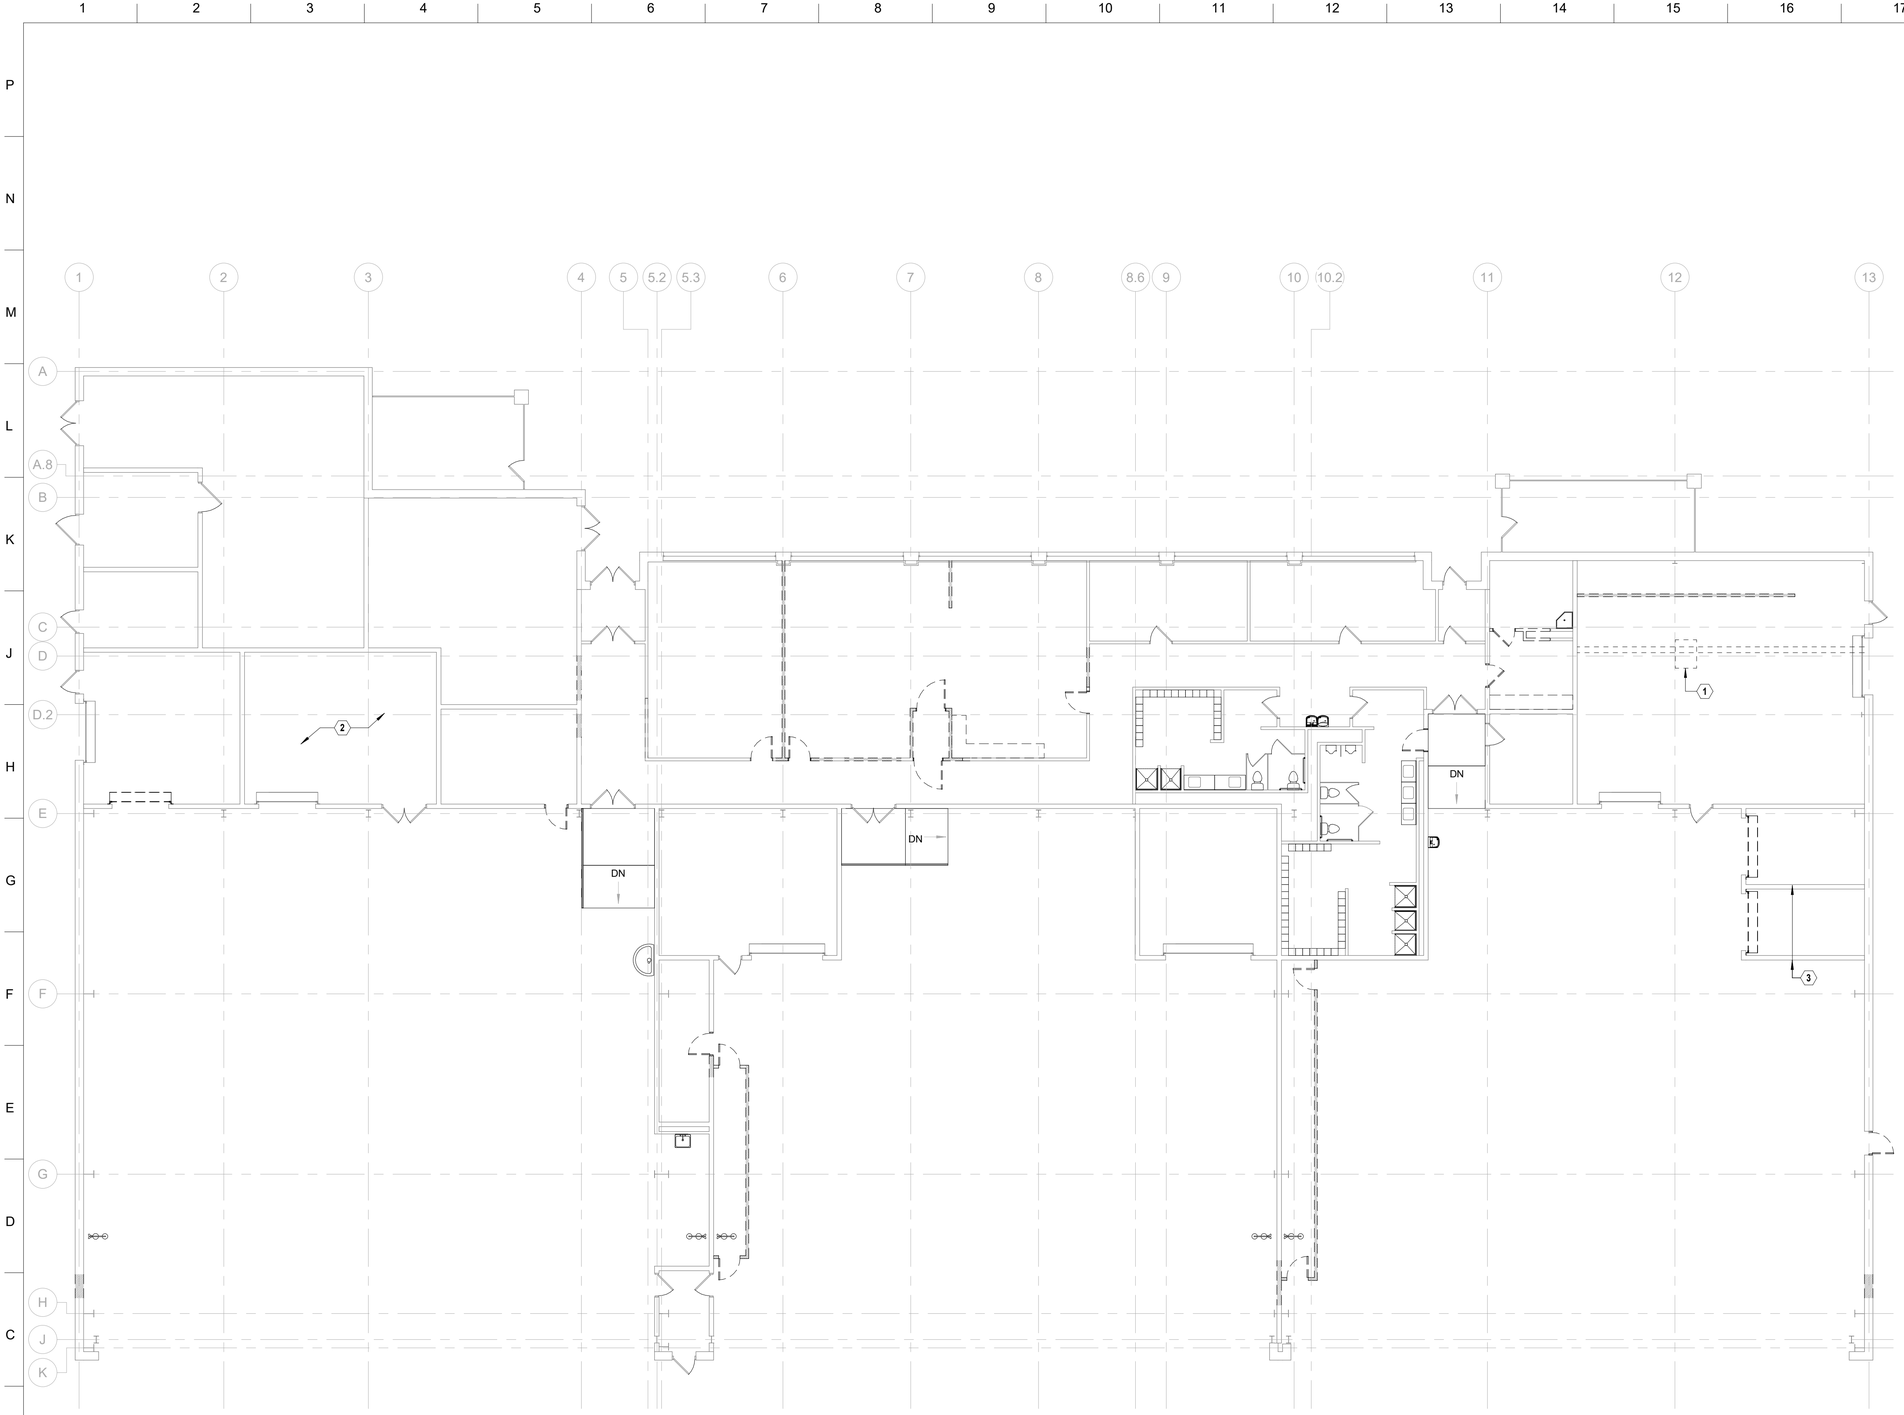

A1 DEMOLITION PLAN

3/32" = 1'-0"

0 4' 8' 16' 24'

PLAN NORTH

GENERAL NOTES

1 WHERE WALLS AND THEIR ASSOCIATED OPENINGS ARE TO BE DEMOLISHED, REMOVE EXISTING WALL CONSTRUCTION IN ITS ENTIRETY FROM FLOOR TO STRUCTURE ABOVE INCLUDING DOORS, DOOR FRAMES, VISION PANELS, BASE, ASSOCIATED ELEC./ MECH. WORK ETC. (EXTENT SHOWN BY BROKEN LINES). PATCH EXISTING ADJACENT AREAS, AS REQUIRED, THAT HAVE BEEN DISTURBED BY DEMOLITION AND PREPARE SURFACES TO RECEIVE NEW FINISHES.

2 WHERE OPENINGS ARE TO BE REMOVED IN WALLS THAT ARE EXISTING TO REMAIN, REMOVE EXISTING DOOR OR VISION PANEL, GLAZING AND FRAME ASSEMBLY. CLOSE EXISTING OPENING TO MATCH ADJACENT CONSTRUCTION. ALIGN NEW WORK FLUSH WITH EXISTING ADJACENT PARTITION. PREPARE SURFACE AS REQUIRED TO RECEIVE NEW SCHEDULED FINISH.

3 WHERE NEW OPENINGS ARE SHOWN IN WALLS THAT ARE EXISTING TO REMAIN, PROVIDE OPENING IN EXISTING PARTITION AS REQUIRED TO RECEIVE NEW DOOR FRAME OR VISION PANEL AS SHOWN. PATCH AND PREPARE ADJACENT SURFACES AS REQUIRED TO RECEIVE NEW SCHEDULED FINISH.

DEMOLITION LEGEND

- EXISTING PARTITIONS TO BE DEMOLISHED
- EXISTING ELEMENTS TO BE DEMOLISHED
- EXISTING ELEMENTS TO REMAIN
- EXISTING DOORS TO REMAIN
- EXISTING DOORS TO BE DEMOLISHED
- EXISTING GLAZING TO BE DEMOLISHED
- PROVIDE OPENING IN EXISTING PARTITION

SHEET KEYNOTES

1 EXISTING CHAIN HOIST TO REMAIN (ABOVE)

2 DISASSEMBLE AND REMOVE EXISTING PAINT BOOTH AND ALL ASSOCIATED COMPONENTS

3 REMOVE METAL DECKING AND FRAMING OVER STORAGE ROOMS ENTIRELY

US Army Corps of Engineers ®

MARK	DESCRIPTION	DATE

File Path: Autodesk Docs://Ebbing ANG_DB RFP's for 5 Renovations/EBBING AFB DB RFP BUILDING 202_A22.rvt

Plot Date: 6/26/2024 4:54:28 PM

DESIGNED BY: D. REMY
DRAWN BY: M. DAVIS
CHECKED BY: G. BLAIR
SUBMITTED BY: C. SEGHI
SIZE: ANSI D
ISSUE DATE: JUNE 2024
SOLICITATION NO.: W91328-XX-X-XXX
CONTRACT NO.: W91328-XX-X-XXX

US ARMY CORPS OF ENGINEERS
FORT WORTH DISTRICT
819 SAINT JOSEPH STREET

BLAIR REMY ARCHITECTS
MERRICK

FORT SMITH, ARKANSAS
EBBING ANG RENOVATION OF 5 FACILITIES
A-2020-S

DEMOLITION PLAN
BUILDING 202

SHEET ID

AD101