A1 GROUND FLOOR CONCEPT PLAN

1/8" = 1'-0"

PLAN NORTH

0 4' 8' 16'

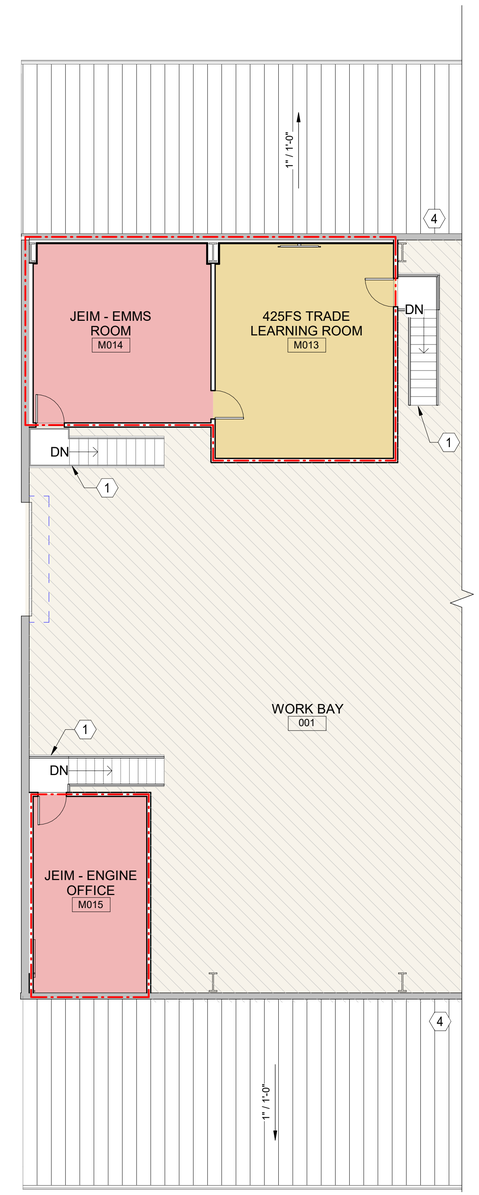

A11 MEZZANINE CONCEPT PLAN

1/8" = 1'-0"

PLAN NORTH

0 4' 8' 16'

PROGRAMMING LEGEND

- ADMINISTRATIVE
- DEBRIEF/ MTG
- SUPPORT SPACES
- SERVICE AREAS
- STORAGE
- OPEN WORKBAY

LEGEND

- WIRE MESH SECURITY FENCE
- EXISTING WALLS
- NEW WALLS
- EXISTING DOORS
- NEW DOORS
- OPEN TO BELOW
- OPEN SPACE AREAS
- LINE INDICATES PERIMETER OF CONDITIONED SPACES

KEYNOTES

1. UPGRADE STAIRS AND RAILING TO MEET NFPA 101
2. INSTALL NEW ROOF AND WALL INSULATION WITHIN WORK BAY AND INSTALL PROTECTIVE METAL WALL PANEL ALONG LOWER 8' OF WALL TO PROTECT INSULATION
3. REPLACE EXISTING TRANSLUCENT UPPER PANELS
4. EXISTING STANDING SEAM METAL ROOF

US Army Corps of Engineers ®

MARK	DESCRIPTION	DATE

ISSUE DATE: JUNE 2024
SOLICITATION NO.:
CONTRACT NO.:

DESIGNED BY: T. JOHNSON
DRAWN BY: S. SAHAKYAN
CHECKED BY: A. ADAMO
SUBMITTED BY: C. SEGHI
SIZE: ANSI D

US ARMY CORPS OF ENGINEERS

BLAIR REMY ARCHITECTS MERRICK

FORTH SMITH, ARKANSAS
EBBING ANGB RENO
100691-00

CONCEPT PLANS
BUILDING 214

SHEET ID

AE101

File Path: Autodesk Docs://100691-00 Ebbing ANGB Reno/100691-00 Ebbing ANGB Reno B214_A22.rvt

Plot Date: 6/25/2024 1:34:48 PM