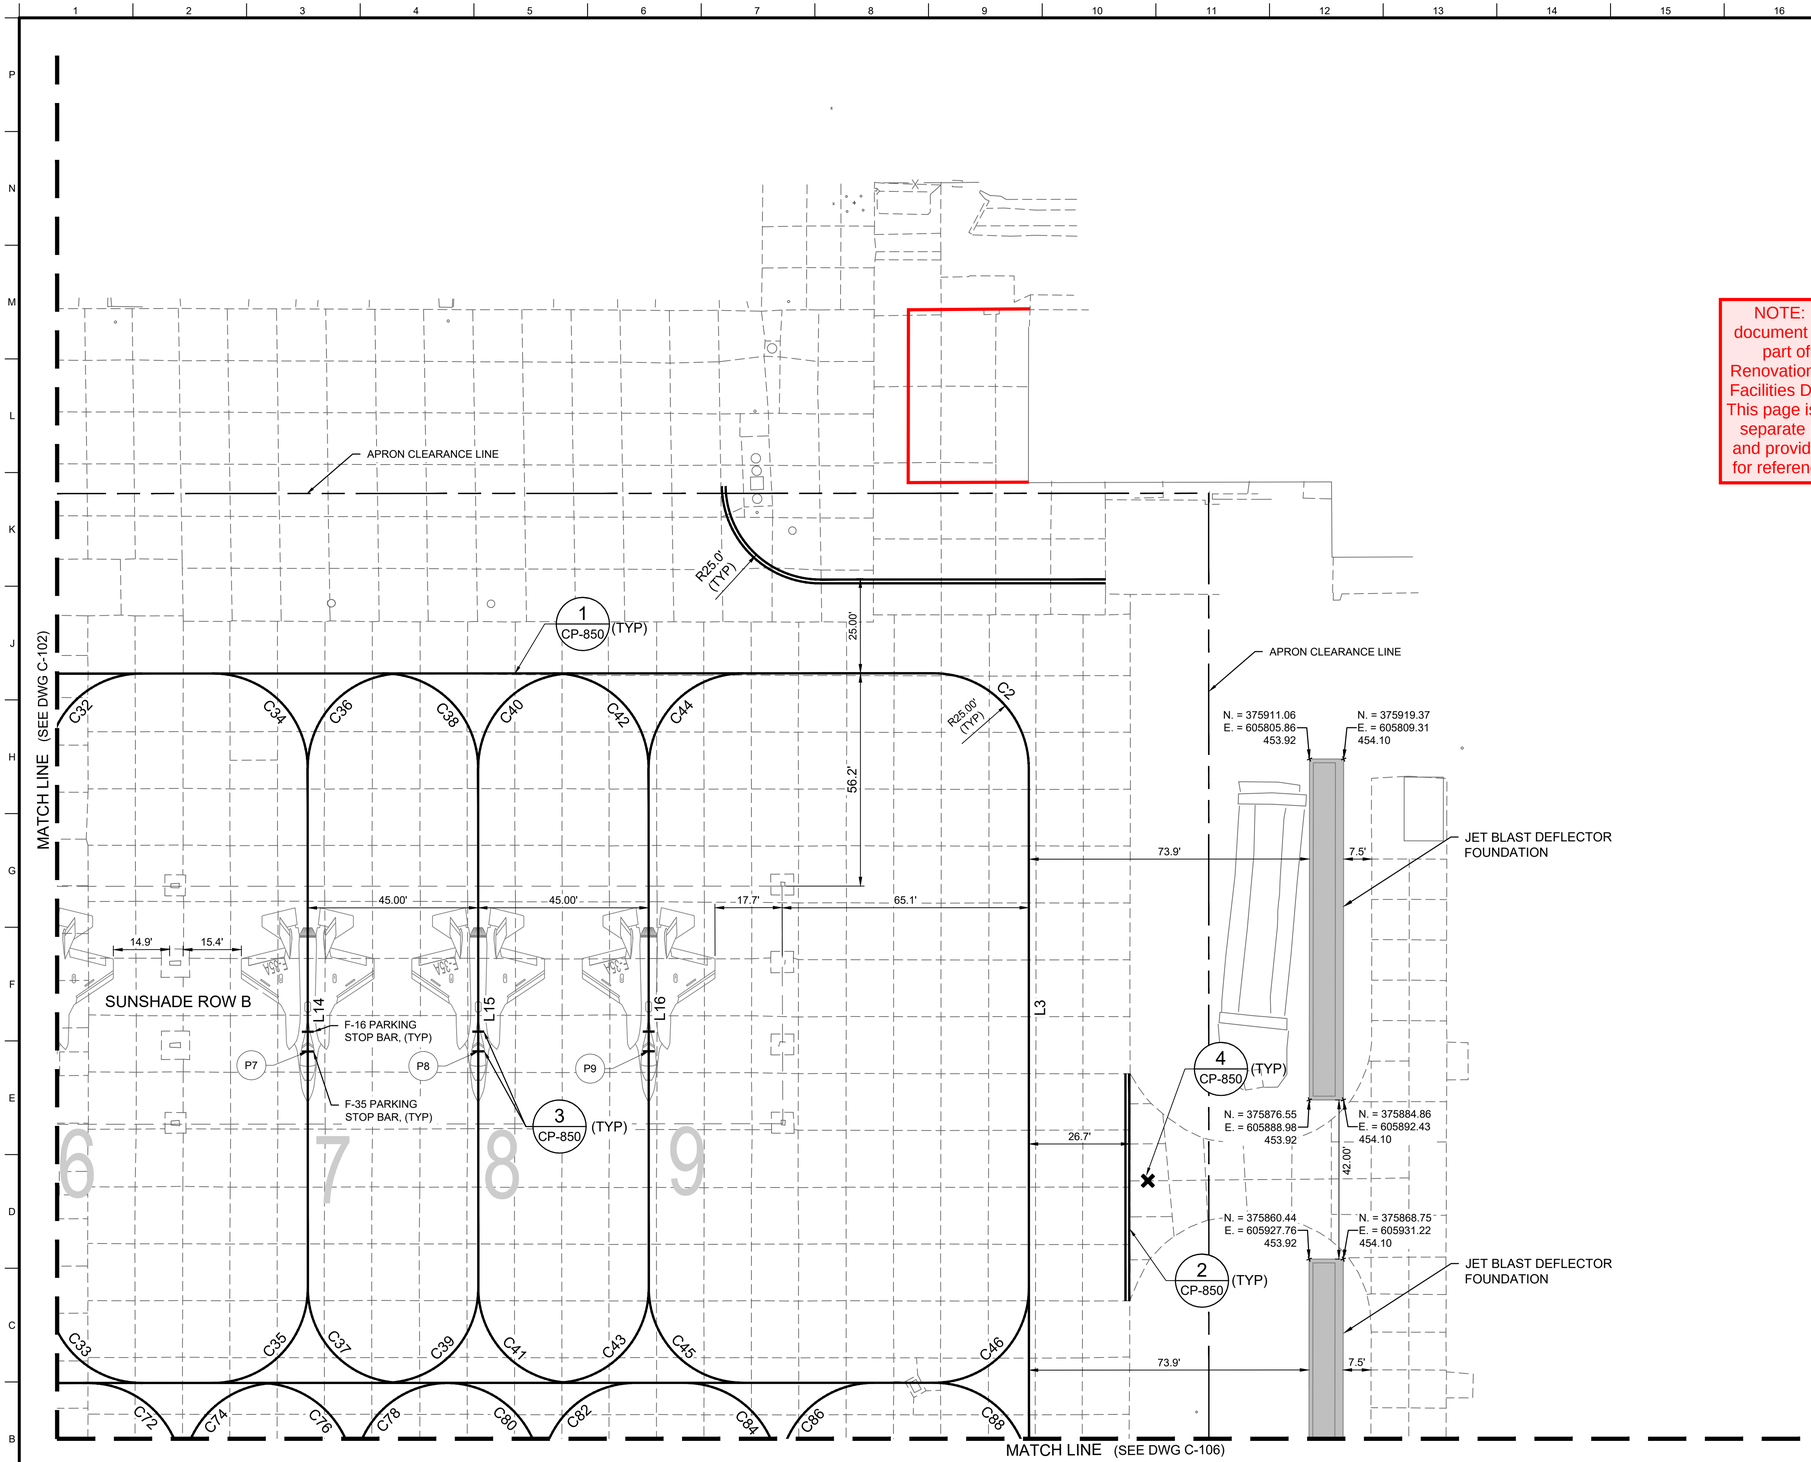

NOTE: This document is not a part of the Renovation of Five Facilities DB RFP. This page is from a separate project and provided here for reference only.

NOTE:

1. COORDINATE WITH LAMS CONTRACTOR. CONTRACTING OFFICER TO PROVIDE DETAILED SCOPE OF WHAT IS TO BE PROVIDED FOR LAMS UNDER THIS PROJECT.
2. SEE CP-450 SERIES FOR PAVEMENT REPAIR PLANS.

KEY MAP

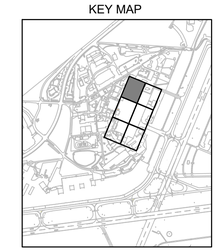

GEOGRAPHIC NORTH

0 10' 20' 40'

GRAPHIC SCALE

SITE AND MARKING LAYOUT PLAN

SCALE 1" = 20'

MARK	DESCRIPTION	DATE

ISSUE DATE: 07 JUNE 2024
SOLICITATION NO.: ---
CONTRACT NO.: FA8903-17-D-0012

DESIGNED BY: C. HOLMES
DRAWN BY: B. CHAPMAN
CHECKED BY: J. ANDERSON
SUBMITTED BY: F. HOLZ
SIZE: ANSI FULL BLEED D (22.00" X 34.00 INCHES)

AIR FORCE CIVIL ENGINEER COMMAND
2261 HUGHES AVE. SUITE 155
JBSA LACKLAND, TX 78236-9853

Ahtna - CDM Smith JV

EBBING AIR NATIONAL GUARD BASE
FORT SMITH, ARKANSAS
REPAIR MAIN RAMP

SITE AND MARKING LAYOUT PLAN

SHEET ID
MAIN
C-103
SHEET 29 OF 68

NOT ISSUED FOR CONSTRUCTION

95% SUBMITTAL

NOT FOR CONSTRUCTION

P:\2311 Ebbing Main Ramp_Ahtna\1_DES\05_CAD\23720205_CIVIL\02_C-237202C101.dwg 6/6/2024 4:18:48 PM Travis J. Maust