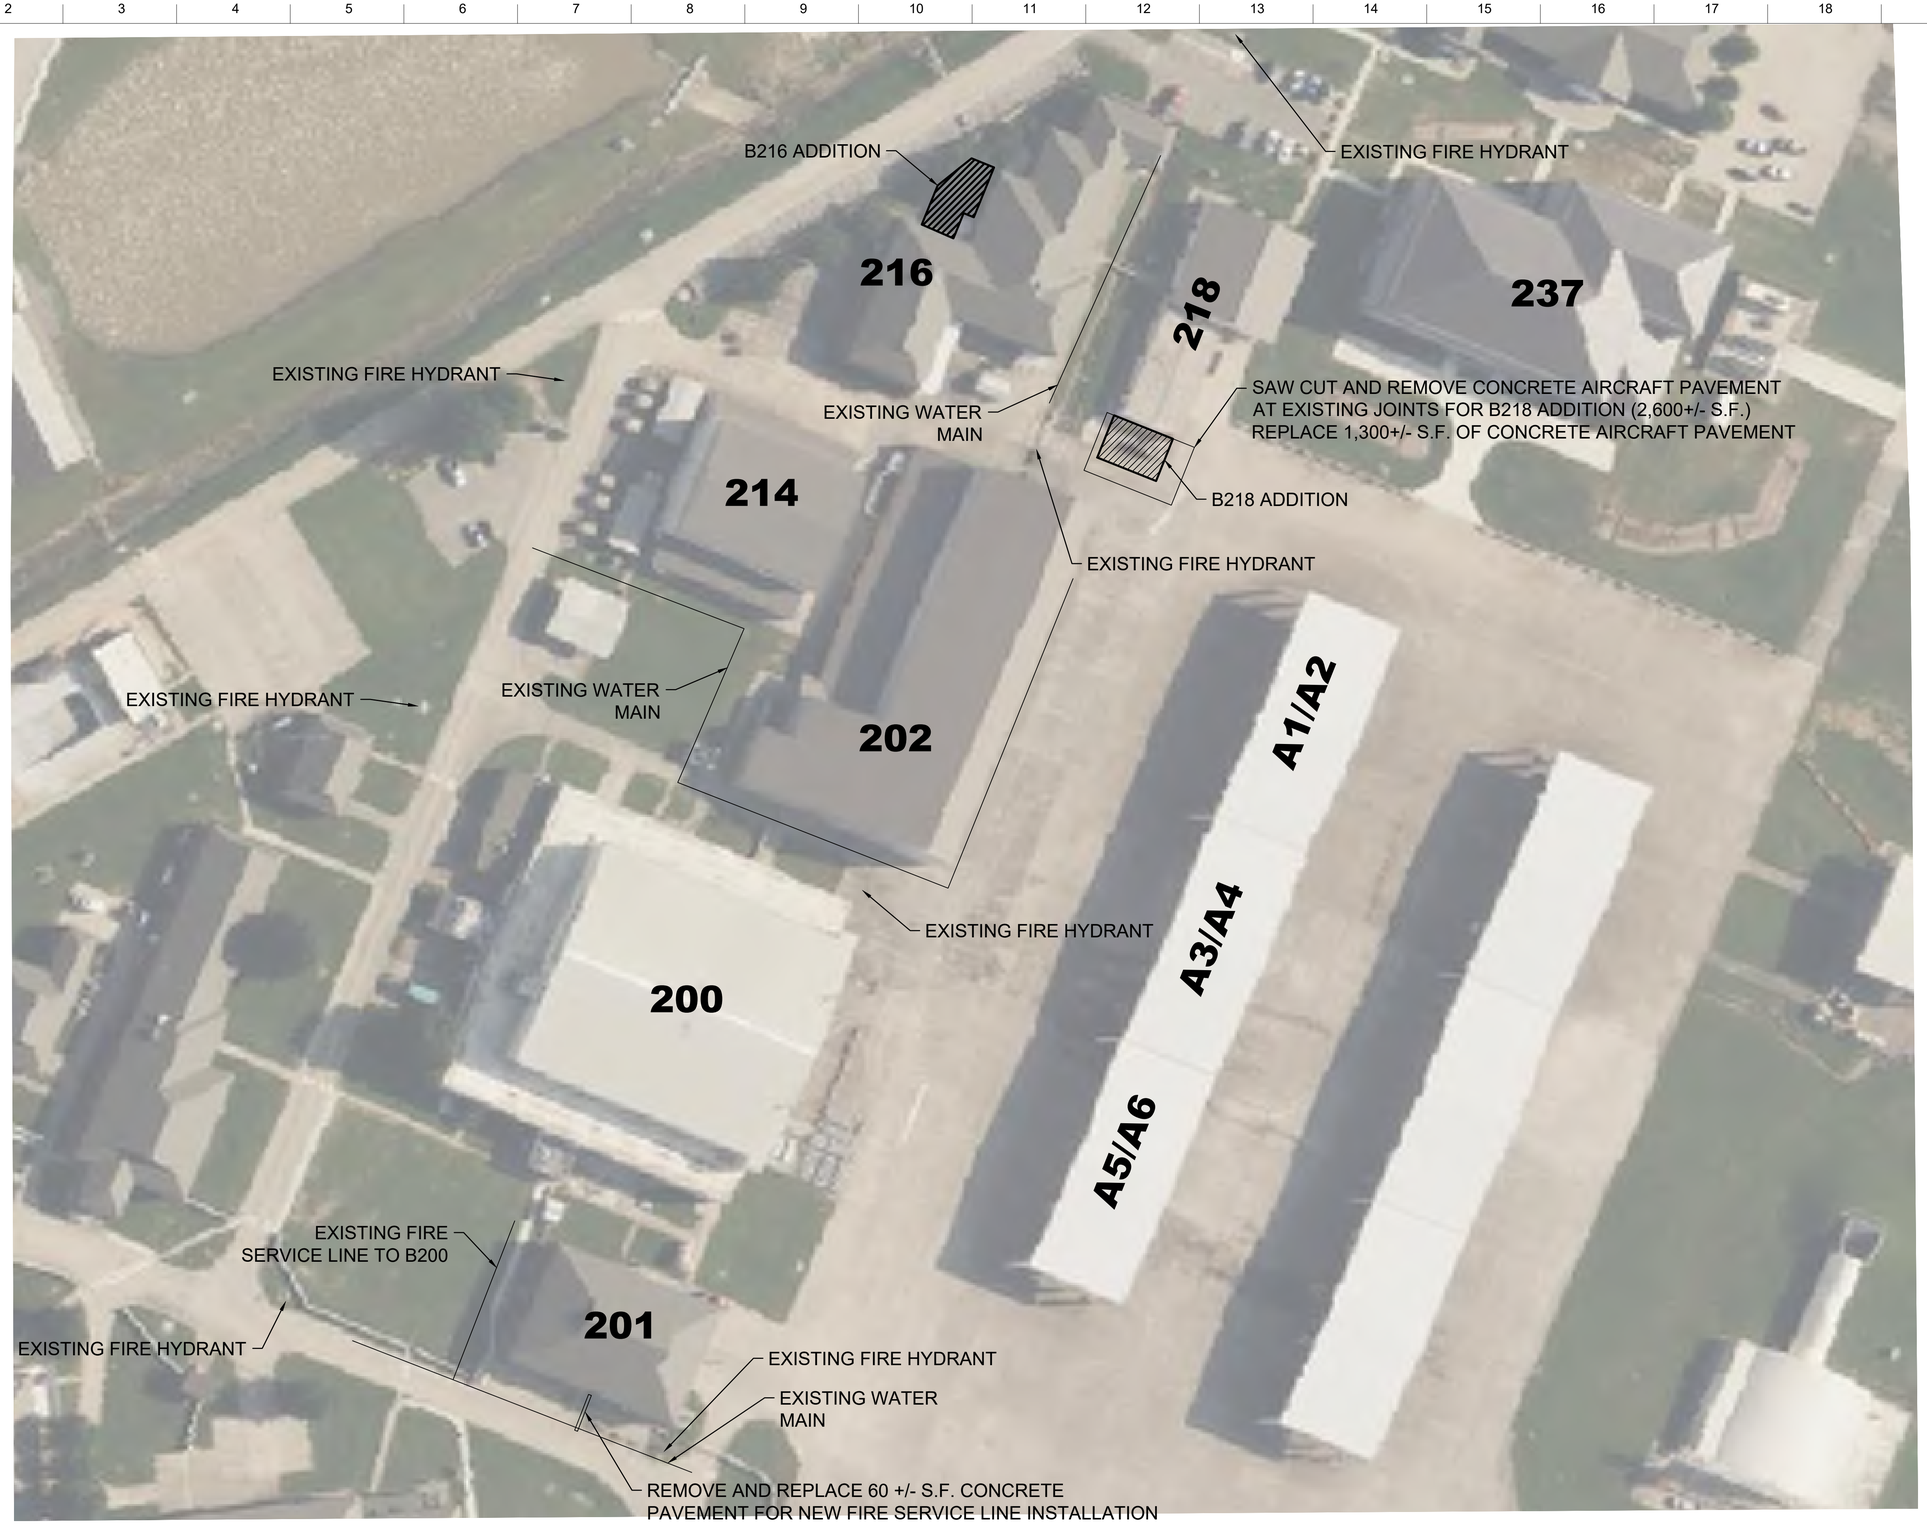

A1 SITE PLAN
1" = 50'

PLAN NORTH

0 25' 50' 100'

US Army Corps of Engineers ®

MARK	DESCRIPTION	DATE

File Path:

Plot Date:

ISSUE DATE: JULY 2024
SOLICITATION NO.:
CONTRACT NO.:

DESIGNED BY: G. LEAF
DRAWN BY: G. LEAF
CHECKED BY: J. LOVELAND
SUBMITTED BY:
SIZE: ANSI D

US ARMY CORPS OF ENGINEERS

BLAIR REMY ARCHITECTS
MERRICK

FORT SMITH, ARKANSAS
EBBING ANGB RENO
100691-00

SITE PLAN

SHEET ID

CS101