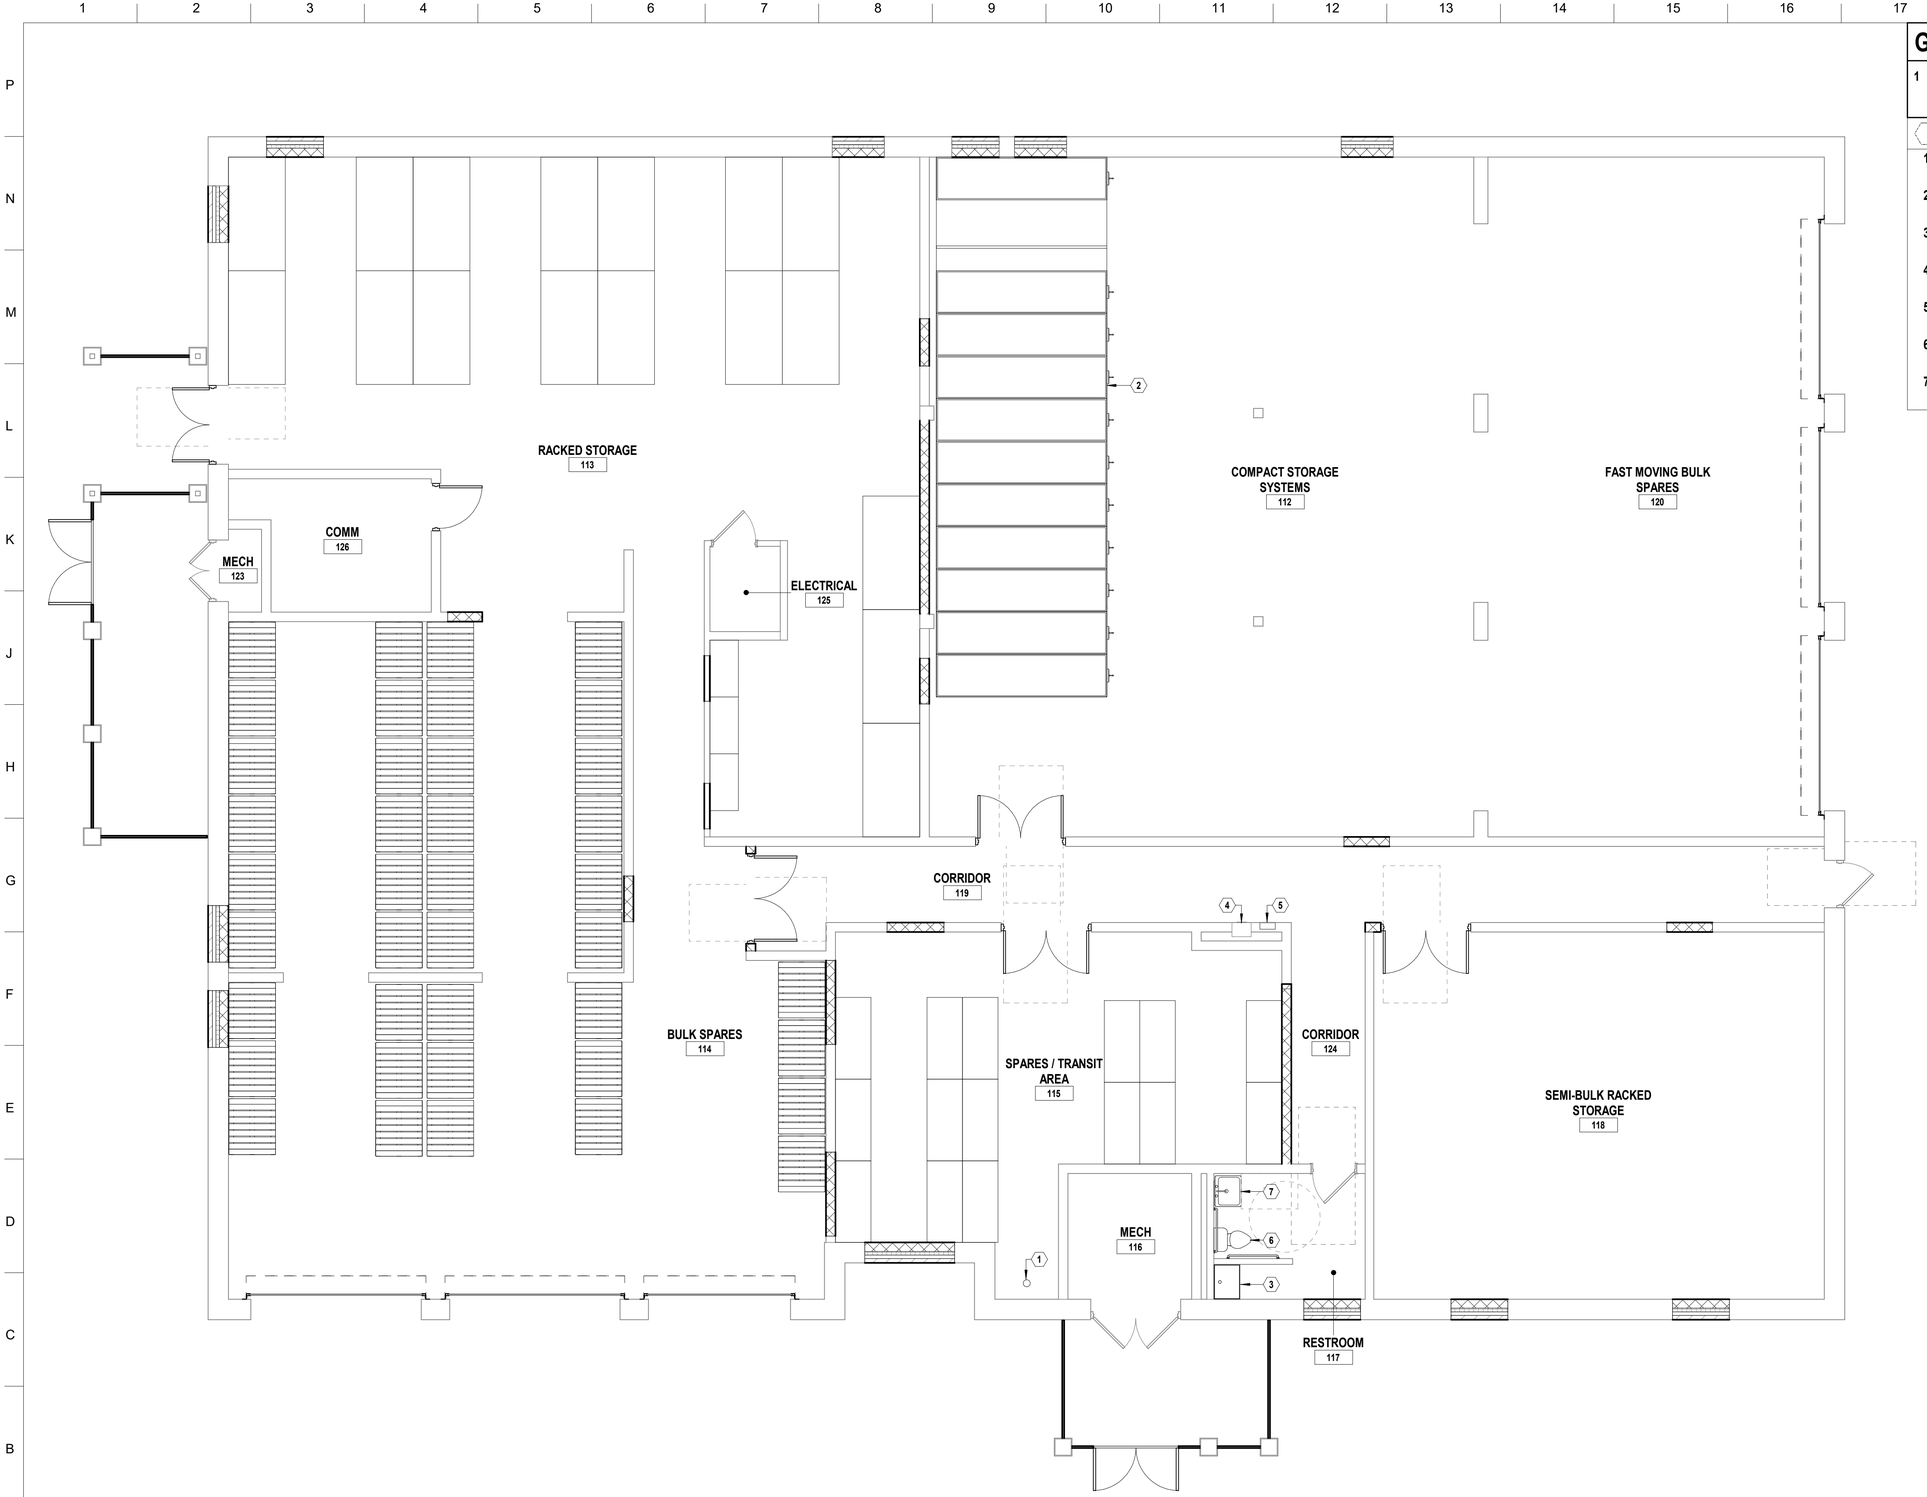


## A1 FURNITURE PLAN

3/16" = 1'-0"

0 2' 4' 8' 12'

## GENERAL NOTES

1 ALL FURNITURE SHOWN IS CONCEPTUAL IN NATURE AND WILL NOT BE SPECIFIED AS PART OF THIS PROJECT

## SHEET KEYNOTES

1 FIRE RISER

2 HIGH-DENSITY STORAGE UNIT (CUSTOMER SUPPLIED)

3 FLOOR-MOUNTED SERVICE SINK

4 EXISTING DRINKING FOUNTAIN TO REMAIN

5 EXISTING FIRE EXTINGUISHER CABINET TO REMAIN

6 WATER CLOSET

7 WALL-MOUNTED LAVATORY

US Army Corps of Engineers ®

| MARK | DESCRIPTION | DATE |
|---|---|---|

File Path: Autodesk Docs:/Ebbing ANG_DB RFP's for 5 Renovations/EBBING AFB DB RFP BUILDING 201_A22.rvt

Plot Date: 6/26/2024 4:59:27 PM

DESIGNED BY: D. REMY
DRAWN BY: L. PENDERGRAFT
CHECKED BY: S. BLAIR
SUBMITTED BY: C. SEGHI
SIZE: ANSI D
ISSUE DATE: JUNE 2024
SOLICITATION NO.:
CONTRACT NO.:

US ARMY CORPS OF ENGINEERS
FORT WORTH DISTRICT
819 TAYLOR ST, FORT WORTH, TX 76102

BLAIR REMY ARCHITECTS
MERRICK

FORT SMITH, ARKANSAS
EBBING ANG RENOVATION OF 5 FACILITIES
A-2020-S

FURNITURE PLAN
BUILDING 201

SHEET ID

I-100