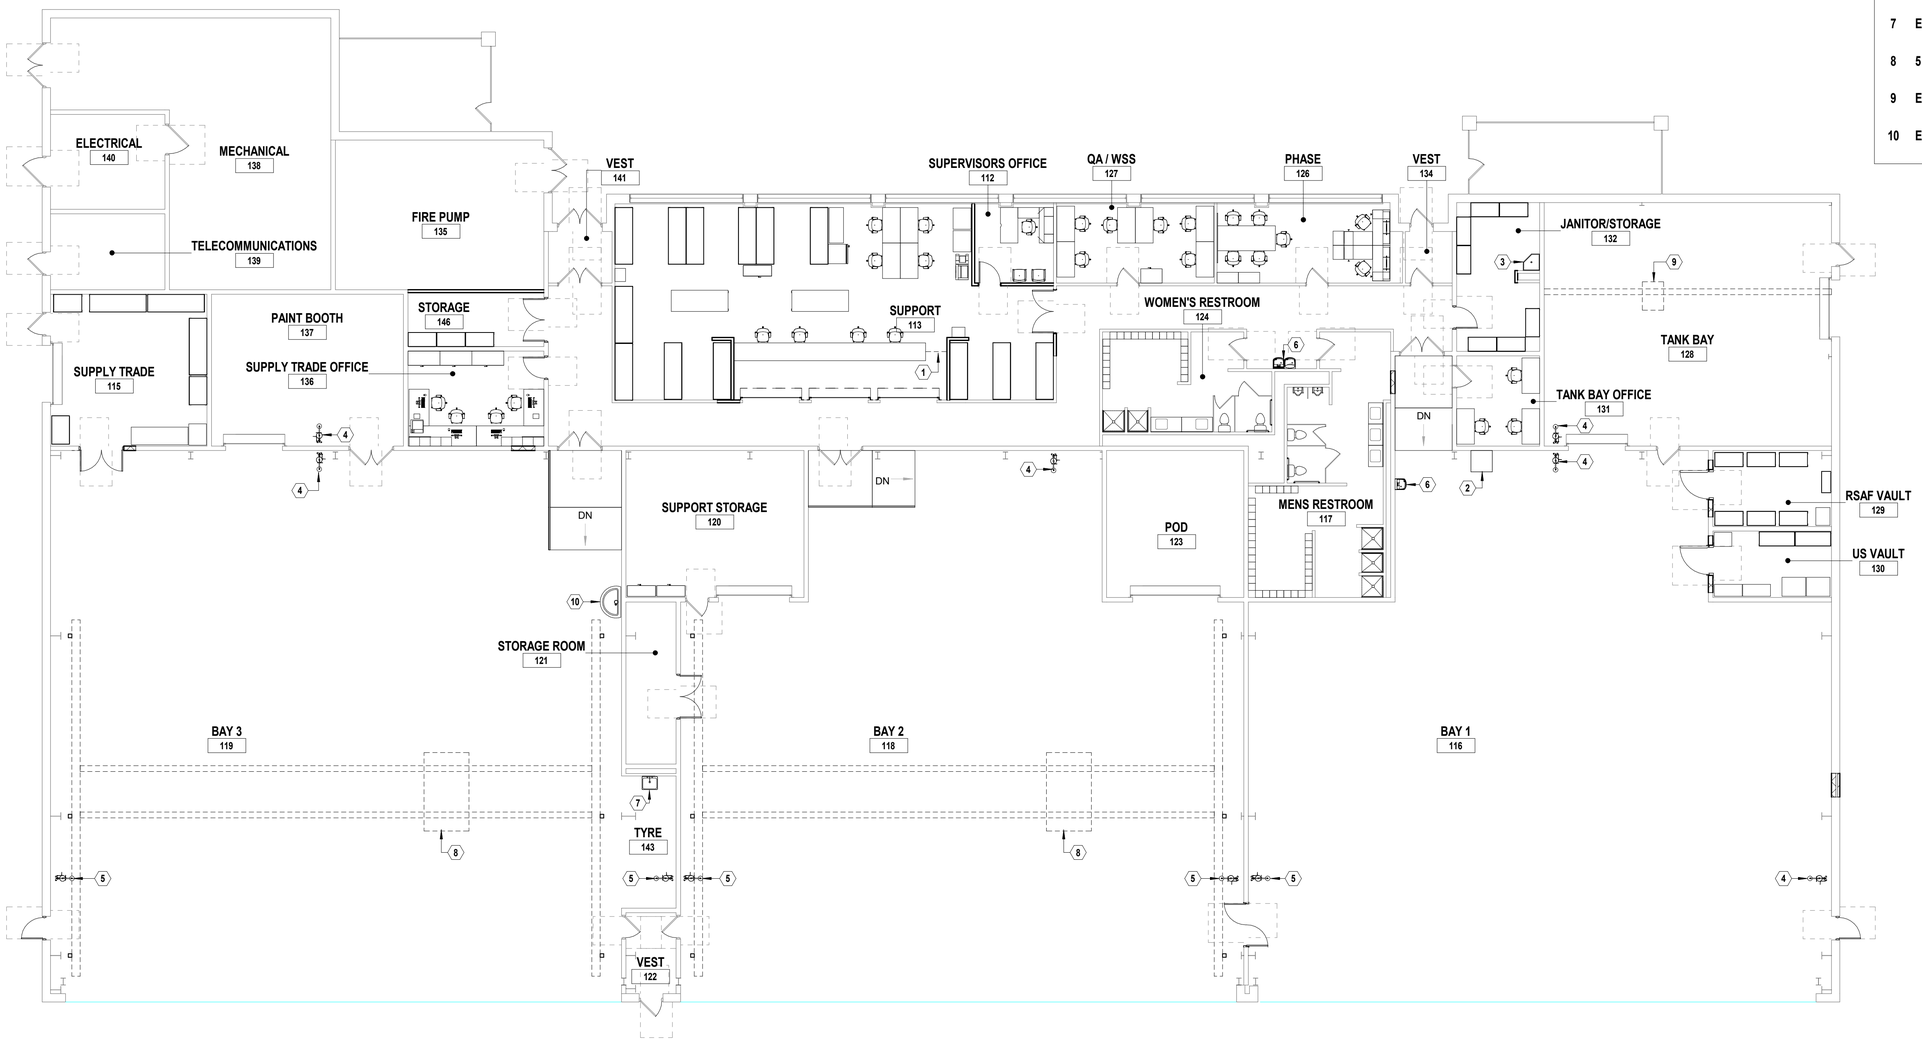

A1 **FURNITURE PLAN**

3/32" = 1'-0"

0 4' 8' 16' 24'

PLAN NORTH

GENERAL NOTES

1 ALL FURNITURE SHOWN IS CONCEPTUAL IN NATURE AND WILL NOT BE SPECIFIED AS PART OF THIS PROJECT

SHEET KEYNOTES

1 CHAIN DIVIDER

2 WALL-MOUNTED COMMUNICATIONS RACK, RE: ELECTRICAL

3 EXISTING FLOOR-MOUNTED SERVICE SINK TO REMAIN

4 EMERGENCY EYEWASH/SHOWER

5 EXISTING EMERGENCY EYEWASH/SHOWER TO REMAIN

6 EXISTING DRINKING FOUNTAIN TO REMAIN

7 EXISTING WALL-MOUNTED LAVATORY TO REMAIN

8 5 TON BRIDGE CRANE (ABOVE)

9 EXISTING CHAIN HOIST TO REMAIN (ABOVE)

10 EXISTING WASH FOUNTAIN TO REMAIN

US Army Corps of Engineers ®

MARK	DESCRIPTION	DATE

File Path: Autodesk Docs://Ebbing ANG_DB RFP's for 5 Renovations/EBBING AFB DB RFP BUILDING 202_A22.rvt

Plot Date: 6/26/2024 4:54:31 PM

DESIGNED BY: D. REMY
DRAWN BY: L. PENDERGRAFT
CHECKED BY: S. BLAIR
SUBMITTED BY: C. SEGHI
SIZE: ANSI D

ISSUE DATE: JUNE 2024
SOLICITATION NO.: W91328-XX-X-XXXX
CONTRACT NO.: W91328-XX-X-XXXX

US ARMY CORPS OF ENGINEERS
FORT WORTH DISTRICT
19 SAINT JOSEPH STREET

BLAIRREMY ARCHITECTS
MERRICK

FORT SMITH, ARKANSAS
EBBING ANG RENOVATION OF 5 FACILITIES
A-2020-S

FURNITURE PLAN
BUILDING 202

SHEET ID

I-100