## GENERAL LIGHTING NOTES

1. REFER TO ARCHITECTURAL DRAWING #AN-5.0 FOR LATEST LIGHTING FIXTURE SCHEDULE.
2. REFER TO ARCHITECTRUAL DRAWING #A-3.0 FOR LATEST REFLECTED CEILING PLAN.
3. FIXTURES DENTOED WITH NL (NIGHT LIGHTING) SHALL BE WIRED AHEAD OF LOCAL CONTROLS
4. ALL UNDERCABINET LIGHTING SHALL BE FURNISHED WITHOUT ROCKER SWITCH AND SHALL BE CONTROLLED WITH LOCAL SWITCH

## KEYED LIGHTING NOTES

1. PROVIDE SINGLE POLE PRESET WALLBOX SLIDE DIMMER. ELECTRICAL CONTRACTOR SHALL FURNISH AND INSTALL DIMMER COMPATIBLE WITH THE ACTUAL FIXTURES USED. TYPICAL OF ALL.
2. PROVIDE SINGLE POLE THREE WAY PRESET WALLBOX SLIDE DIMMER. ELECTRICAL CONTRACTOR SHALL FURNISH AND INSTALL DIMMER COMPATIBLE WITH THE ACTUAL FIXTURES USED. TYPICAL OF ALL.
3. PROVIDE MOMENTARY CONTACT SWITCH FOR CONTROL OF MULTIPLE CIRCUITS AND VOLTAGES. PROVIDE QUANTITY OF RELAYS AS REQUIRED AND MOUNT CONCEALED ABOVE NEAREST LAY IN CEILING.

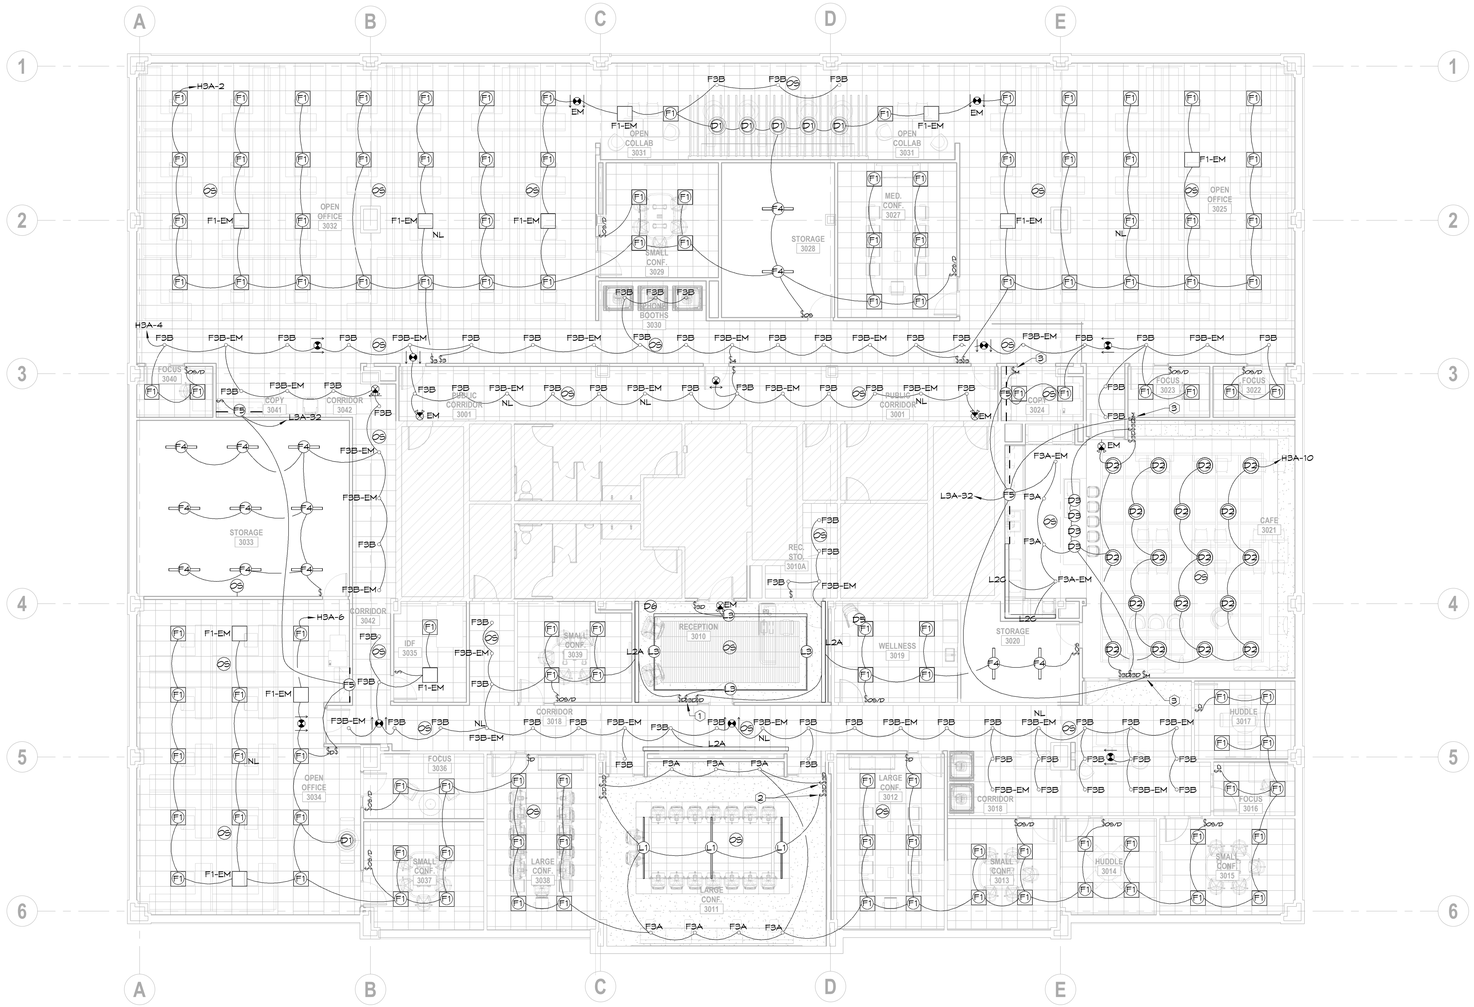


1 LIGHTING PLAN
1/8" = 1'-0"


HSAEngineering
501 / 327 / 5757 office
515 Locust Avenue
Conway, Arkansas 72034
HSAConsultants.com


HSA JOB # 25-170

sc Johnson
A family company
at work for a better world

**SC JOHNSON AR - STE 300 RENOVATION**

**903 N. 47TH ST. STE 300**
**ROGERS, AR 72756**

STATE OF ARKANSAS
REGISTERED PROFESSIONAL ENGINEER
No.11853
TREY L. WHITE

01/07/2026

| DELTA | ISSUE | DESCRIPTION | DATE |
|---|---|---|---|


INTERIOR ARCHITECTS

NEW YORK
100 BROADWAY 12th FLOOR
NEW YORK CITY, NY 10005
TEL 212-682-6909



©2025 INTERIOR ARCHITECTS, P.C., A NEW YORK PROFESSIONAL SERVICES CORPORATION. ALL DRAWINGS AND WRITTEN MATERIAL HEREIN CONSTITUTE THE ORIGINAL AND UNPUBLISHED WORK OF THE ARCHITECT, AND THE SAME MAY NOT BE DUPLICATED, USED, OR DISCLOSED WITHOUT THE WRITTEN CONSENT OF THE ARCHITECT.


Owner Approval

| Job No. | Scale |
|---|---|
| 05SCJS.0037.000 | 1/8" = 1'-0" |

**LIGHTING PLAN**

E2.1