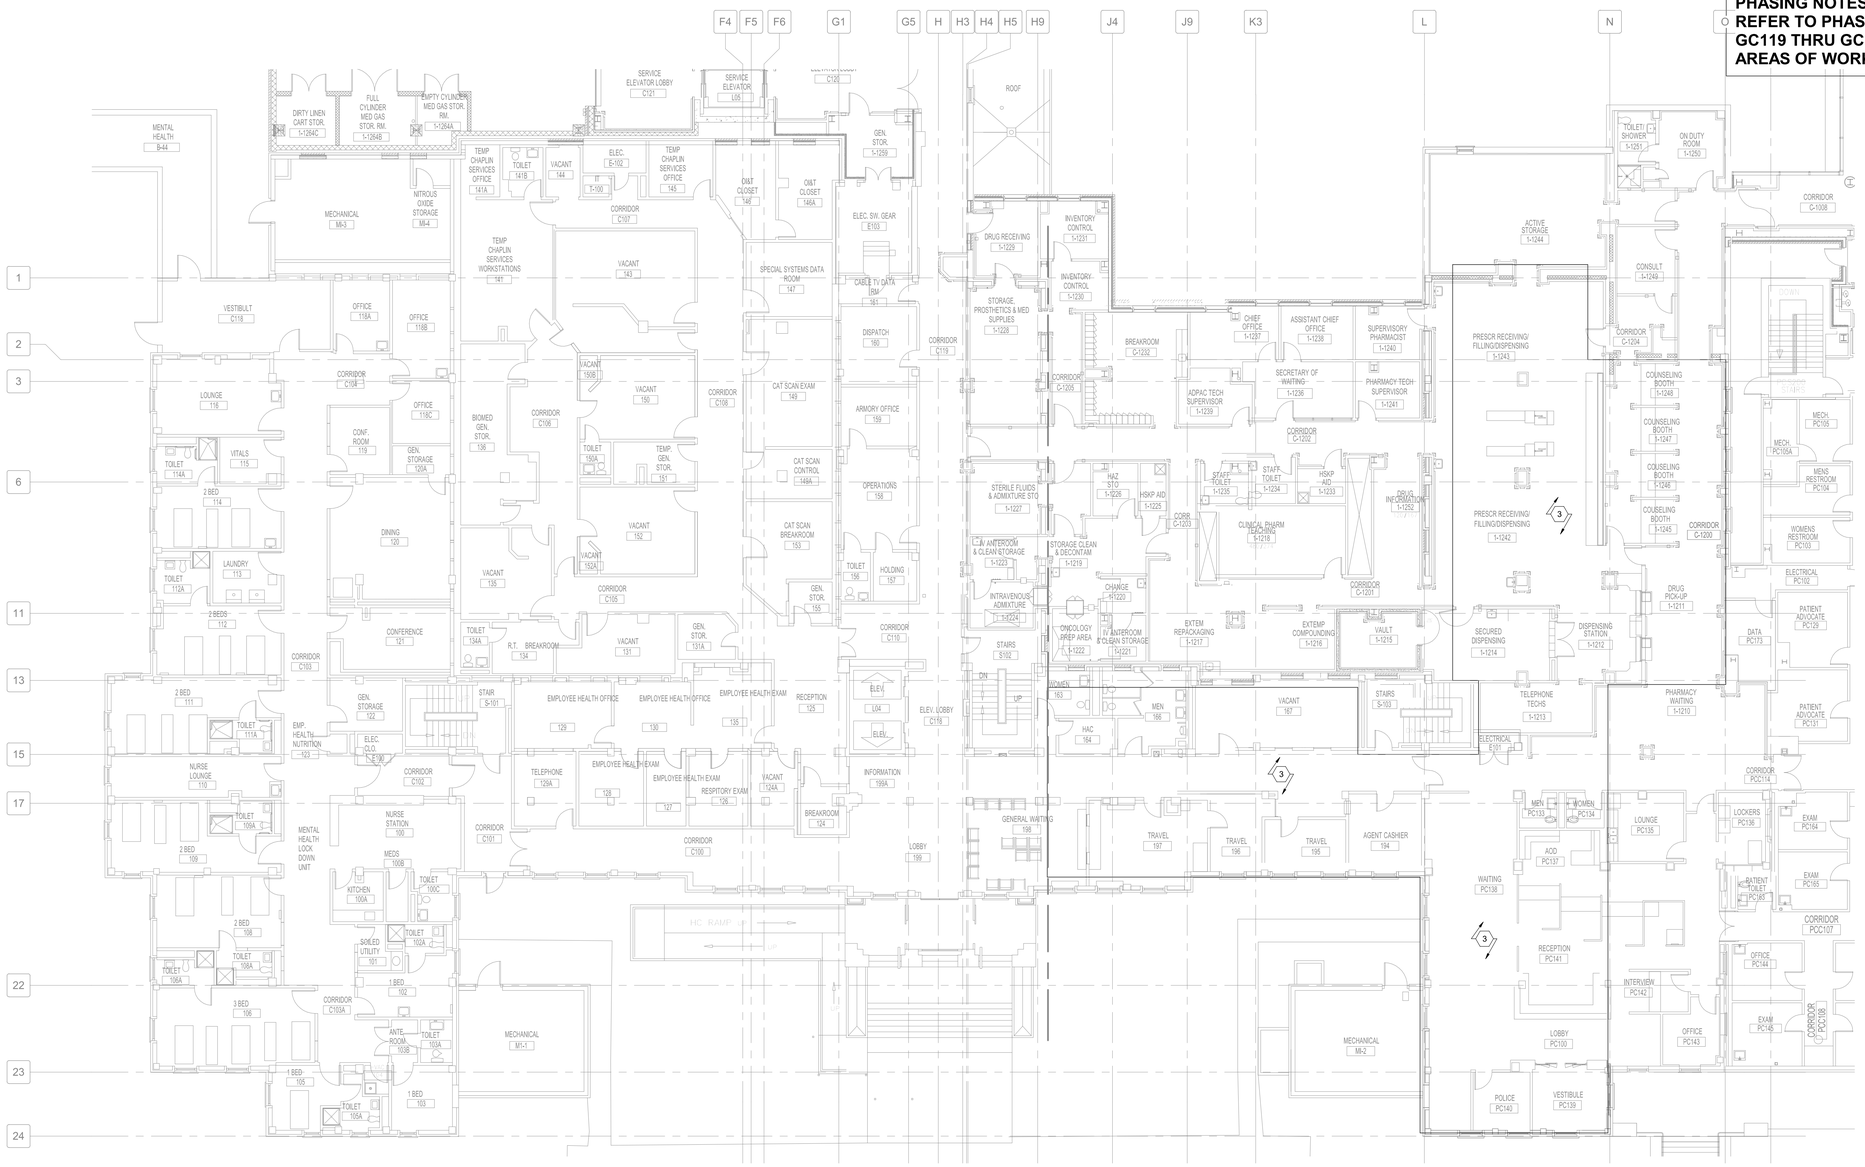

C1 FIRST FLOOR DEMOLITION FIRE PROTECTION PLAN

3/32" = 1'-0"

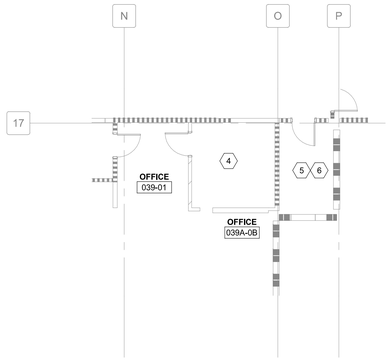

D3 BASEMENT DEMOLITION FIRE PROTECTION PLAN

1/8" = 1'-0"

PHASING NOTES:
REFER TO PHASING ON SHEETS GC119 THRU GC125 FOR PHASED AREAS OF WORK.

GENERAL NOTES

1. REFER TO SHEET FX001 FOR LEGEND, ABBREVIATIONS, SCHEDULES AND GENERAL NOTES.
2. ANY SPRINKLER MAINS SERVING SPACES IN OTHER PHASES AND/OR OUT SIDE OF THE PROJECT SCOPE SHALL REMAIN.
3. PRIOR TO THE START OF THE DEMOLITION, CONTRACTOR SHALL COORDINATE WITH THE COR TO ENSURE THERE IS NO DISRUPTION OF SERVICE DURING ANY PHASE OF CONSTRUCTION.

SHEET KEYNOTES

1. NOT USED.
2. NOT USED.
3. LAY-IN CEILING REMOVAL SHALL BE RESTRICTED TO THIS AREA ONLY. REMOVE ESCUTCHEON PLATE AND LEAVE SPRINKLER IN PLACE. REFER GC121A FOR MORE INFORMATION.
4. REMOVE SPRINKLER IN OFFICE AREA.
5. EXISTING SPRINKLERS TO BE REVISED IN WATER BOOSTER PUMP.
6. FOR ALTERNATE 6, REMOVE ALL WORK PERTAINING TO THE INSTALLATION OF THE BOOSTER PUMP ASSEMBLY. SEE GI001 FOR MORE INFORMATION.

PARTITION GRAPHICS

PARTITION PHASING

- EXISTING ELEMENT TO REMAIN
- EXISTING ELEMENT TO BE DEMOLISHED
- TEMPORARY 1-HOUR RATED ELEMENT TO BE CONSTRUCTED AND DEMOLISHED IN SAME PHASE

PARTITION RATING

- NO RATING
- SMOKE RESISTIVE PARTITION - NON RATED
- 1 HOUR FIRE BARRIER
- 1 HOUR FIRE/SMOKE BARRIER
- 2 HOUR FIRE BARRIER
- 2 HOUR FIRE/ SMOKE BARRIER

KEY PLAN

THIRD FLOOR FFE: 1505.0'
SECOND FLOOR FFE: 1493.0'
FIRST FLOOR FFE: 1479.0'

Revisions:

No.	Description	Date

CONSULTANTS:

BRITT, PETERS AND ASSOCIATES INC consulting engineers
8701 RED OAK BLVD, SUITE 500
CHARLOTTE, NC 28217
PHONE: 704.522.0495
WWW.BRITTPETERS.COM

Seal: Digital Signature not valid without Certificate below seal.
NORTH CAROLINA PROFESSIONAL SEAL 054948 ENGINEER WILLIAM G. GRIFFIN, JR.
Digitally signed by William G. Griffin, Jr.
Date: 2023.03.24 16:11:50-04'00'

ARCHITECT / ENGINEERS:

HARRELL DESIGN GROUP, PC
formerly HARRELL, SALTRICK & HOPPER, PC
8016 TOWER POINT DRIVE
CHARLOTTE, NC 28227
P 704.814.1320
F 704.321.0833
HDG PROJECT: 18002
COPYRIGHT © 2021

Drawing Title: BASEMENT AND FIRST FLOOR DEMOLITION FIRE PROTECTION PLANS

Project Phase: BID DOCUMENTS

FULLY SPRINKLERED

Project Title: RENOVATE MED SURGE WARDS

Project Number: 564-17-140

Building Number:

Location: VETERANS HEALTHCARE SYSTEM OF THE OZARKS

Date: MARCH 24, 2024 | Checked: WGG | Drawn: DM

Drawing Number: FD100

Sheet 93 of 162

Engineering Service
VETERANS HEALTH CARE SYSTEM OF THE OZARKS
VA U.S. Department of Veterans Affairs

BM 360:J18002 Fayetteville AR Renovate Med Surge Ward18002 PLUM 2020.rvt