SUITE DESCRIPTIONS

SUITE NUMBER	SUITE NAME	SUITE SIZE	EXIT NUMBER	TYPE OF SUITE
1	CARE TEAM CLINIC	6,567 Sq. Ft.	2	NON SLEEPING PATIENT CARE
2	OUTPATIENT CLINIC SUITE	4,200 Sq. Ft.	3	NON SLEEPING PATIENT CARE
3	SPD SUITE	5,521 Sq. Ft.	2	NON PATIENT CARE

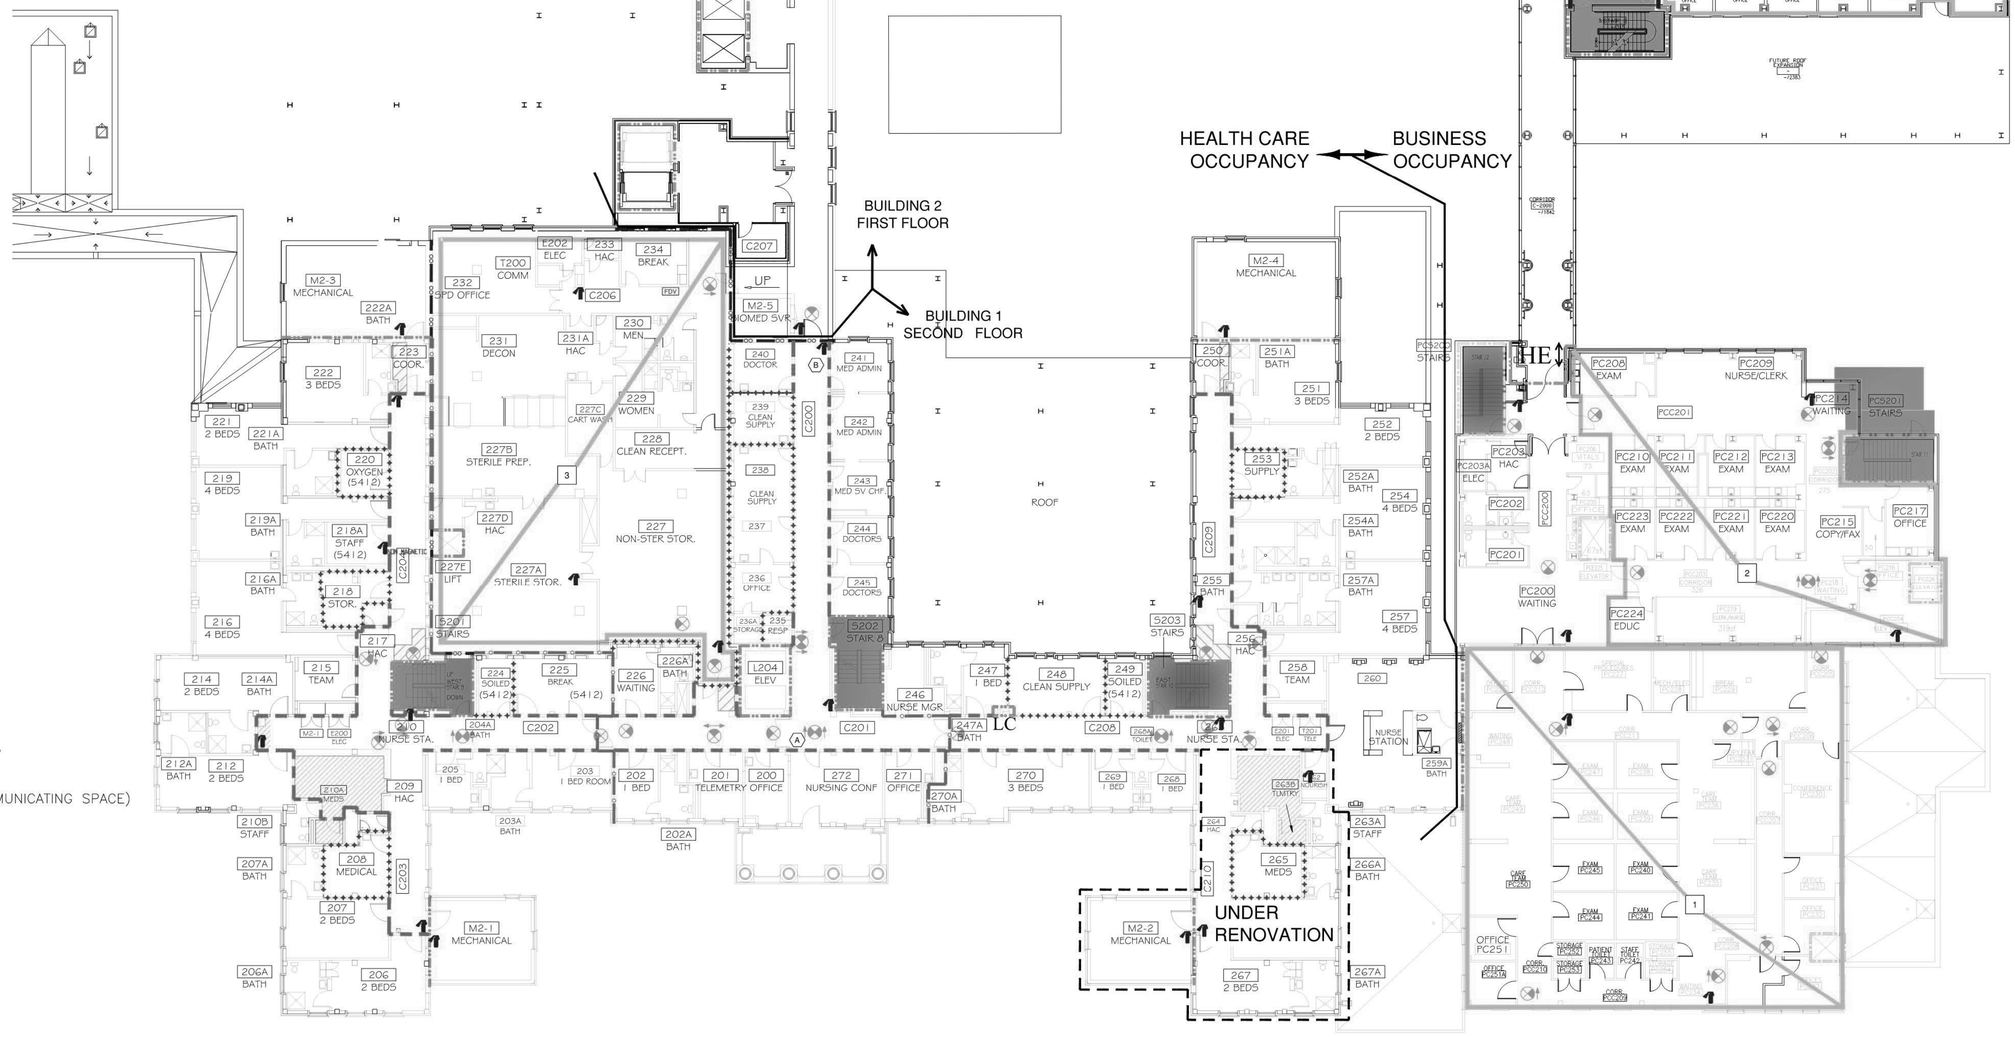

KEY NOTES:

- (A) DECOMMISSIONED SMOKE BARRIER.
- (B) UL LISTED CLADDING MATERIAL PERMITTED AS OVERSIZE PROTECTIVE PLATE.
- (C) FIRE DOOR RATING AND FRAME LABEL UNDER PIANO HINGE.

SYMBOLS LIST

- 2 HOUR FIRE/SMOKE BARRIER
- 1 HOUR FIRE/SMOKE BARRIER
- 2 HOUR FIRE BARRIER
- 1 HOUR FIRE BARRIER
- SMOKE RESISTIVE HAZARDOUS AREA
- NON RATED SMOKE PARTITION
- NON-RATED SMOKE BARRIER (COMMUNICATING SPACE)
- NON-FIRE-RATED PARTITION
- HE HORIZONTAL EXIT PASSAGEWAY
- EX EXIT
- EP EXIT PASSAGEWAY
- LC LINEN CHUTE
- TC TRASH CHUTE
- SUITE DESIGNATIONS
- AREA OPEN TO CORRIDOR – WITH SMOKE DETECTION
- AREA OPEN TO CORRIDOR – NO SMOKE DETECTION REQUIRED
- EXIT STAIR OR PASSAGEWAY
- FIRE EXTINGUISHER
- DIRECTION OF EXIT SIGN CHEVRON
- DIRECTION OF EXIT SIGN ILLUMINATION
- BATTERY PACK LIGHT
- EWS EYE WASH STATION

BUILDING 1 SECOND FLOOR

FULLY SPRINKLERED
MIXED OCCUPANCY

FOR REFERENCE ONLY

Revisions	Date
FP&C Proj.#:	1552.27
GFS Proj.#:	

Dept. of Veterans Affairs
VA Medical Center
1100 North College
Fayetteville, AR 72703

Goodwin Facilities Solutions
19375 Highway 74
Elkins, AR 72727

FIRE PROTECTION & CODE CONSULTANTS, L.L.C.
1520 MAIN STREET
INDIANAPOLIS, IN 46224
(317)486-5188

Drawing Title	Contract No.	Project Title	Designed By	Checked By	Drawn By	Date	Drawing No.
BUILDING 1 SECOND FLOOR	AutoCAD File Name SOC03 1-2	STATEMENT OF CONDITIONS	FVO	FVO	KW/DN	1/26/17	SOC-6
			Location VA MEDICAL CENTER FAYETTEVILLE, ARKANSAS			Scale: N.T.S.	Sht. 21 of 162