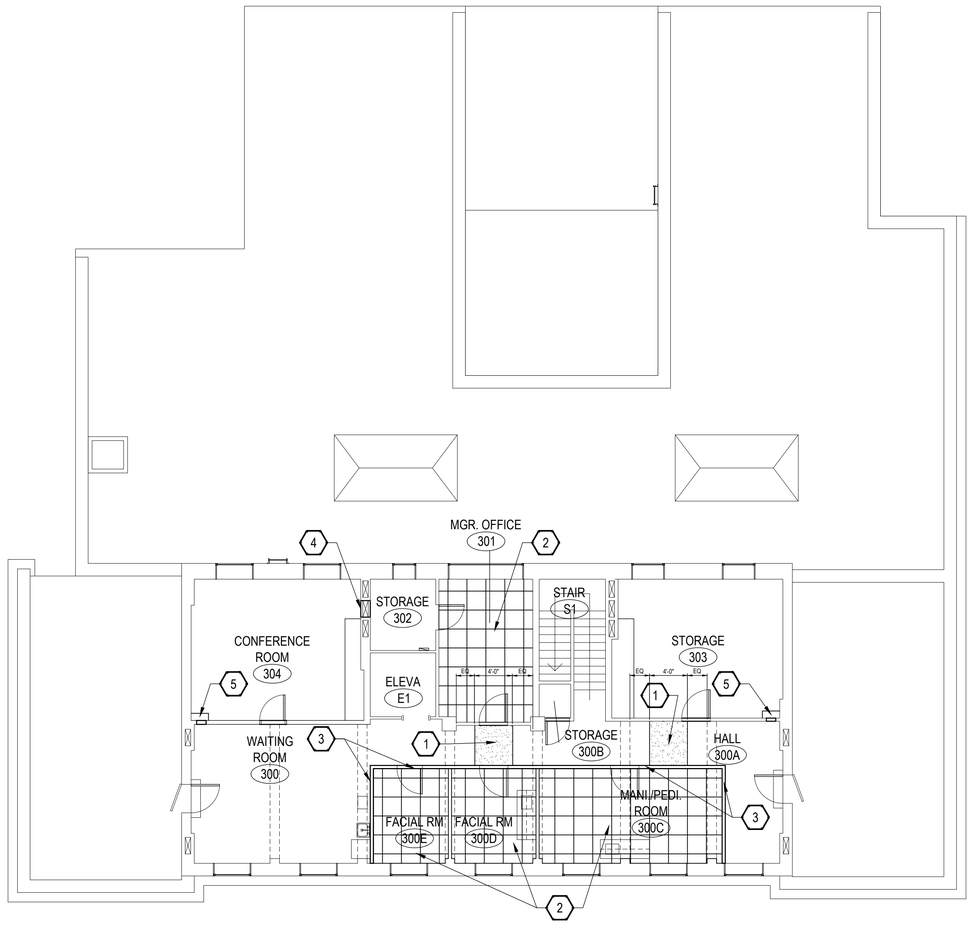

1 3RD FLOOR - REFLECTED CEILING PLAN
SCALE: 1/8" = 1'-0"

GENERAL NOTES

1. PATCH/REPAIR FLOOR AS REQUIRED TO MATCH ADJACENT AREA WHERE NEW FCU DOES NOT COMPLETELY COVER OLD LOCATION.
2. PATCH AND REPAIR FLOOR AND WALL TO MATCH ADJACENT AREA WHERE EQUIPMENT IS PERMANENTLY REMOVED.
3. CLEAN FLOOR AND WALL AT FCUs AS NEEDED AS PART OF PREP FOR NEW FCUs.
4. PATCH AND REPAIR AT NEW WORK TYING INTO ADJACENT AREAS.

FLOOR PLAN KEYNOTES:

1. SOFFIT-HORIZONTAL DUCT CHASE- PRIME AND PAINT. SEE 8/A6.
2. 2' X 2' ACOUSTICAL CEILING TILE IN 15/16" ALUMINUM GRID. INSTALL AT 8'-1" A.F.F., INSTALL AS HIGH AS POSSIBLE UNDER DUCTWORK IN MGR. OFFICE 301.
3. EXTEND EXISTING WALL TO DECK. KEEP LOWER CROWN MOLDING IN PLACE, REMOVE UPPER CROWN MOLDING-PATCH. ADD MATCHING CROWN MOLDING AT DECK. PRIME NEW GWB AND PAINT FULL WALL-BOTH SIDES. SEE 6/A6.
4. LOWER EXISTING GRILL IN RM. 304. PROVIDE NEW THRU-WALL OPENING FOR NEW DUCT AND DIFFUSER. SEE MECHANICAL.
5. NEW THRU-WALL OPENING FOR TRANSFER DUCT. SEE MECHANICAL. PROVIDE SOFFIT TO ENCLOSE TRANSFER DUCT. CONSTRUCTION BOTH SOFFITS IN A SIMILAR MANNER AT SIMILAR HEIGHTS. SEE 3/A6 SIM.

FINAL CONSTRUCTION DOCUMENTS

A/E FIRM PRIME: KENNETH HAHN ARCHITECTS, INC. OMAHA, NE. SUBCONTRACTOR: ALVINE ENGINEERING OMAHA, NE.	DESIGNED: KJH DRAWN BY: TWM TECH. REVIEW: CLZ DATE: 2/15/2024	SUB SHEET NO. A4	TITLE OF SHEET 3RD FLOOR REFLECTED CEILING PLAN BUCKSTAFF BATHHOUSE HVAC HOT SPRINGS NATIONAL PARK HOT SPRINGS, AK	DRAWING NO. XXX/XXXX PMIS NO. 177425 SHEET 9 OF 60

Feb 16, 2024 - 10:44am C:\1Todd\1A-KHA work\145-090 HOSP Buckstaff HVAC\DWGs\ 145-090_HOSP_A4.dwg - USER: todd