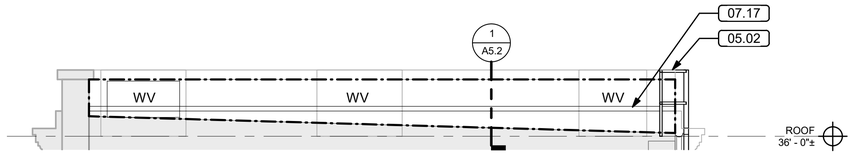

5 A2.1 UPPER ROOF - NORTH INSIDE PARAPET ELEVATION

1/4" = 1'-0" REFERRED FROM: A1.1

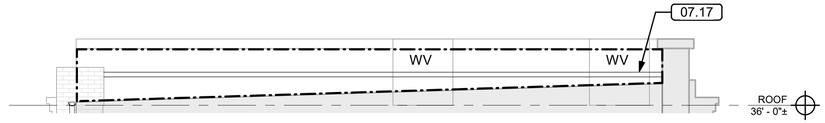

4 A2.1 UPPER ROOF - SOUTH INSIDE PARAPET ELEVATION

1/4" = 1'-0" REFERRED FROM: A1.1

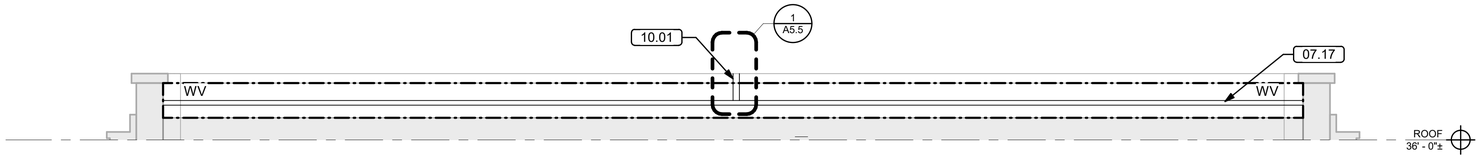

3 A2.1 UPPER ROOF - WEST INSIDE PARAPET ELEVATION

1/4" = 1'-0" REFERRED FROM: A1.1

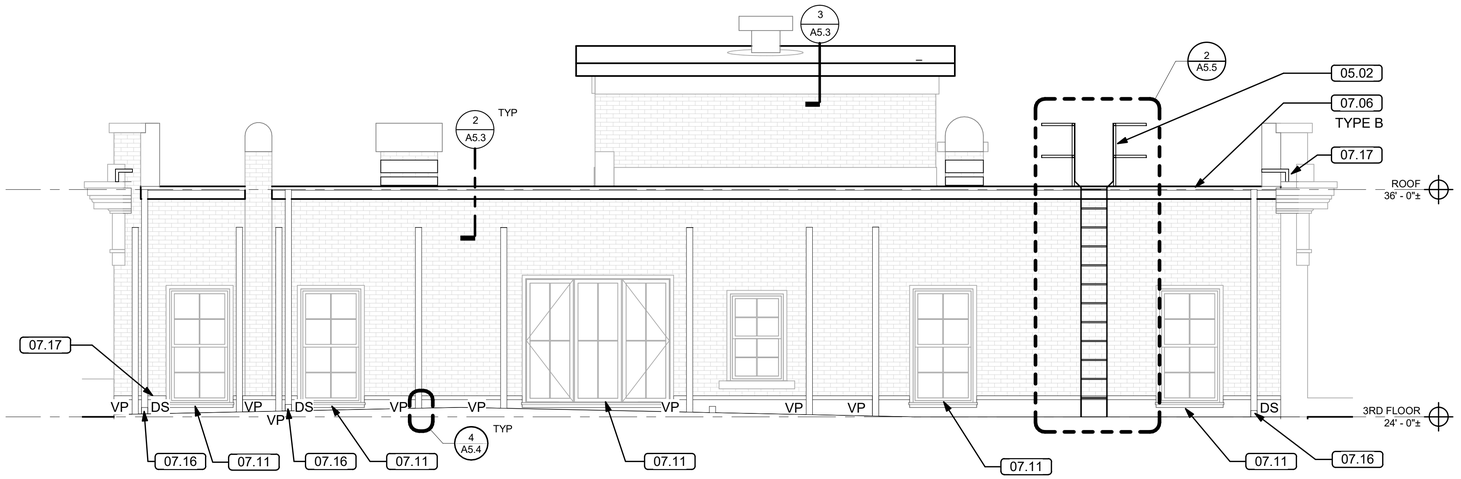

2 A2.1 ENLARGED THIRD FLOOR EAST ELEVATION

1/4" = 1'-0" REFERRED FROM: A1.1

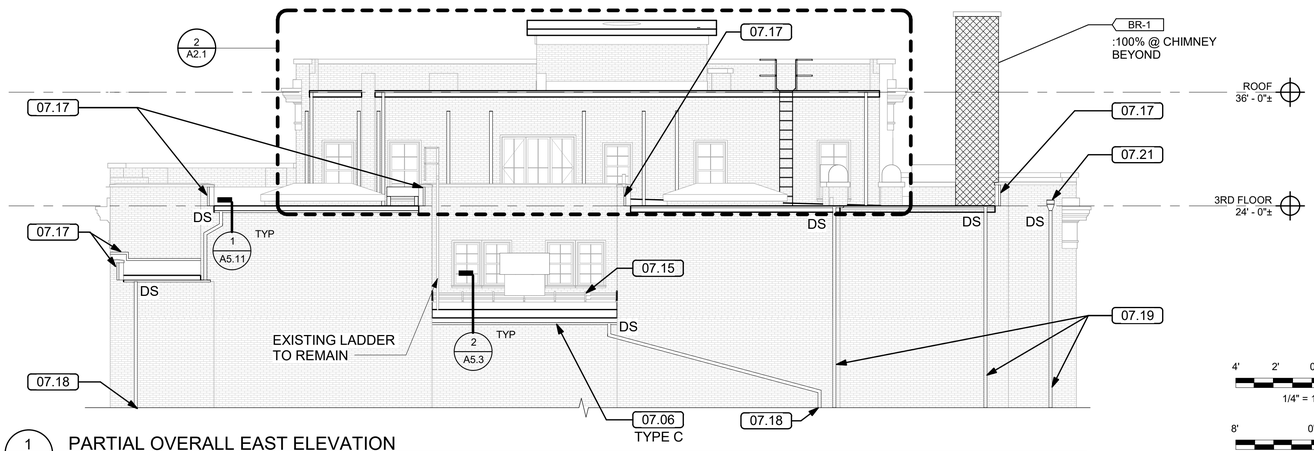

1 A2.1 PARTIAL OVERALL EAST ELEVATION

1/8" = 1'-0" REFERRED FROM: A1.1

4' 2' 0 4' 8'

1/4" = 1' - 0" SCALE OF FEET

8' 0' 8' 16'

1/8" = 1' - 0" SCALE OF FEET

GENERAL NOTES

KEYNOTES

05.02	METAL LADDER
07.06	GUTTER AND DOWNSPOUTS
07.11	DETERMINE THICKNESS OF INSULATION FOR THIS ROOF AREA BASED ON EXISTING WINDOW SILL HEIGHTS. TOP OF ROOFING ASSEMBLY TO BE 5" MIN. BELOW EXTERIOR SILL HEIGHT@ LEADING EDGE - REFER TO DETAILS.
07.15	REPLACE SEALANT ALONG TOP OF EXISTING WALL BASE COUNTERFLASHING AND WINDOW SILL FLASHING AROUND PERIMETER OF SKYLIGHT
07.16	DOWNSPOUT OUTLET ONTO METAL SPLASH PAN
07.17	TERMINATE ROOFING WITH TERMINATION BAR AND SEALANT FASTENED THROUGH MORTAR JOINTS
07.18	DOWNSPOUT OUTLET TO GRADE
07.19	DOWNSPOUT TO CONCRETE SPLASH PAD
07.21	PREFIN ALUM CONDUCTOR BOX TO MATCH EXISTING PROFILE.
10.01	FLAGPOLE AND MOUNTING BRACKET - REFER TO DETAIL 1/A5.5 & STRUCTURAL

LEGEND

DS	PROVIDE NEW DOWNSPOUT - PROVIDE WALL STRAPS IN SAME MATERIAL AND FINISH, SPACED VERT. 10'-0" O.C. MAX., FASTENER THRU MORTAR JOINTS
WV	EXISTING THRU WALL VENTILATION UNIT TO REMAIN
	PROVIDE NEW STUCCO FACE AT PARAPET WALLS
	BR-1: REPOINT BRICK MASONRY WITH MORTAR TO MATCH EXISTING PROFILE, COLOR, & TYPE

REGISTERED ARCHITECT
PATRICK M ROACH
License Number 012150
STATE OF ARKANSAS

A/E FIRMS: ARCH: **QUINN EVANS** 219 1/2 N. MAIN STREET ANN ARBOR, MI T: 734.663.5888	DESIGNED: GK CADD: GK TECH. REVIEW: KG DATE: 10.27.2023	SUB SHEET NO. 03 A2.1	TITLE OF SHEET HOSP BUCKSTAFF + FORDYCE ROOFS BUCKSTAFF ELEVATIONS REHABILITATE BATHHOUSES HOT SPRINGS NATIONAL PARK	DRAWING NO. 128 182951 PMIS/PKG NO. 318915 SHEET 254 OF 286

11/2/2023 6:25:43 PM