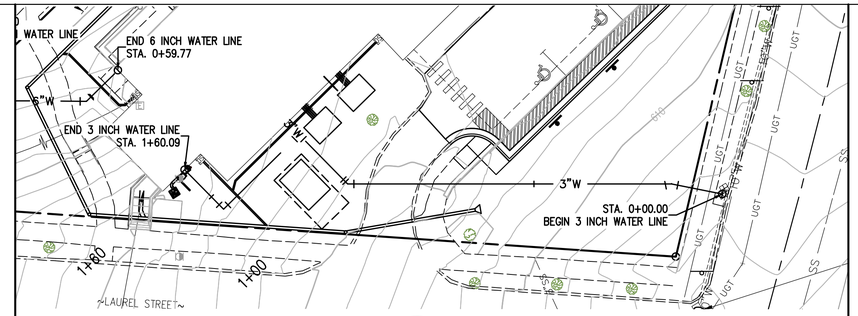

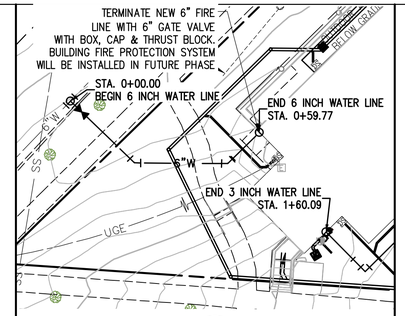

GRAPHIC SCALE IN FEET
20' 0 20'

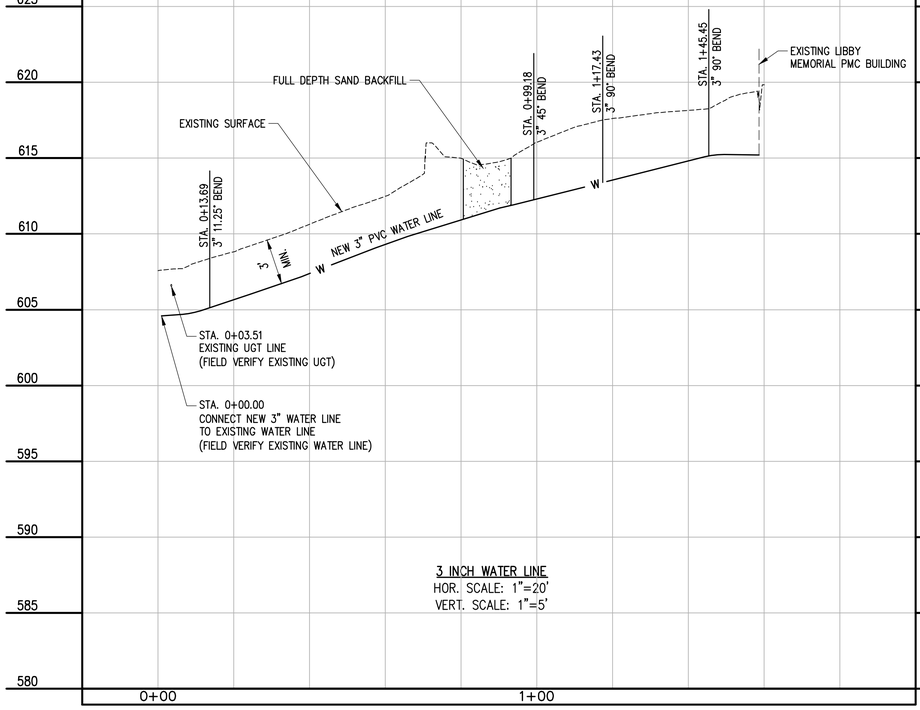

3 INCH WATER LINE
HOR. SCALE: 1"=20'
VERT. SCALE: 1"=5'

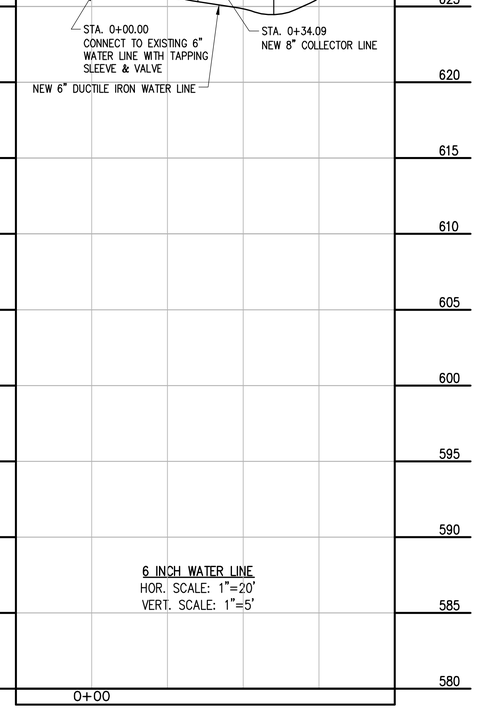

6 INCH WATER LINE
HOR. SCALE: 1"=20'
VERT. SCALE: 1"=5'

Arkansas One Call 811
Know what's **below**.
Call before you dig.

STATE OF ARKANSAS
LICENSED PROFESSIONAL ENGINEER
No.15905
DANIEL L. GEORGE, JR.
10/27/23

CERTIFICATE OF AUTHORIZATION
CRAFTON, TULL & ASSOCIATES, INC.
No. 109
ARKANSAS ENGINEER

A/E FIRMS

PRIME/ARCH:
STRATA ARCHITECTURE
1701 OAK STREET,
SUITE 100
KANSAS CITY, MO
T: 816.474.0900

CIVIL/SURVEY:
CRAFTON TULL
926 AIRPORT ROAD
HOT SPRINGS, AR 71913
T: 501.767.2366

DESIGNED: MB
CADD: RU
TECH. REVIEW: MB
DATE: 10.27.2023

SUB SHEET NO. 02
C2.1

TITLE OF SHEET
LIBBEY BATHHOUSE
PROPOSED WATER LINE P&P
REHABILITATE BATHHOUSES
HOT SPRINGS NATIONAL PARK

DRAWING NO. 128 182951
PMIS/PKG NO. 318915
SHEET 195 OF 286