SHEET NOTES:

1. DEMO ALL EXISTING PLUMBING EQUIPMENT, FIXTURES, PIPING AND SUPPORTS UNLESS NOTED OTHERWISE.
2. CUT OFF PIPING PENETRATING FLOOR SLAB BELOW FLOOR SURFACE, CAP PIPING AND GROUT OPENINGS FLUSH WITH FLOOR.
3. HAZARDOUS MATERIALS ARE PRESENT IN/ON SELECT EXISTING MATERIALS - REFER TO HAZARDOUS MATERIAL REPORT FOR LOCATIONS. REFER TO SPECIFICATIONS FOR ABATEMENT, REMOVAL AND DISPOSAL.

KEYNOTES: (#)

1. DISCONNECT AND REMOVE RPZ BACKFLOW PREVENTER AND ASSOCIATED PIPE.
2. DISCONNECT AND REMOVE EXISTING ELECTRIC WATER HEATER AND ASSOCIATED PIPING.
3. DISCONNECT AND REMOVE EXISTING GAS FIRED WATER HEATER AND ASSOCIATED FLUE AND PIPING.
4. DISCONNECT AND REMOVE EXISTING PLUMBING FIXTURE AND ASSOCIATED SANITARY WASTE, VENT, COLD AND HOT WATER PIPING. CUT WASTE PIPING BELOW FLOOR, PLUG AND GROUT OPENING FLUSH WITH FLOOR.
5. DISCONNECT AND REMOVE EXISTING FLOOR DRAIN, PLUG DRAIN AND GROUT OPENING FLUSH WITH FLOOR.
6. DISCONNECT AND REMOVE EXISTING PIPING AND ASSOCIATED SUPPORTS.
7. DEMO ALL EXISTING THERMAL WATER COLD (TWC) AND THERMAL WATER HOT (TWH) PIPING DOWNSTREAM OF EXISTING MAIN ISOLATION VALVES.
8. DISCONNECT AND REMOVE EXISTING HOSE BIBB AND ACCESSIBLE 3/4" CW.
9. DISCONNECT AND REMOVE 4" SANITARY WASTE BELOW POOL DECK.
10. DEMO ACCESSIBLE PORTIONS OF PIPING ROUGH-INS.
11. EXISTING GAS PIPING TO REMAIN.

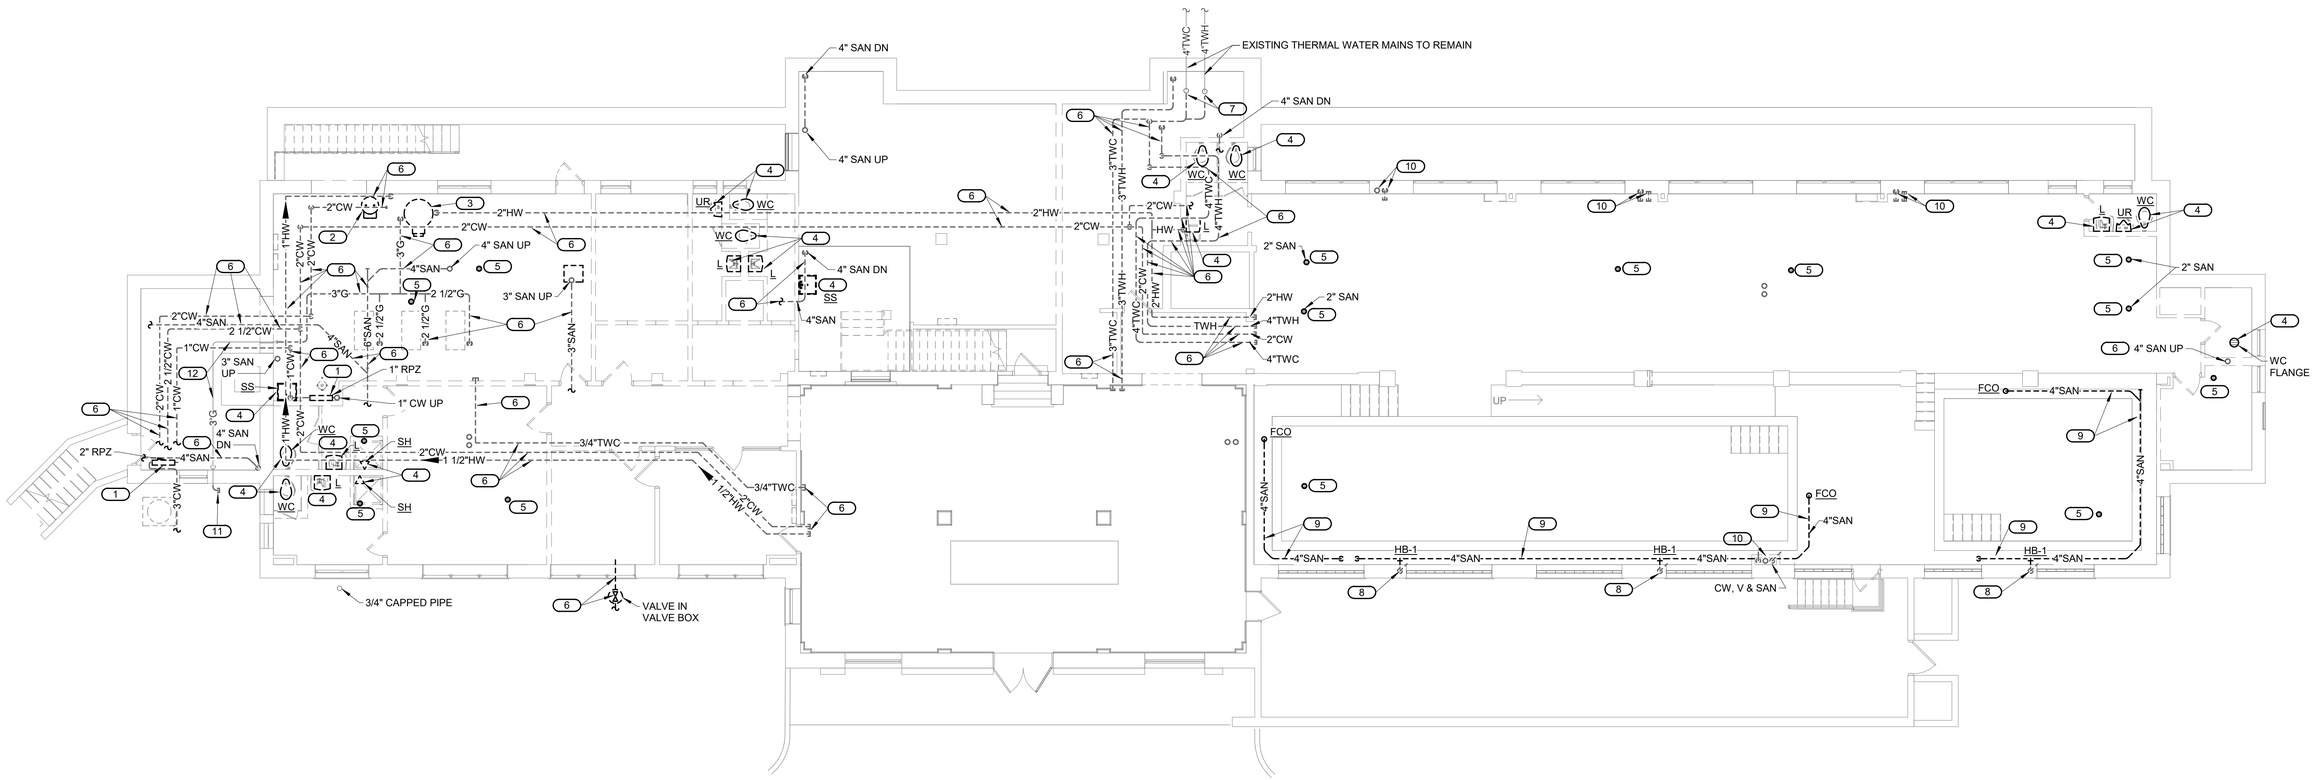

1 / PX1.1 LOWER LEVEL DEMOLITION PLAN - PLUMBING

1/8" = 1'-0"

8' 0' 8' 16'

1/8" = 1' - 0" SCALE OF FEET

CERTIFICATE OF AUTHORIZATION — IMEG Consultants Corp. No. 4308 — ARKANSAS

STATE OF ARKANSAS — LICENSED PROFESSIONAL ENGINEER — No. 20909 — DAVID W. BODENSCHATZ

10.27.2023

A/E FIRMS ARCH: **QUINN EVANS** 219 1/2 N. MAIN STREET ANN ARBOR, MI T: 734.663.5888 MEP/ENG: **IMEG CORP.** 1600 BALTIMORE STREET, SUITE 300 KANSAS CITY, MO T: 816.842.8437	DESIGNED: SGB CADD: WMM TECH. REVIEW: SGB DATE: 10.27.2023	SUB SHEET NO. 02 PX1.1	TITLE OF SHEET LIBBEY BATHHOUSE LOWER LEVEL DEMOLITION PLAN - PLUMBING REHABILITATE BATHHOUSES HOT SPRINGS NATIONAL PARK	DRAWING NO. 128 182951 PMIS/PKG NO. 318915 SHEET 227 OF 286

10/27/2023 11:00:49 AM