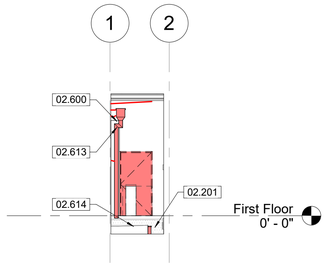

1 AX2.0 Demolition West Elevation - Northeast Corner

1/8" = 1'-0" SCALE A

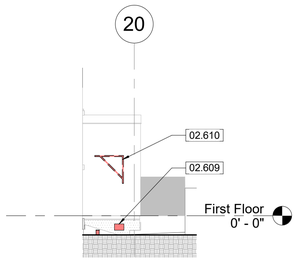

2 AX2.0 Demolition West Elevation - Southeast Corner

1/8" = 1'-0" SCALE A

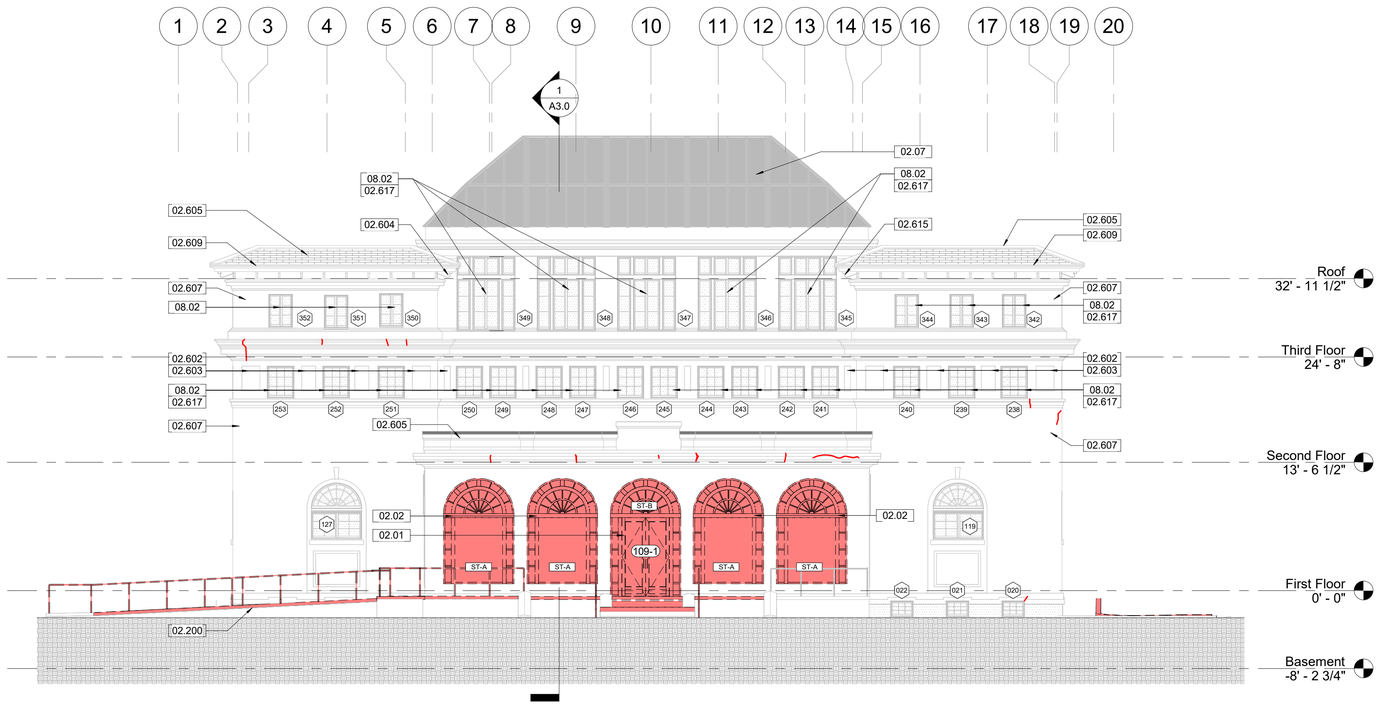

3 AX2.0 Demolition West Elevation

1/8" = 1'-0" SCALE A

SCALE A 0 2 4 6 8 16 32

SCALE OF FEET

GENERAL NOTES - DEMOLITION:

A. DO NOT SCALE FROM THE DRAWINGS. ALL DIMENSIONS ARE APPROXIMATE. ACTUAL FIELD VERIFIED DIMENSIONS SHALL BE OBTAINED BY THE GENERAL CONTRACTOR OR THE APPLICABLE SUB-CONTRACTORS BEFORE SUBMITTING SHOP DRAWINGS, ORDERING MATERIALS, OR THE COMMENCEMENT OF CONSTRUCTION.

B. THE SCOPE OF DEMOLITION WORK IS NOT LIMITED EXCLUSIVELY TO THE WORK INDICATED ON THE DEMOLITION DRAWINGS. THE CONSTRUCTION DOCUMENTS ARE PROVIDED AS A GENERAL GUIDE FOR DEMOLITION. THE GENERAL CONTRACTOR IS RESPONSIBLE FOR VERIFYING EXITING CONDITIONS, IDENTIFYING ADDITIONAL DEMOLITION WORK THAT MY BE REQUIRED FOR THE INSTALLATION OF NEW WORK, REMOVE ALL UNUSED AND/OR ABANDONED PIPE, CONDUIT, CONDUCTORS, SCREWS, NAILS AND FASTENERS IN THEIR ENTIRETY BACK TO THEIR ORIGINAL SOURCE.

KEYNOTES

02.01	024296, 028333 - REMOVE EXISTING DOOR, FRAME AND ACCESSORIES. REFERENCE DOOR SCHEDULE AND SPECIFICATION.
02.02	024119 - REMOVE EXISTING STOREFRONT WINDOWS AND ASSOCIATED ANCHORS. BE CAREFUL TO LIMIT DAMAGE TO BOTH INTERIOR PLASTER AND EXTERIOR STUCCO. REFERENCE WINDOW SCHEDULE AND SPECIFICATIONS. CONTRACTOR TO DISPOSE OF STOREFRONT WINDOWS AND ASSOCIATED COMPONENTS.
02.07	REFERENCE THE ROOF PLAN FOR ALL WORK REQUIRED AT THE ROOFS AND SKYLIGHTS.
02.200	024296 - DEMOLISH EXISTING PORTION OF CONCRETE STAIRS AND FRONT LANDING, REFERENCE CIVIL DRAWINGS. *
02.201	024296 - DEMOLISH EXISTING RUNNELS, REFERENCE CIVIL DRAWINGS (N-+/-74 LF, E-+/-108 LF, S-+/-41 LF, W-+/-6 LF; TOTAL +/-229 LF).
02.600	024296 - REMOVE LOOSE AND OR DETERIORATED STUCCO, TYPICAL THROUGHOUT THE EXTERIOR WALLS (ROUGHLY 310 SF).
02.602	024296 - CAREFULLY REMOVE DAMAGED WALL TILES (50 EA).
02.603	024296 - CAREFULLY REMOVE CRACKED TILE GROUT (100 LF). REMOVE ALL LOOSE TILES. SALVAGE AND LABEL FOR REINSTALLATION.
02.604	024296 - REMOVE DAMAGED WOOD AT EAVES (10 SF VARIES LOCATIONS).
02.605	REFERENCE ROOF PLAN FOR DEMOLITION REQUIRED AT ROOFS, TYPICAL
02.607	024296 - CAREFULLY REMOVE ALL ABANDONED ANCHORS, TYPICAL THROUGHOUT THE EXTERIOR OF THE BUILDING (5 EA). PATCH STUCCO IN KIND. FINISH TO MATCH ADJACENT STUCCO.
02.609	024296 - DEMOLISH WOOD COVERING AT HOLE (EAST OF BULKHEAD) AND ALL ASSOCIATED ANCHORS.
02.610	024296 - DEMOLISH METAL HANGER MOUNTED TO EXTERIOR WALL AND ASSOCIATED ANCHORS. PATCH STUCCO IN KIND. FINISH TO MATCH ADJACENT STUCCO.
02.613	024296 - DEMOLISHING EXISTING DOWNSPOUT, AND ASSOCIATED ANCHORS. SCUPPER TO REMAIN.
02.614	024296 - DEMOLISH STONE, AND BRICK COVERING AT HOLE BELOW DOOR.
02.615	REMOVE NON-HISTORIC DEBRIS FROM EXTERIOR LEDGES, ROOF, AND EAVES, TYPICAL.
02.617	024296 - CAREFULLY DEMOLISH AND SALVAGE HISTORIC WOOD WINDOW FROM WINDOW OPENING AND ALL ASSOCIATED ANCHORS. HISTORIC WINDOW TRIM, STOOL, AND APRON TO REMAIN IN PLACE. REFERENCE EXTERIOR TREATMENT ELEVATIONS AND WINDOW SCHEDULE FOR ADDITIONAL INFORMATION.
08.02	080152.61, 088000 - REFERENCE EXTERIOR TREATMENT ELEVATIONS, THE WINDOW SCHEDULE, AND SPECIFICATIONS FOR WORK REQUIRED FOR ALL EXTERIOR WINDOWS AND WINDOW TRIM.*

DEMOLITION LEGEND

- EXISTING WALL AND/OR CONSTRUCTION TO REMAIN
- EXISTING WALL AND/OR CONSTRUCTION TO BE DEMOLISHED
- DAMAGED AND / OR DETERIORATED STUCCO
- EXISTING INTERIOR CONCRETE SLAB TO BE DEMOLISHED
- EXISTING CRACK IN STUCCO AND/OR PLASTER

THIS PAGE WAS PREPARED WITH COLORED LINES AND HATCHES. WHEN PRINTING, USE COLOR.

REGISTERED ARCHITECT
REBECCA GAEBLER
License Number 10286
STATE OF ARKANSAS
10.18.2023

A/E FIRMS
PRIME/ARCH:
STRATA ARCHITECTURE
1701 OAK STREET, SUITE 100
KANSAS CITY, MO
T: 816.474.0900

DESIGNED: CA/AG
CADD: CA/ZA/EM
TECH. REVIEW: AG
DATE: 10.27.2023

SUB SHEET NO. 01 AX2.0

TITLE OF SHEET
MAURICE BATHHOUSE
DEMOLITION WEST ELEVATION
REHABILITATE BATHHOUSES
HOT SPRINGS NATIONAL PARK

DRAWING NO. 128 182951
PMIS/PKG NO. 318915
SHEET 36 OF 286

11/6/2023 5:41:50 PM