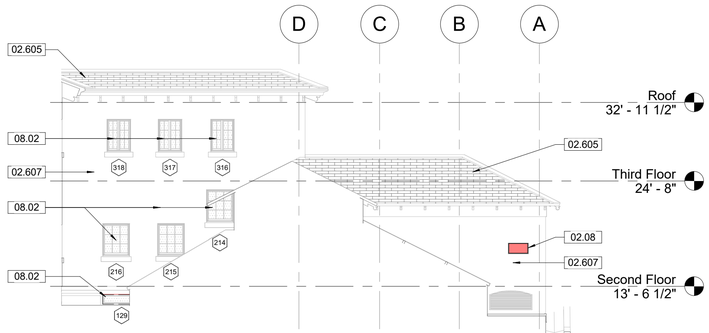

1 AX2.4 DEMOLITION Exterior Elevation - North Court

1/8" = 1'-0" SCALE (A)

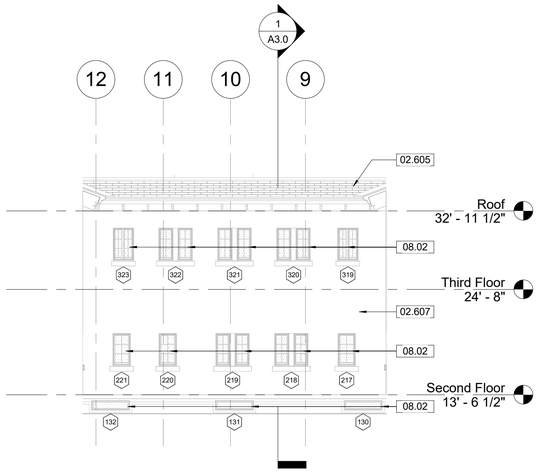

2 AX2.4 DEMOLITION Exterior Elevation - West Court

1/8" = 1'-0" SCALE (A)

3 AX2.4 DEMOLITION Exterior Elevation - South Court

1/8" = 1'-0" SCALE (A)

4 AX2.4 DEMOLITION Exterior Elevation - East Court

1/8" = 1'-0" SCALE (A)

5 AX2.4 DEMOLITION EAST PARAPET WALL

1/8" = 1'-0" SCALE (A)

6 AX2.4 DEMOLITION NORTH PARAPET WALL

1/8" = 1'-0" SCALE (A)

SCALE (A) 0 2 4 6 8 16 32

SCALE OF FEET

GENERAL NOTES - DEMOLITION:

A. DO NOT SCALE FROM THE DRAWINGS. ALL DIMENSIONS ARE APPROXIMATE. ACTUAL FIELD VERIFIED DIMENSIONS SHALL BE OBTAINED BY THE GENERAL CONTRACTOR OR THE APPLICABLE SUB-CONTRACTORS BEFORE SUBMITTING SHOP DRAWINGS, ORDERING MATERIALS, OR THE COMMENCEMENT OF CONSTRUCTION.

B. THE SCOPE OF DEMOLITION WORK IS NOT LIMITED EXCLUSIVELY TO THE WORK INDICATED ON THE DEMOLITION DRAWINGS. THE CONSTRUCTION DOCUMENTS ARE PROVIDED AS A GENERAL GUIDE FOR DEMOLITION. THE GENERAL CONTRACTOR IS RESPONSIBLE FOR VERIFYING EXITING CONDITIONS, IDENTIFYING ADDITIONAL DEMOLITION WORK THAT MY BE REQUIRED FOR THE INSTALLATION OF NEW WORK. REMOVE ALL UNUSED AND/OR ABANDONED PIPE, CONDUIT, CONDUCTORS, SCREWS, NAILS AND FASTENERS IN THEIR ENTIRETY BACK TO THEIR ORIGINAL SOURCE.

C. REFER TO THE SPECIFICATIONS FOR THE REQUIREMENT FOR WORKING IN AREAS WHERE LEAD PAINT HAS BEEN IDENTIFIED.

D. REFER TO THE SPECIFICATIONS FOR THE IDENTIFICATION AND DISPOSAL OF FLUORESCENT LIGHTS AND BALLASTS IN EXISTING FIXTURES

E. REFER TO THE SPECIFICATIONS FOR REQUIRED SAFETY MEASURES REQUIRED FOR THE EXCAVATION OF SOILS SURROUNDING THE MAURICE STRUCTURE WHERE ELEVATED LEVELS OF METALS WERE IDENTIFIED.

KEYNOTES

02.07	REFERENCE THE ROOF PLAN FOR ALL WORK REQUIRED AT THE ROOFS AND SKYLIGHTS.
02.08	024296, 028333, 017329 - DEMOLISH EXISTING WALL FOR NEW MEP PENETRATION. REFERENCE MEP AND STRUCTURAL DRAWINGS. PROVIDE SHORING WHERE REQUIRED.
02.605	REFERENCE ROOF PLAN FOR DEMOLITION REQUIRED AT ROOFS, TYPICAL
02.607	024296 - CAREFULLY REMOVE ALL ABANDONED ANCHORS, TYPICAL THROUGHOUT THE EXTERIOR OF THE BUILDING (5 EA). PATCH STUCCO IN KIND. FINISH TO MATCH ADJACENT STUCCO.
08.02	080152.61, 088000 - REFERENCE EXTERIOR TREATMENT ELEVATIONS, THE WINDOW SCHEDULE, AND SPECIFICATIONS FOR WORK REQUIRED FOR ALL EXTERIOR WINDOWS AND WINDOW TRIM."

DEMOLITION LEGEND

- EXISTING WALL AND/OR CONSTRUCTION TO REMAIN
- EXISTING WALL AND/OR CONSTRUCTION TO BE DEMOLISHED
- DAMAGED AND / OR DETERIORATED STUCCO
- EXISTING INTERIOR CONCRETE SLAB TO BE DEMOLISHED
- EXISTING CRACK IN STUCCO AND/OR PLASTER

THIS PAGE WAS PREPARED WITH COLORED LINES AND HATCHES. WHEN PRINTING, USE COLOR.

REGISTERED ARCHITECT
REBECCA GAEBLER
License Number 10286
STATE OF ARKANSAS
10.18.2023

A/E FIRMS
PRIME/ARCH:
STRATA ARCHITECTURE
1701 OAK STREET,
SUITE 100
KANSAS CITY, MO
T: 816.474.0900

DESIGNED: CA/AG
CADD: CA/ZA/EM
TECH. REVIEW: AG
DATE: 10.27.2023

SUB SHEET NO. 01 AX2.4

TITLE OF SHEET
MAURICE BATHHOUSE
DEMOLITION COURT ELEVATION
REHABILITATE BATHHOUSES
HOT SPRINGS NATIONAL PARK

DRAWING NO. 128 182951
PMIS/PKG NO. 318915
SHEET 40 OF 286

11/6/2023 5:41:56 PM