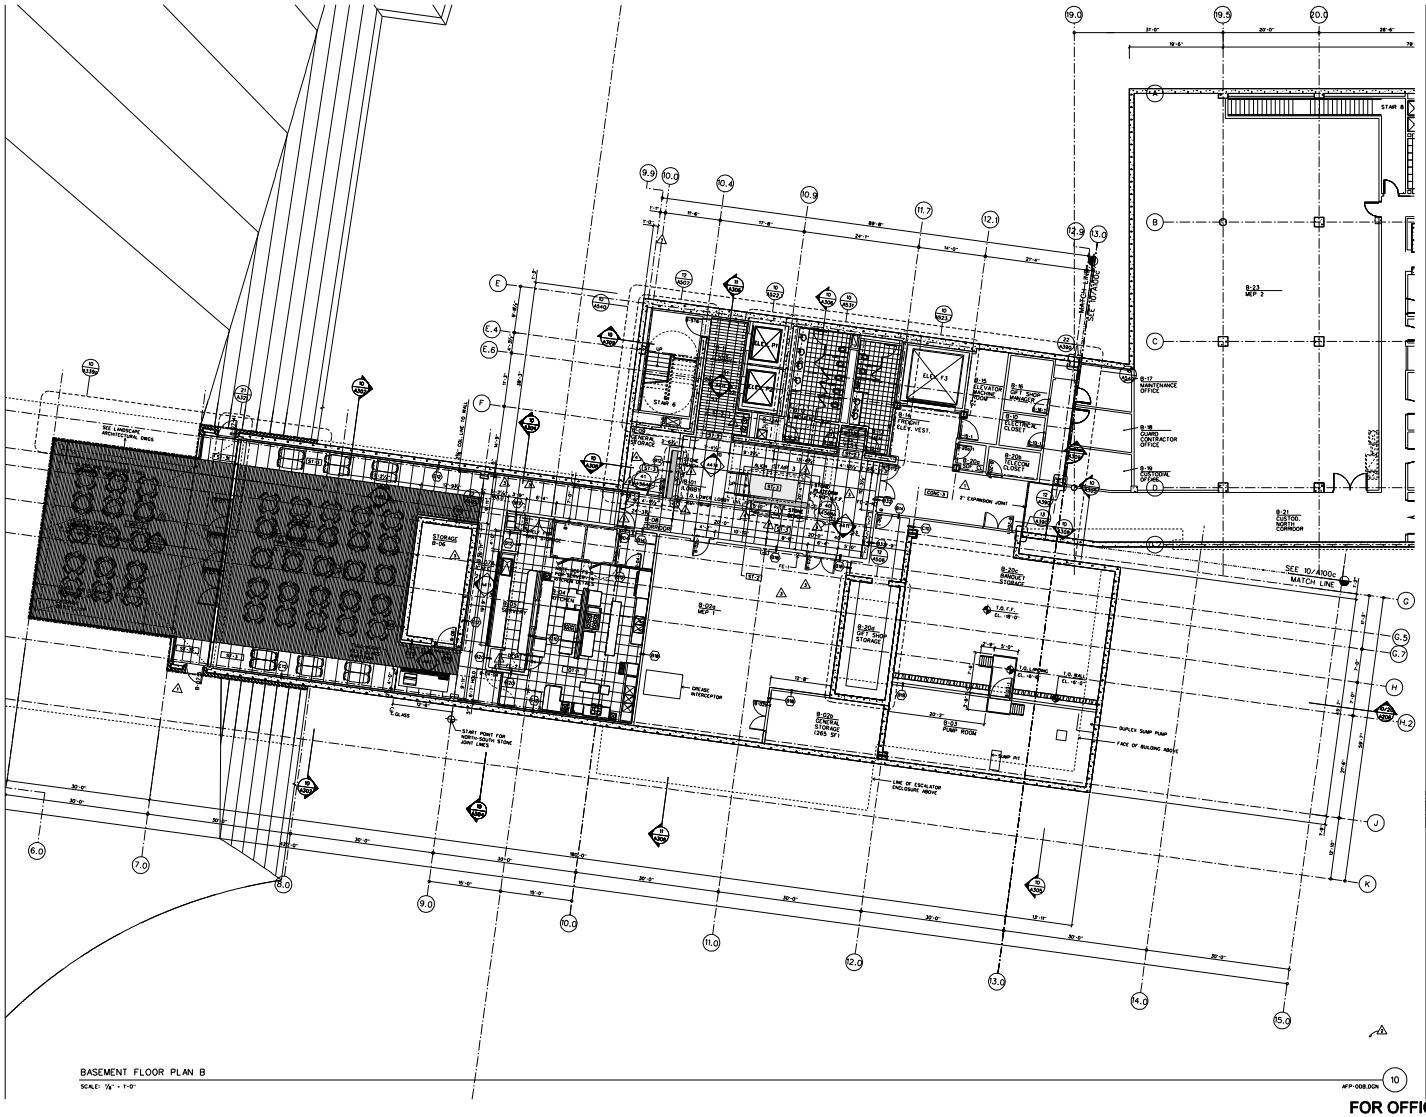

BASEMENT FLOOR PLAN B

SCALE: 1/8" = 1'-0"

AFP-008.DGN

10

WILLIAM J. CLINTON PRESIDENTIAL CENTER

LITTLE ROCK, ARKANSAS

Architect

POLSHEK PARTNERSHIP LLP
320 West 13th Street
New York, New York 10014
212.807.7771

Coordinating Architects

POLK STANLEY YEARY ARCHITECTS Ltd
700 South Schiller Street
Little Rock, Arkansas 72201
501.375.0575

WITSELL EVANS RASCO
501 West Third Street
Little Rock, Arkansas 72201
501.374.5555

WOODS CARADINE ARCHITECTS
2300 South Main Street
Little Rock, Arkansas 72206
501.374.4555

Landscape Architects

HARGREAVES ASSOCIATES
116 Magazine Street
Cambridge, Massachusetts 02139
617.661.5070

LANDSCAPE ARCHITECTURE, Inc.
2300 Colonnade Lane Suite 202
Little Rock, Arkansas 72202
501.374.5510

Structural Engineer

LESLIE E. ROBERTSON ASSOC., RLLP
30 Broad Street, 47th Floor
New York, New York 10004
212.750.9000

MEP Engineers

FLACK + KURTZ Inc.
475 Fifth Avenue
New York, New York 10017
212.532.2600

CROMWELL ARCHITECTS ENGINEERS
101 South Spring Street
Little Rock, Arkansas 72201
501.372.3900

Curtainwall Consultant

R. A. HEINTGES ARCHITECTS
135 Fifth Avenue, 5th Floor
New York, New York 10011
212.852-3200

Seal

Issue	Date
ASI 020	12/18/02
ASI 023	03/12/03
ASI 030	05/05/03
Addendum 03	11/18/03
100% Construction Documents	05/27/03
50% Progress Pricing	08/20/03
100% Steel / CD Progress	02/24/03
Bridge Bldg. Submission	03/14/03
100% Steel & Concrete CD	03/18/03
S Architectural CD Progress	
100% Design Development	02/21/02

Issue Date

Job No. 0009

Scale 1/8" = 1'-0"

Date September 27, 2002

Title

BASEMENT LEVEL PARTIAL PLAN

Sheet No.

A100b

FOR OFFICIAL USE ONLY