LEGEND

GB – GRAB BAR
PT – PAPER TOWEL DISPENSER
TP – TOILET PAPER DISPENSER
SD – SOAP DISPENSER
HD – ELEC HAND PAPER

TYPICAL MOUNTING HEIGHTS

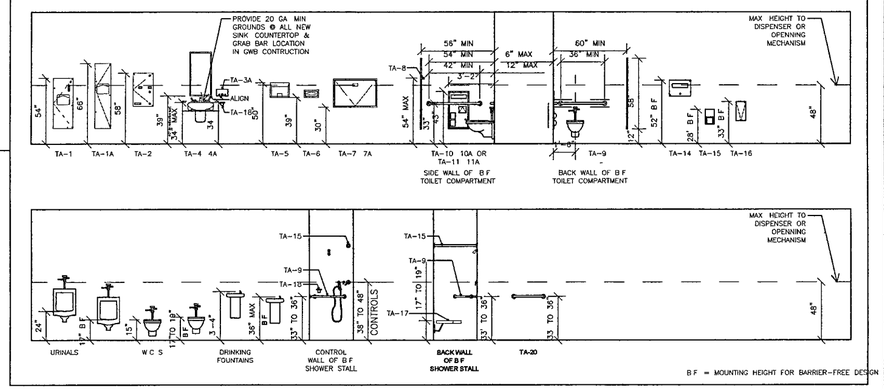

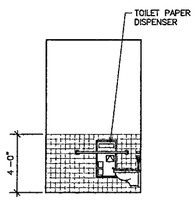

B-36 MENS TOILET – BASEMENT LEVEL NORTH ELEVATION (53)
SCALE 1/4" = 1'-0"

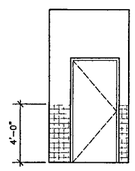

B-36 MENS TOILET – BASEMENT LEVEL WEST ELEVATION (52)
SCALE 1/4" = 1'-0"

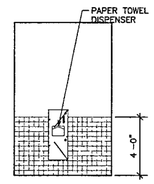

B-36 MENS TOILET – BASEMENT LEVEL SOUTH ELEVATION (51)
SCALE 1/4" = 1'-0"

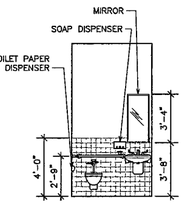

B-36 MENS TOILET – BASEMENT LEVEL EAST ELEVATION (50)
SCALE 1/4" = 1'-0"

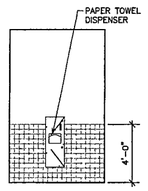

B-36 WOMENS TOILET – BASEMENT LEVEL NORTH ELEVATION (44)
SCALE 1/4" = 1'-0"

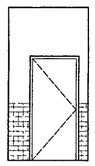

B-36 WOMENS TOILET – BASEMENT LEVEL WEST ELEVATION (43)
SCALE 1/4" = 1'-0"

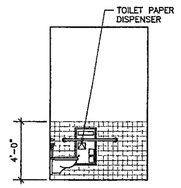

B-36WOMENS TOILET – BASEMENT LEVEL SOUTH ELEVATION (42)
SCALE 1/4" = 1'-0"

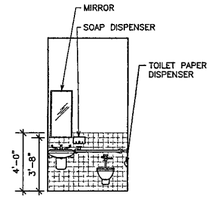

B-36 WOMENS TOILET – BASEMENT LEVEL EAST ELEVATION (41)
SCALE 1/4" = 1'-0"

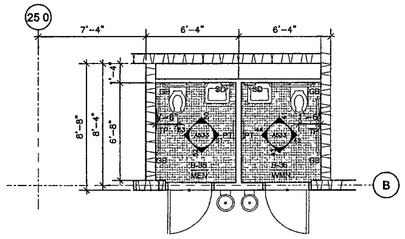

B-35/B-36 ARCHIVE BASEMENT ENLARGED TOILET PLAN (40)
SCALE 1/4" = 1'-0"

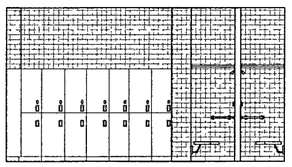

B-28 WOMENS TOILET – BASEMENT LEVEL NORTH ELEVATION (35)
SCALE 1/4" = 1'-0"

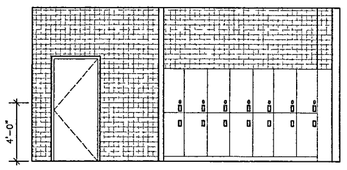

B-28 WOMENS TOILET – BASEMENT LEVEL WEST ELEVATION (34)
SCALE 1/4" = 1'-0"

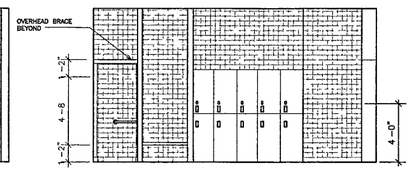

B-29 WOMENS TOILET – BASEMENT LEVEL SOUTH ELEVATION (33)
SCALE 1/4" = 1'-0"

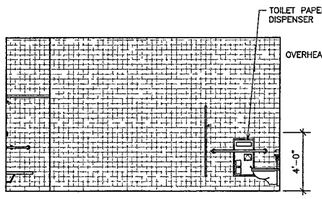

B-28 WOMENS TOILET – BASEMENT LEVEL EAST ELEVATION (32)
SCALE 1/4" = 1'-0"

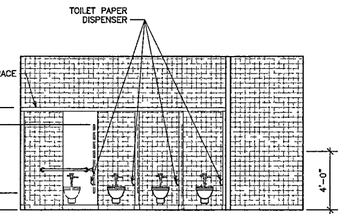

B-29 WOMENS TOILET – BASEMENT LEVEL SOUTH ELEVATION (31)
SCALE 1/4" = 1'-0"

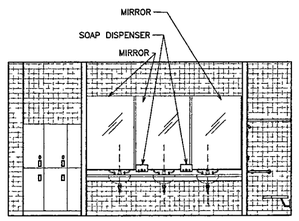

B-28 WOMENS TOILET – BASEMENT LEVEL NORTH ELEVATION (30)
SCALE 1/4" = 1'-0"

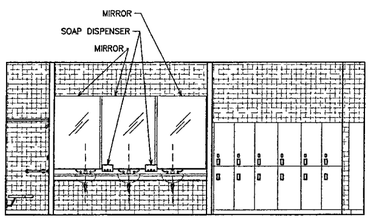

B-29 MENS TOILET – BASEMENT LEVEL SOUTH ELEVATION (22)
SCALE 1/4" = 1'-0"

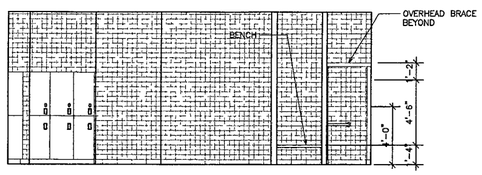

B-29 MENS TOILET – BASEMENT LEVEL NORTH ELEVATION (21)
SCALE 1/4" = 1'-0"

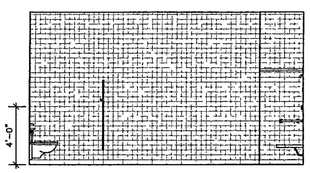

B-29 MENS TOILET – BASEMENT LEVEL EAST ELEVATION (20)
SCALE 1/4" = 1'-0"

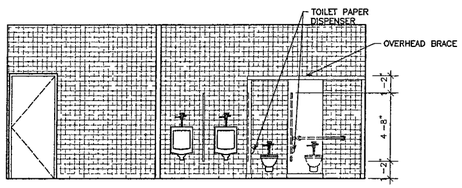

B-29 MENS TOILET – BASEMENT LEVEL NORTH ELEVATION (13)
SCALE 1/4" = 1'-0"

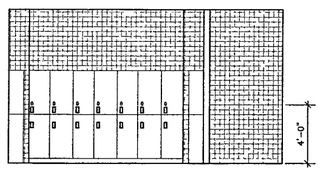

B-29 MENS TOILET – BASEMENT LEVEL WEST ELEVATION (12)
SCALE 1/4" = 1'-0"

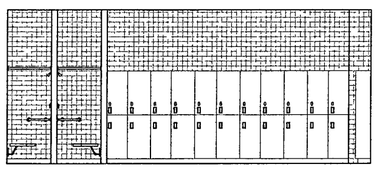

B-29 MENS TOILET – BASEMENT LEVEL SOUTH ELEVATION (11)
SCALE 1/4" = 1'-0"

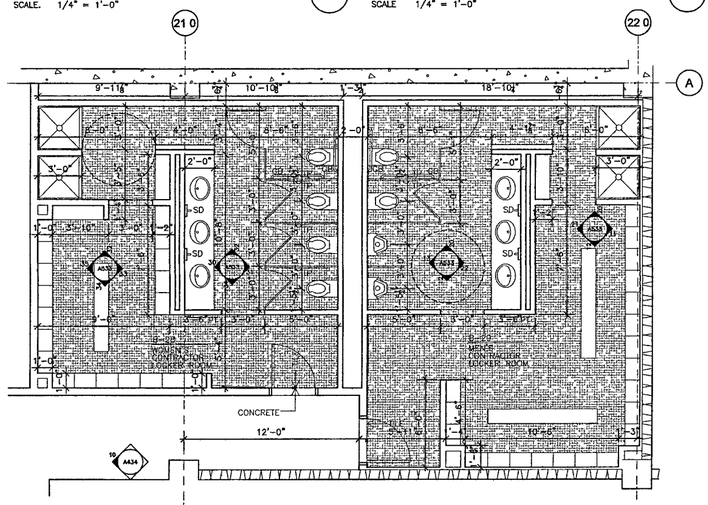

B-28/B-29 ARCHIVE BASEMENT ENLARGED TOILET PLAN (10)
SCALE 1/4" = 1'-0"

WILLIAM J. CLINTON PRESIDENTIAL CENTER

LITTLE ROCK, ARKANSAS

Architect
POLSHEK PARTNERSHIP LLP
320 West 13th Street
New York, New York 10014
212 807 7171

Coordinating Architects
POLK STANLEY YEARY ARCHITECTS Ltd
700 South Schiller Street
Little Rock, Arkansas 72201
501 378 0878

WITSELL EVANS RASCO
901 West Third Street
Little Rock, Arkansas 72201
501 374 5300

WOODS CARADINE ARCHITECTS
2200 South Main Street
Little Rock, Arkansas 72206
501.374 4060

Landscape Architects
HARGREAVES ASSOCIATES
118 Magazine Street
Cambridge Massachusettes 02139
617 661 0070

LANDSCAPE ARCHITECTURE, Inc
2300 Cottondale Lane Suite 202
Little Rock, Arkansas 72202
501 374 5610

Structural Engineer
LESLIE E ROBERTSON ASSOC , RLLP
30 Broad Street, 47th Floor
New York, New York 10004
212.750 9000

MEP Engineers
FLACK + KURTZ Inc
475 Fifth Avenue
New York, New York 10017
212.532.9600

CROMWELL ARCHITECTS ENGINEERS
101 South Spring Street
Little Rock, Arkansas 72201
501 372.2900

Curtainwall Consultant
R. A. HEINTGES ARCHITECTS
126 Fifth Avenue, 9th Floor
New York, New York 10011
212.652-2966

Seal

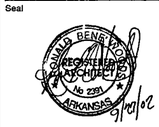

Issue	Date
100% Construction Documents	09/27/02
90% Progress Printing	08/30/02
100% Struct./ CD Progress	07/01/02

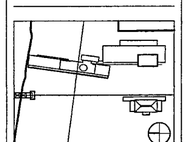

Job No 9908

Scale

Date SEPTEMBER 27 2002

Title RESTROOMS - PLANS ELEVATIONS & SCHEDULES

Sheet No. A533

FOR OFFICIAL USE ONLY