NOTE

1. THESE DRAWINGS SUPPLEMENT INFORMATION ON THE M E P /F P and SECURITY DRAWINGS AND ARE TO BE USED FOR DIMENSIONAL LOCATION OF ALL M.E.P./F P AND SECURITY SYSTEMS ALL M E P /F P AND SECURITY SYSTEMS SCOPE AND CONTENTS SHALL BE PER M E P AND SECURITY DRAWINGS

2 SEE M E P AND SECURITY DRAWINGS FOR ELECTRICAL MECHANICAL FIRE PROTECTION AND SECURITY DEVICE LOCATIONS IN THE FOLLOWING ROOMS JANITOR'S CLOSETS ELECTRICAL CLOSETS TELEPHONE AND DATA CLOSETS AV STORAGE CLOSETS KITCHENS AND GENERAL STORAGE ROOMS

3 NOTIFY THE ARCHITECT IN THE EVENT OF ANY DISCREPANCIES BETWEEN THE MECHANICAL ELECTRICAL PLUMBING FIRE PROTECTION AND SECURITY DRAWINGS AND THE REFLECTED CEILING PLANS THE ARCHITECTURAL CEILING PLANS SHALL GOVERN ALL LOCATIONS AND DIMENSIONS OF ALL EXPOSED-TO VIEW ITEMS DO NOT PROCEED UNTIL DISCREPANCIES HAVE BEEN RESOLVED

4 FOR CEILING TYPE AND LOCATION OF FINISH REFER TO FINISH SCHEDULE

5 FOR CEILING HEIGHTS IN STAIRS SEE STAIR DETAILS

6 START POINT OF CEILING GRID SHALL BE CENTER OF TILE AT CENTER OF ROOM U O N

7 WHEN ACOUSTICAL CEILING TILE EXCEEDS 2 X2 PROVIDE 2 X 4 ACOUSTICAL CEILING TILE TO BE FIELD CUT

8 ALL CEILING MOUNTED DEVICES (INCLUDING EXIT SIGNS-NOT ADJACENT TO DOORS SMOKE DETECTORS, LIGHT FIXTURES) SHALL BE CENTERED ON CEILING TILE U O N

9 ALL FIRE STROBES SHALL BE LOCATED 6½" FROM THE ADJACENT DOOR FRAME TO THE CENTERLINE OF THE STROBE U O N ON EITHER THE REFLECTED CEILING PLANS OR THE INTERIOR ELEVATIONS

10 STEM AND PENDANT MOUNTED FIXTURES SHALL BE INSTALLED AT HEIGHT (BOTTOM OF FIXTURE A.F.F.) INDICATED IN THE SPECIFICATIONS

KEY

- EXPOSED AND SEALED SLAB
- PLASTER FINISH
- PTD GWB
- 2'X2 CLG TILES NOTE WASHABLE SURFACE IN ALL KITCHEN/PANTRY AREAS
- PERFORATED WOOD ACOUSTICAL PANEL W/ BATT INSULATION
- PERFORATED METAL ACOUSTICAL PANEL OR AIR REGISTER WHERE NOTED
- PAINTED ALUMINUM PANEL SYSTEM
- RIBBED WOOD ACOUSTIC PANEL
- EXPOSED AND SEALED WAFFLE SLAB
- ARCHITECTURAL ACOUSTICAL PANELS
- ORNAMENTAL GLASS AND METAL CANOPY
- FIELD FINISHED MINERAL FIBER ACOUSTIC PANEL OVER GYP BD CEILING ASSEMBLY
- STAINLESS STEEL FINISH

RCP DEVICE KEY

- FLOOR/CEILING OUTLET
- SPEAKER/STROBE
- GLASS BREAK DETECTOR
- CEIL MTD MOTION DETECTOR
- WALL MTD MOTION DETECTOR
- CEIL MTD SECURITY SPEAKER
- WALL MTD SECURITY SPEAKER
- CEIL MTD AV SPEAKER
- WALL MTD AV SPEAKER
- SECURITY CAMERA
- CLG MTD SMOKE/HEAT DETECTOR
- CLG MTD EXIT
- WALL MTD EXIT
- CLG MTD SPRINKLER HEAD
- WALL MTD SPRINKLER HEAD
- RETURN OUTLET CLG DIFFUSER
- SUPPLY OUTLET CLG DIFFUSER
- LD LINEAR SUPPLY DIFFUSER
- WIRELESS ALARM ANTENNA/ TRANSMITTER
- TELEVISION OUTLET

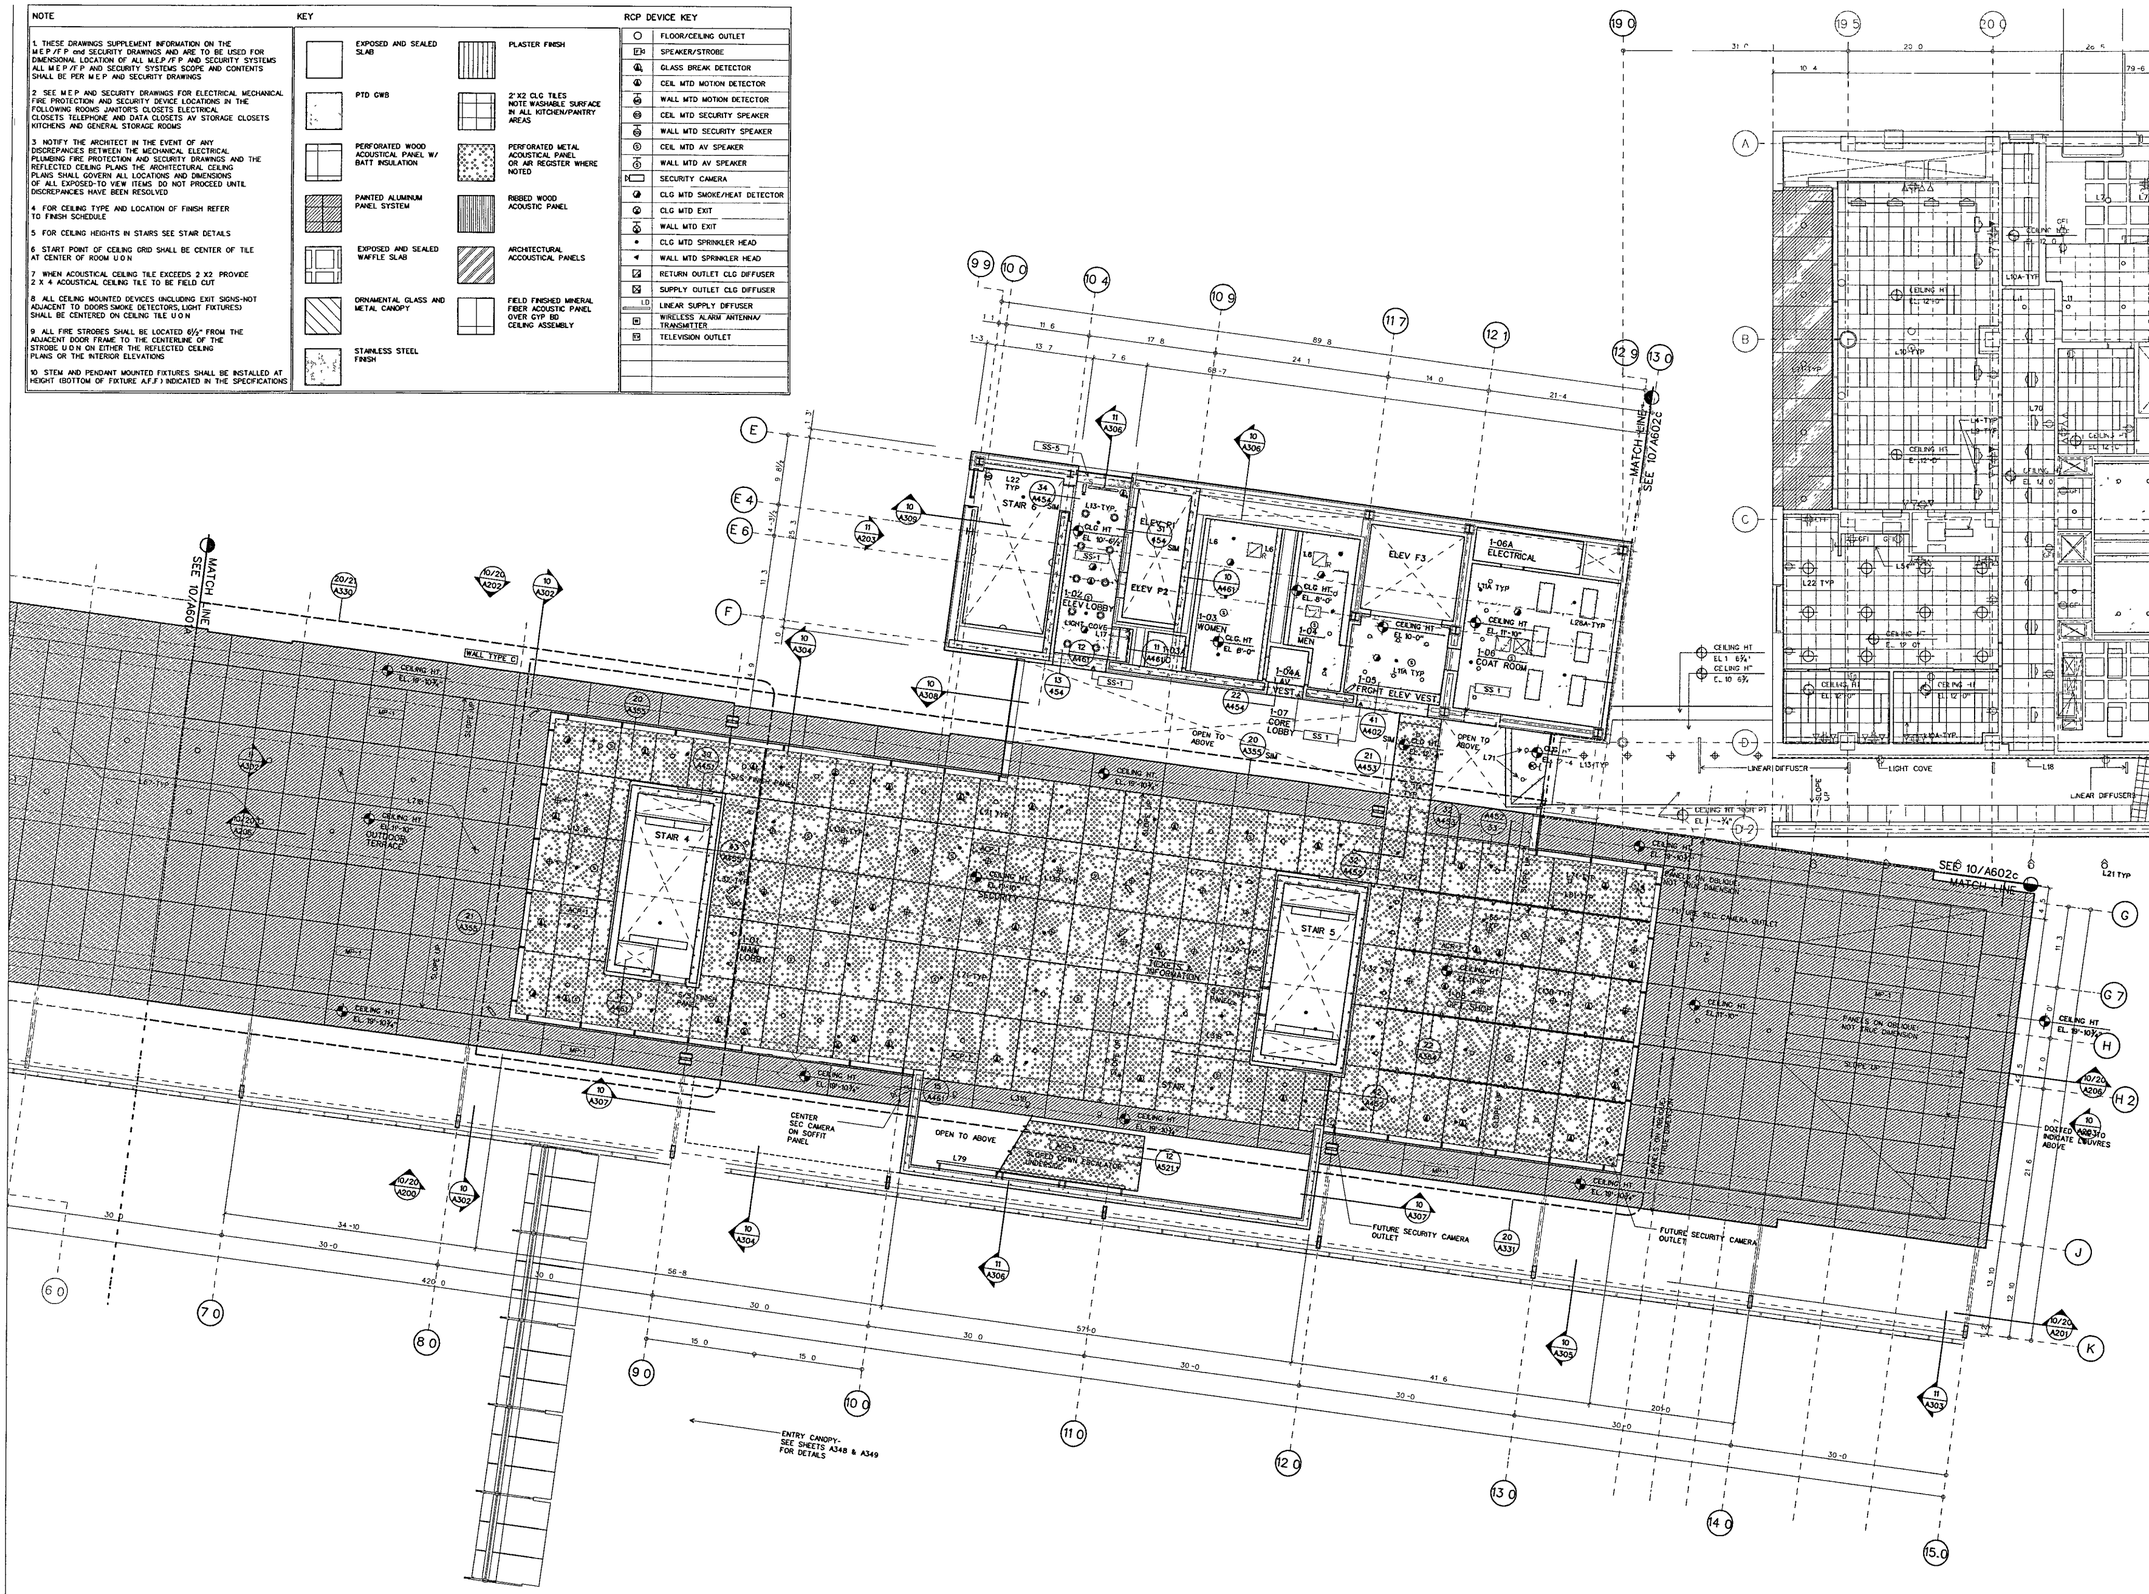

GROUND LEVEL REFLECTED CEILING PLAN B

SCALE 1/8 = 1'-0'

RCP-01 DGN 10

WILLIAM J CLINTON PRESIDENTIAL CENTER

LITTLE ROCK, ARKANSAS

Architect

POLSHEK PARTNERSHIP LLP
320 West 13th Street
New York New York 10014
212.807 7171

Coordinating Architects

POLK STANLEY YEARY ARCHITECTS Ltd
700 South Schiller Street
Little Rock, Arkansas 72201
501 378 0878

WITSELL EVANS RASCO
901 West Third Street
Little Rock, Arkansas 72201
501 374 5300

WOODS CARADINE ARCHITECTS
2200 South Main Street
Little Rock, Arkansas 72206
501 374 4060

Landscape Architects

HARGREAVES ASSOCIATES
118 Magazine Street
Cambridge Massachusettes 02139
617 661 0070

LANDSCAPE ARCHITECTURE, Inc.
2300 Cottondale Lane Suite 202
Little Rock, Arkansas 72202
501 374 5610

Structural Engineer

LESLIE E ROBERTSON ASSOC , RLLP
30 Broad Street, 47th Floor
New York New York 10004
212.750 9000

MEP Engineers

FLACK + KURTZ Inc.
475 Fifth Avenue
New York, New York 10017
212 532 9600

CROMWELL ARCHITECTS ENGINEERS
101 South Spring Street
Little Rock, Arkansas 72201
501 372 2900

Curtainwall Consultant

R. A. HEINTGES ARCHITECTS
126 Fifth Avenue 9th Floor
New York, New York 10011
212.652-2966

Seal

RICHARD OLCOTT REGISTERED ARCHITECT 3405 ARKANSAS

Issue	Date
100% Construction Documents	09/27/02
90% Progress Printing	08/30/02
100% Struct./ CD Progress	07/01/02
Bridge Bldg Substructure	06/14/02
100% Steel & Concrete CD & Architectural CD Progress	05/15/02
100% Design Development	03/01/02

Job No 9908

Scale 1/8" = 1-0"

Date September 27 2002

Title GROUND LEVEL PARTIAL REFLECTED CEILING PLAN

Sheet No A601b

FOR OFFICIAL USE ONLY