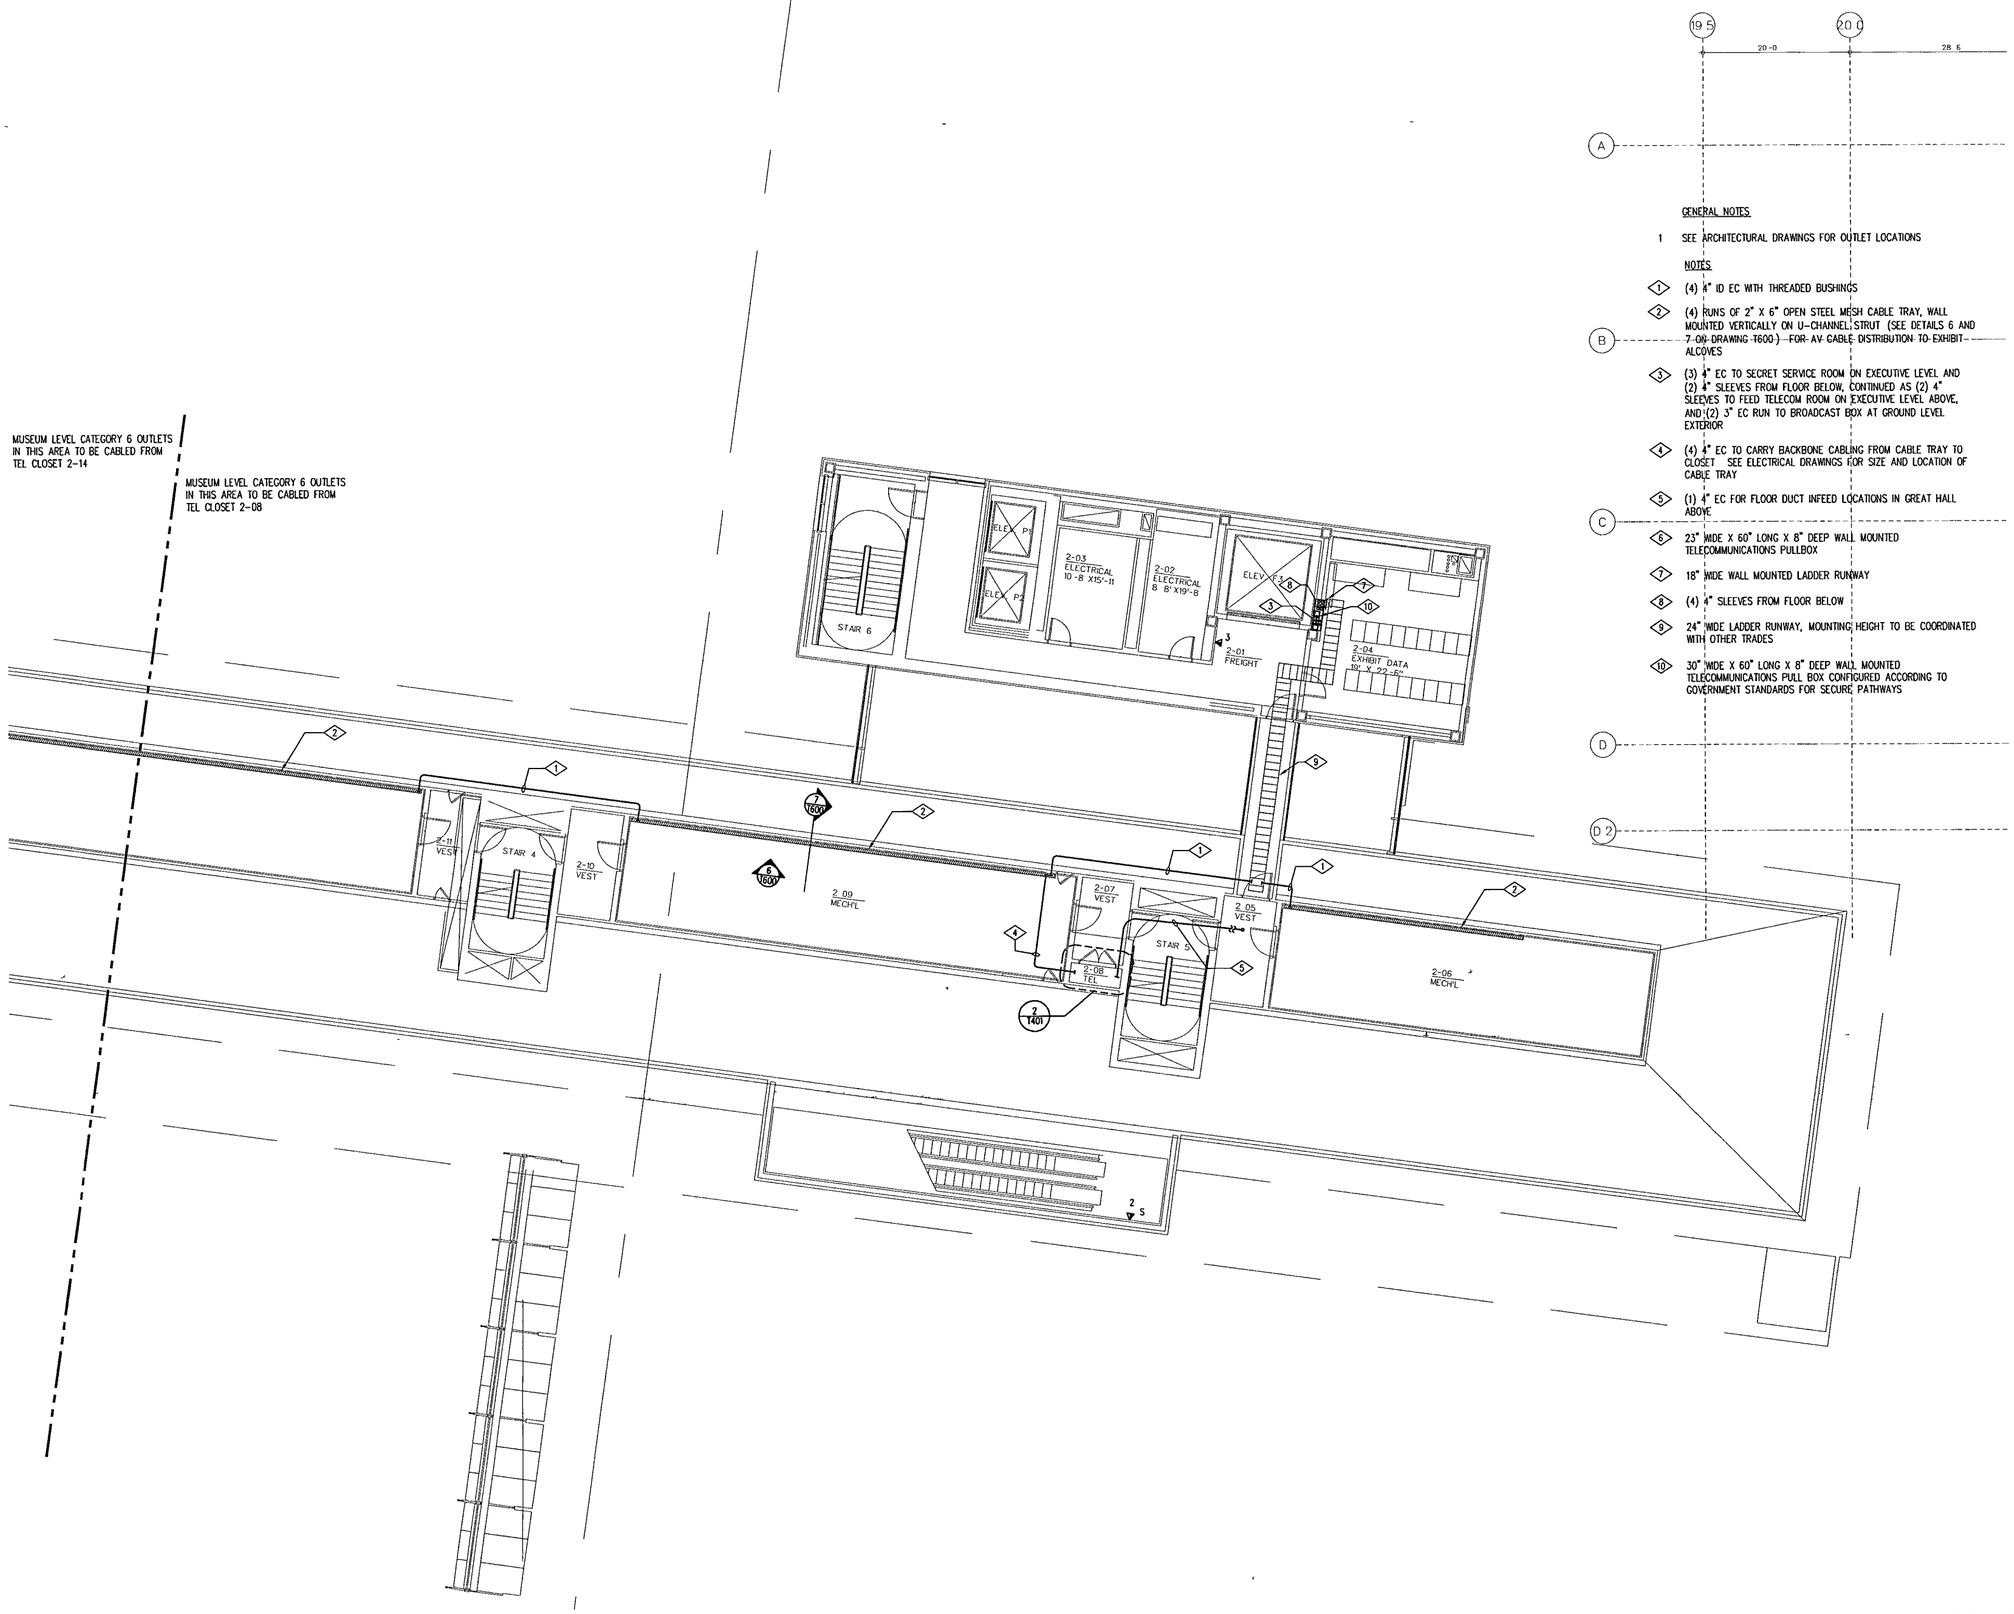

GENERAL NOTES

1 SEE ARCHITECTURAL DRAWINGS FOR OUTLET LOCATIONS

NOTES

1. (4) 4" ID EC WITH THREADED BUSHINGS
2. (4) RUNS OF 2" X 6" OPEN STEEL MESH CABLE TRAY, WALL MOUNTED VERTICALLY ON U-CHANNEL STRUT (SEE DETAILS 6 AND 7 ON DRAWING T600) FOR AV CABLE DISTRIBUTION TO EXHIBIT ALCOVES
3. (3) 4" EC TO SECRET SERVICE ROOM ON EXECUTIVE LEVEL AND (2) 4" SLEEVES FROM FLOOR BELOW, CONTINUED AS (2) 4" SLEEVES TO FEED TELECOM ROOM ON EXECUTIVE LEVEL ABOVE, AND (2) 3" EC RUN TO BROADCAST BOX AT GROUND LEVEL EXTERIOR
4. (4) 4" EC TO CARRY BACKBONE CABLING FROM CABLE TRAY TO CLOSET SEE ELECTRICAL DRAWINGS FOR SIZE AND LOCATION OF CABLE TRAY
5. (1) 4" EC FOR FLOOR DUCT INFEED LOCATIONS IN GREAT HALL ABOVE
6. 23" WIDE X 60" LONG X 8" DEEP WALL MOUNTED TELECOMMUNICATIONS PULLBOX
7. 18" WIDE WALL MOUNTED LADDER RUNWAY
8. (4) 4" SLEEVES FROM FLOOR BELOW
9. 24" WIDE LADDER RUNWAY, MOUNTING HEIGHT TO BE COORDINATED WITH OTHER TRADES
10. 30" WIDE X 60" LONG X 8" DEEP WALL MOUNTED TELECOMMUNICATIONS PULL BOX CONFIGURED ACCORDING TO GOVERNMENT STANDARDS FOR SECURE PATHWAYS

WILLIAM J. CLINTON PRESIDENTIAL CENTER

LITTLE ROCK, ARKANSAS

Architect

POLSHEK PARTNERSHIP LLP
320 West 13th Street
New York, New York 10014
212.807.7171

Coordinating Architects

POLK STANLEY YEARY ARCHITECTS Ltd
700 South Schiller Street
Little Rock, Arkansas 72201
501.378.0578

WITSELL EVANS & RASCO
124 West Capitol Avenue, Suite 1750
Little Rock, Arkansas 72201
501.374.5300

WOODS CARADINE ARCHITECTS
2200 South Main Street
Little Rock, Arkansas 72206
501.374.4060

Landscape Architects

HARGREAVES ASSOCIATES
118 Magazine Street
Cambridge, Massachusetts 02139
617.661.0070

LANDSCAPE ARCHITECTURE, Inc.
400 West Capitol Avenue
Suite 1600 Regions Center
Little Rock, Arkansas 72201
501.374.5910

Structural Engineer

LESLIE E. ROBERTSON ASSOC., RLLP
30 Broad Street, 47th Floor
New York, New York 10004
212.750.9000

MEP Engineers

FLACK + KURTZ Inc.
475 Fifth Avenue
New York, New York 10017
212.532.6600

CROMWELL ARCHITECTS ENGINEERS
101 South Spring Street
Little Rock, Arkansas 72201
501.372.2900

Seal

Issue	Date
100% Construction Documents	09/27/02
90% Progress Printing	08/30/02
100% Design Development	03/01/02

Job No: 9908

Scale: 1/8"=1'-0"

Date: September 27, 2002

Title: SECOND LEVEL TELECOM PLAN

Sheet No: T302b

FOR OFFICIAL USE ONLY