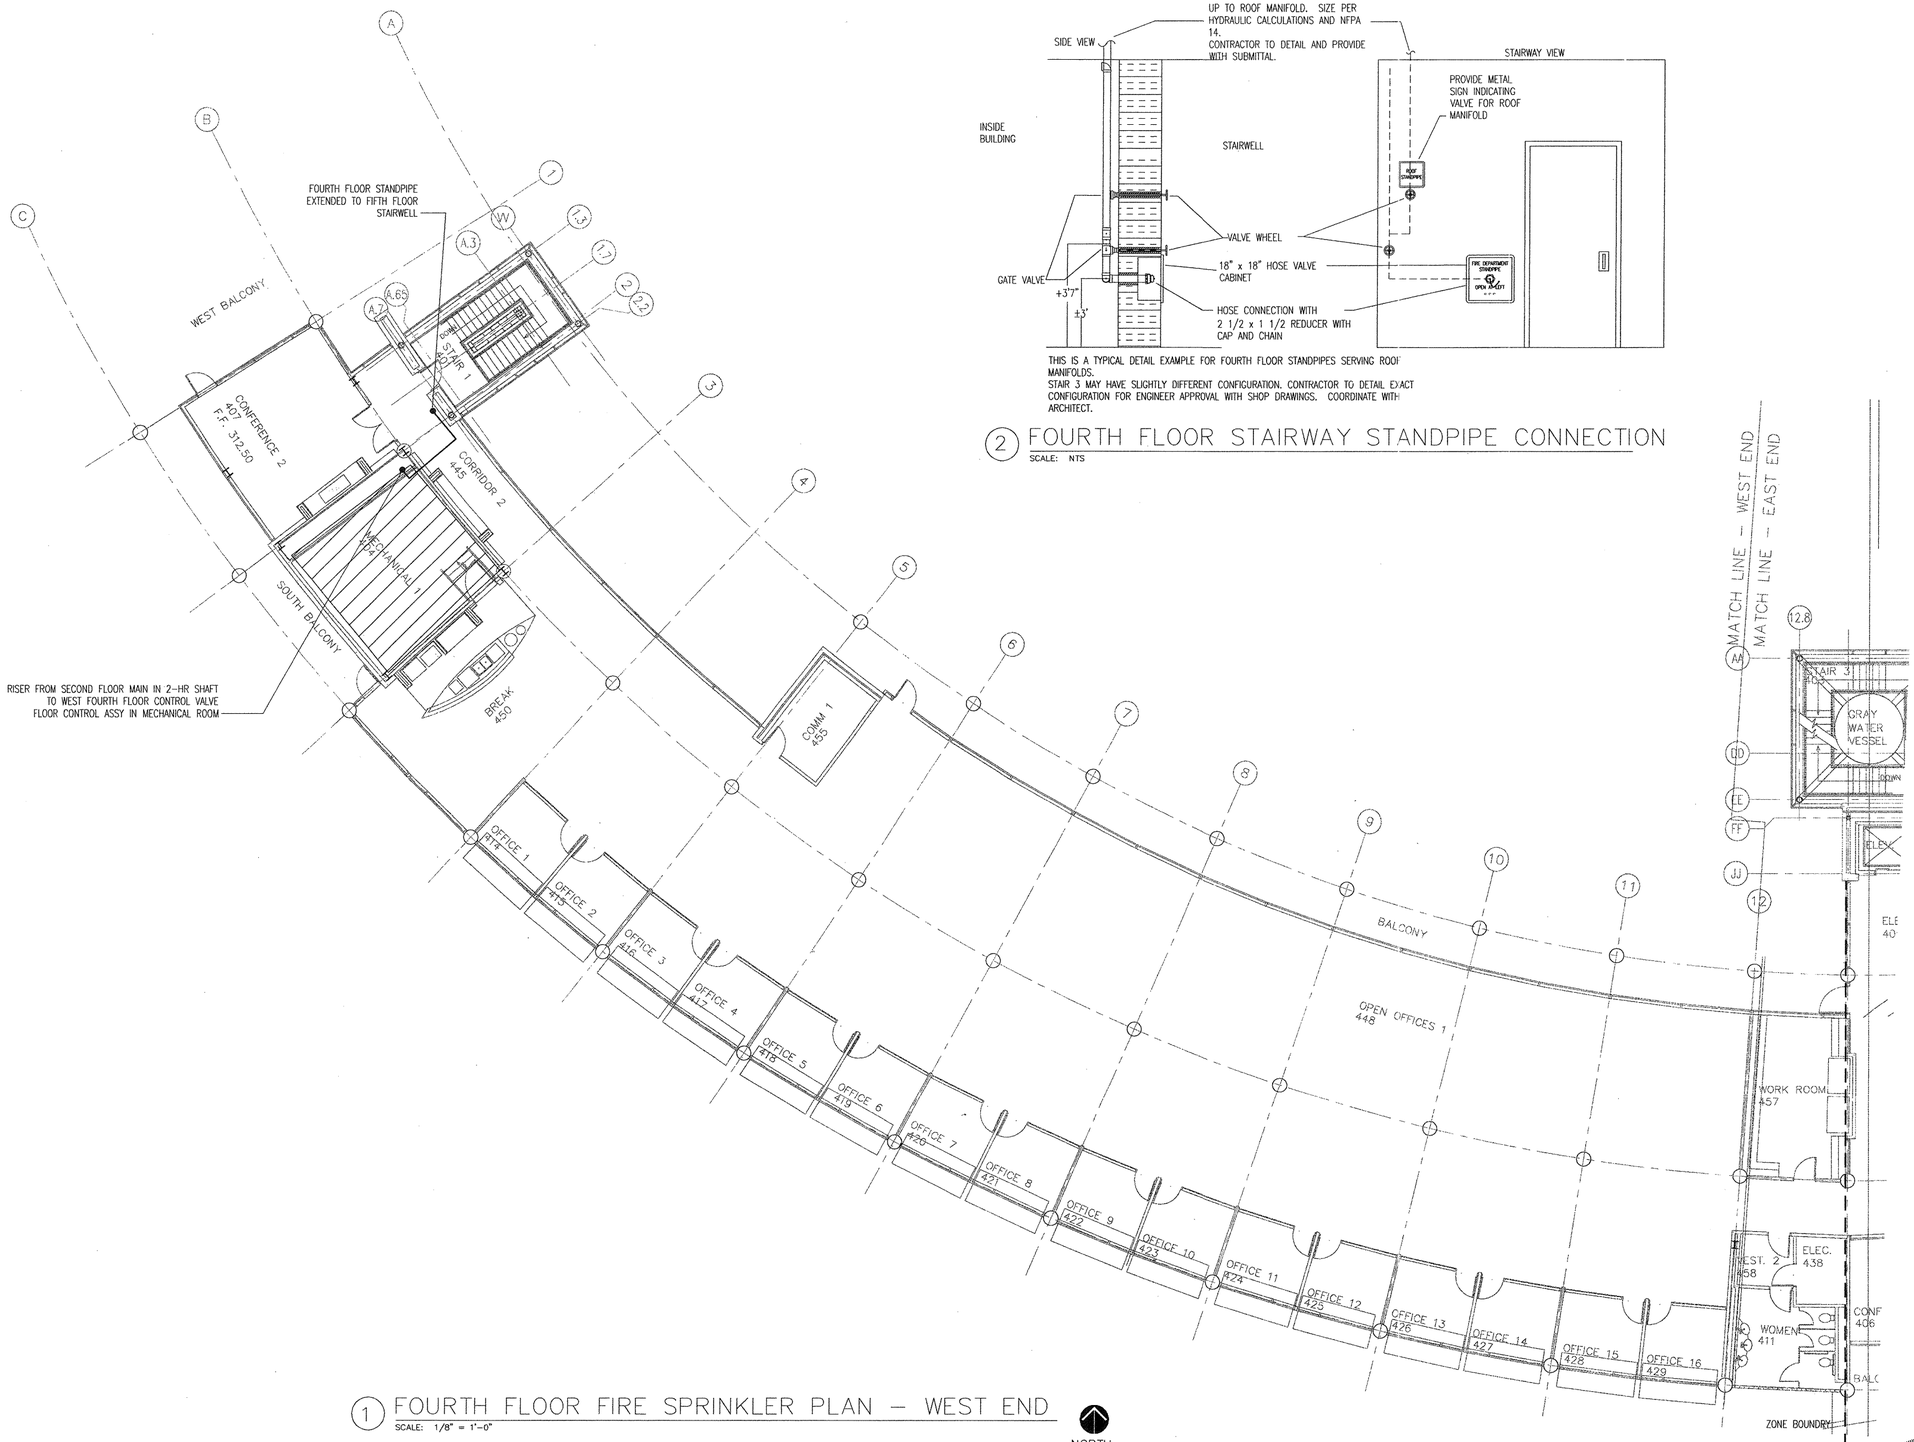

1 FOURTH FLOOR FIRE SPRINKLER PLAN – WEST END

SCALE: 1/8" = 1'-0"

THIS IS A TYPICAL DETAIL EXAMPLE FOR FOURTH FLOOR STANDPIPES SERVING ROOF MANIFOLDS.
STAIR 3 MAY HAVE SLIGHTLY DIFFERENT CONFIGURATION. CONTRACTOR TO DETAIL EXACT CONFIGURATION FOR ENGINEER APPROVAL WITH SHOP DRAWINGS. COORDINATE WITH ARCHITECT.

2 FOURTH FLOOR STAIRWAY STANDPIPE CONNECTION

SCALE: NTS

POLK STANLEY YEARY
ARCHITECTS, LTD.

700 SOUTH SCHILLER
LITTLE ROCK, AR 72201
501 378-0878
FAX 372-7629

21 W. MOUNTAIN, SUITE 227
FAYETTEVILLE, AR 72701
479-444-0473

CONSULTANTS:

OWNER'S PROJECT ADVISOR:
MOSES TUCKER REAL ESTATE, INC.

CIVIL ENGINEER:
McCLELLAND ENGINEERS

LANDSCAPE ARCHITECT:
LARSON BURNS SMITH

STRUCTURAL ENGINEER:
CROMWELL ENGINEERS INC.

MECH., ELEC., PLUMB. ENGINEER:
CROMWELL ENGINEERS INC.

SUSTAINABLE CONSULTANT:
BNIM / ELEMENTS

GLOBAL VILLAGE CONSULTANT
CAMBRIDGE SEVEN ASSOCIATES

INTERIOR DESIGNER:
POLK STANLEY YEARY

GENERAL CONTRACTOR:
CDI

GENERAL NOTES:

NOTES:

ISSUE DATE:
DECEMBER 15, 2003
CORE/SHELL
PACKAGE #5

REVISIONS:

#	DATE	DESCRIPTION
1	1-22-04	PACKAGE 5-ADDM. 02
1	7-1-04	PACKAGE 7, 100% ROLL-UP

HEIFER INTERNATIONAL CENTER OFFICE BUILDING

LITTLE ROCK, ARKANSAS

PSY PROJECT NUMBER:
431C

CONTENTS:
FOURTH FLOOR FIRE SPRK PLAN - WEST END

SHEET NUMBER:
FP104b

1