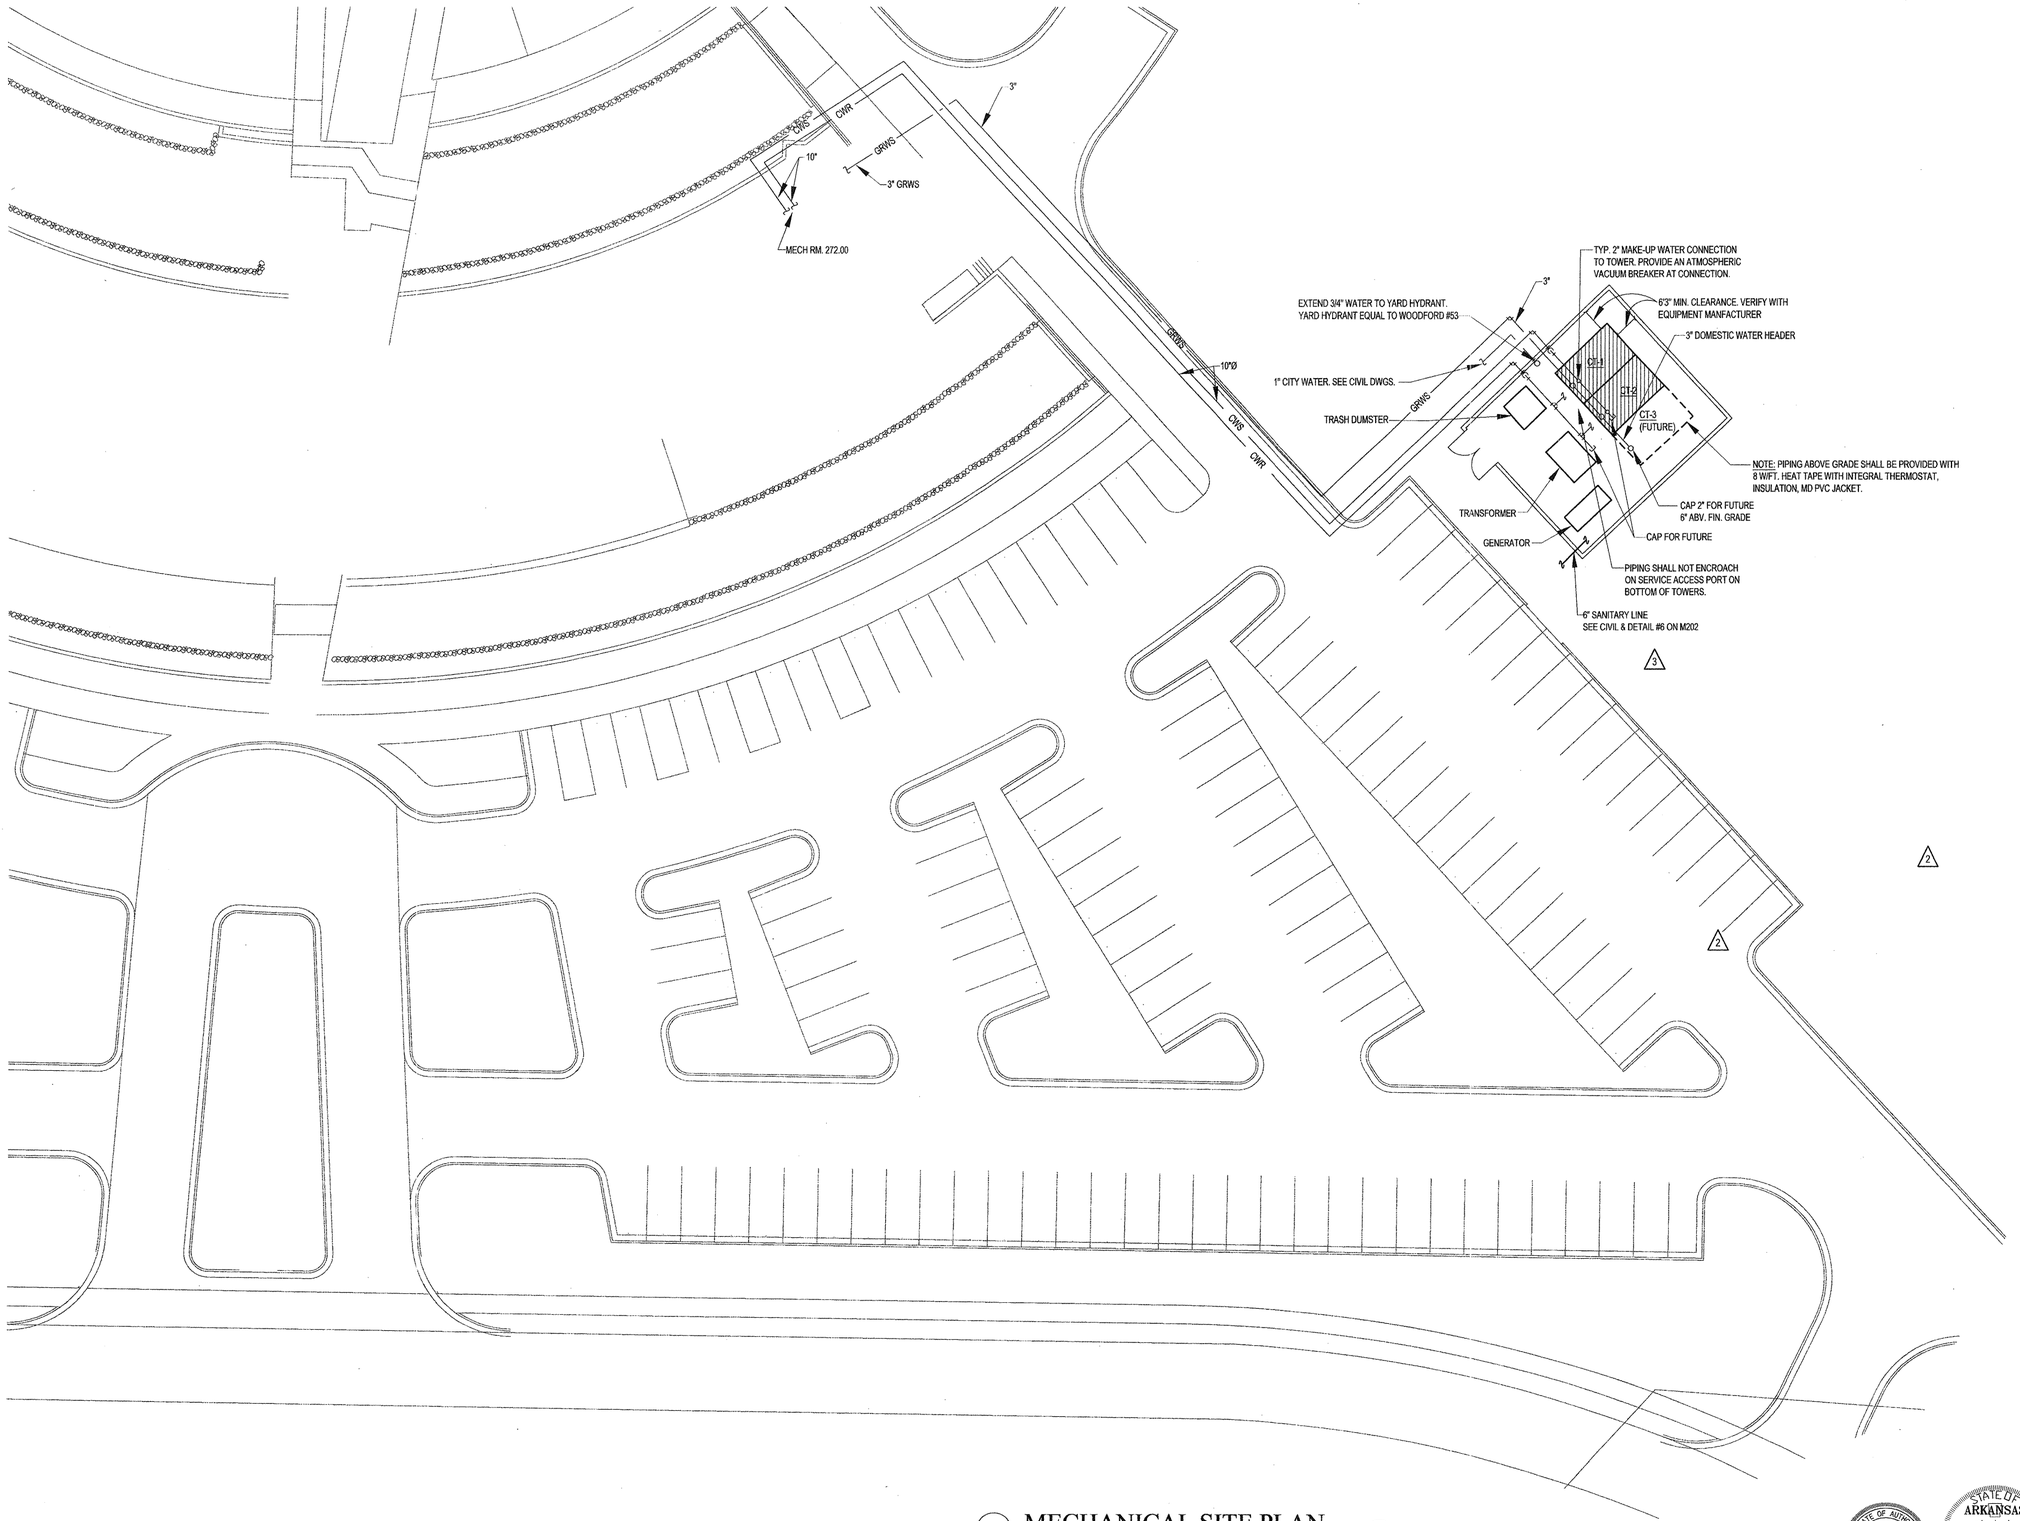

1 MECHANICAL SITE PLAN
SCALE: 1"=15'-0"

NORTH

POLK STANLEY YEARY
ARCHITECTS, LTD.

700 SOUTH SCHILLER
LITTLE ROCK, AR 72201
501 378-0878
FAX 372-7629

21 W. MOUNTAIN, SUITE 227
FAYETTEVILLE, AR 72701
479-444-0473

CONSULTANTS:

OWNER'S PROJECT ADVISOR:
MOSES TUCKER REAL ESTATE, INC.

CIVIL ENGINEER:
McCLELLAND ENGINEERS

LANDSCAPE ARCHITECT:
LARSON BURNS SMITH

STRUCTURAL ENGINEER:
CROMWELL ENGINEERS INC.

MECH., ELEC., PLUMB. ENGINEER:
CROMWELL ENGINEERS INC.

SUSTAINABLE CONSULTANT:
BNIM / ELEMENTS

GLOBAL VILLAGE CONSULTANT
CAMBRIDGE SEVEN ASSOCIATES

INTERIOR DESIGNER:
POLK STANLEY YEARY

GENERAL CONTRACTOR:
CDI

GENERAL NOTES:

NOTES:

ISSUE DATE:
DECEMBER 15, 2003
CORE/SHELL
PACKAGE #5

REVISIONS:

#	DATE	DESCRIPTION
3	1-16-04	ADDENDUM #1
4	1-23-04	PACKAGE 5-ADDM. 02
5	5-26-04	ASI#03
6	7-1-04	PACKAGE 7, 100% ROLL UP

HEIFER INTERNATIONAL CENTER OFFICE BUILDING

LITTLE ROCK, ARKANSAS

PSY PROJECT NUMBER:
431C

CONTENTS:
MECHANICAL SITE PLAN

SHEET NUMBER:
M001 3 4

CERT. CERTIFICATE OF AUTHORIZATION CROMWELL ENGINEERS #55 ARKANSAS-ENGINEERING

STATE OF ARKANSAS REGISTERED PROFESSIONAL ENGINEER No. 9408 12-5-03 TODD A. KLAN