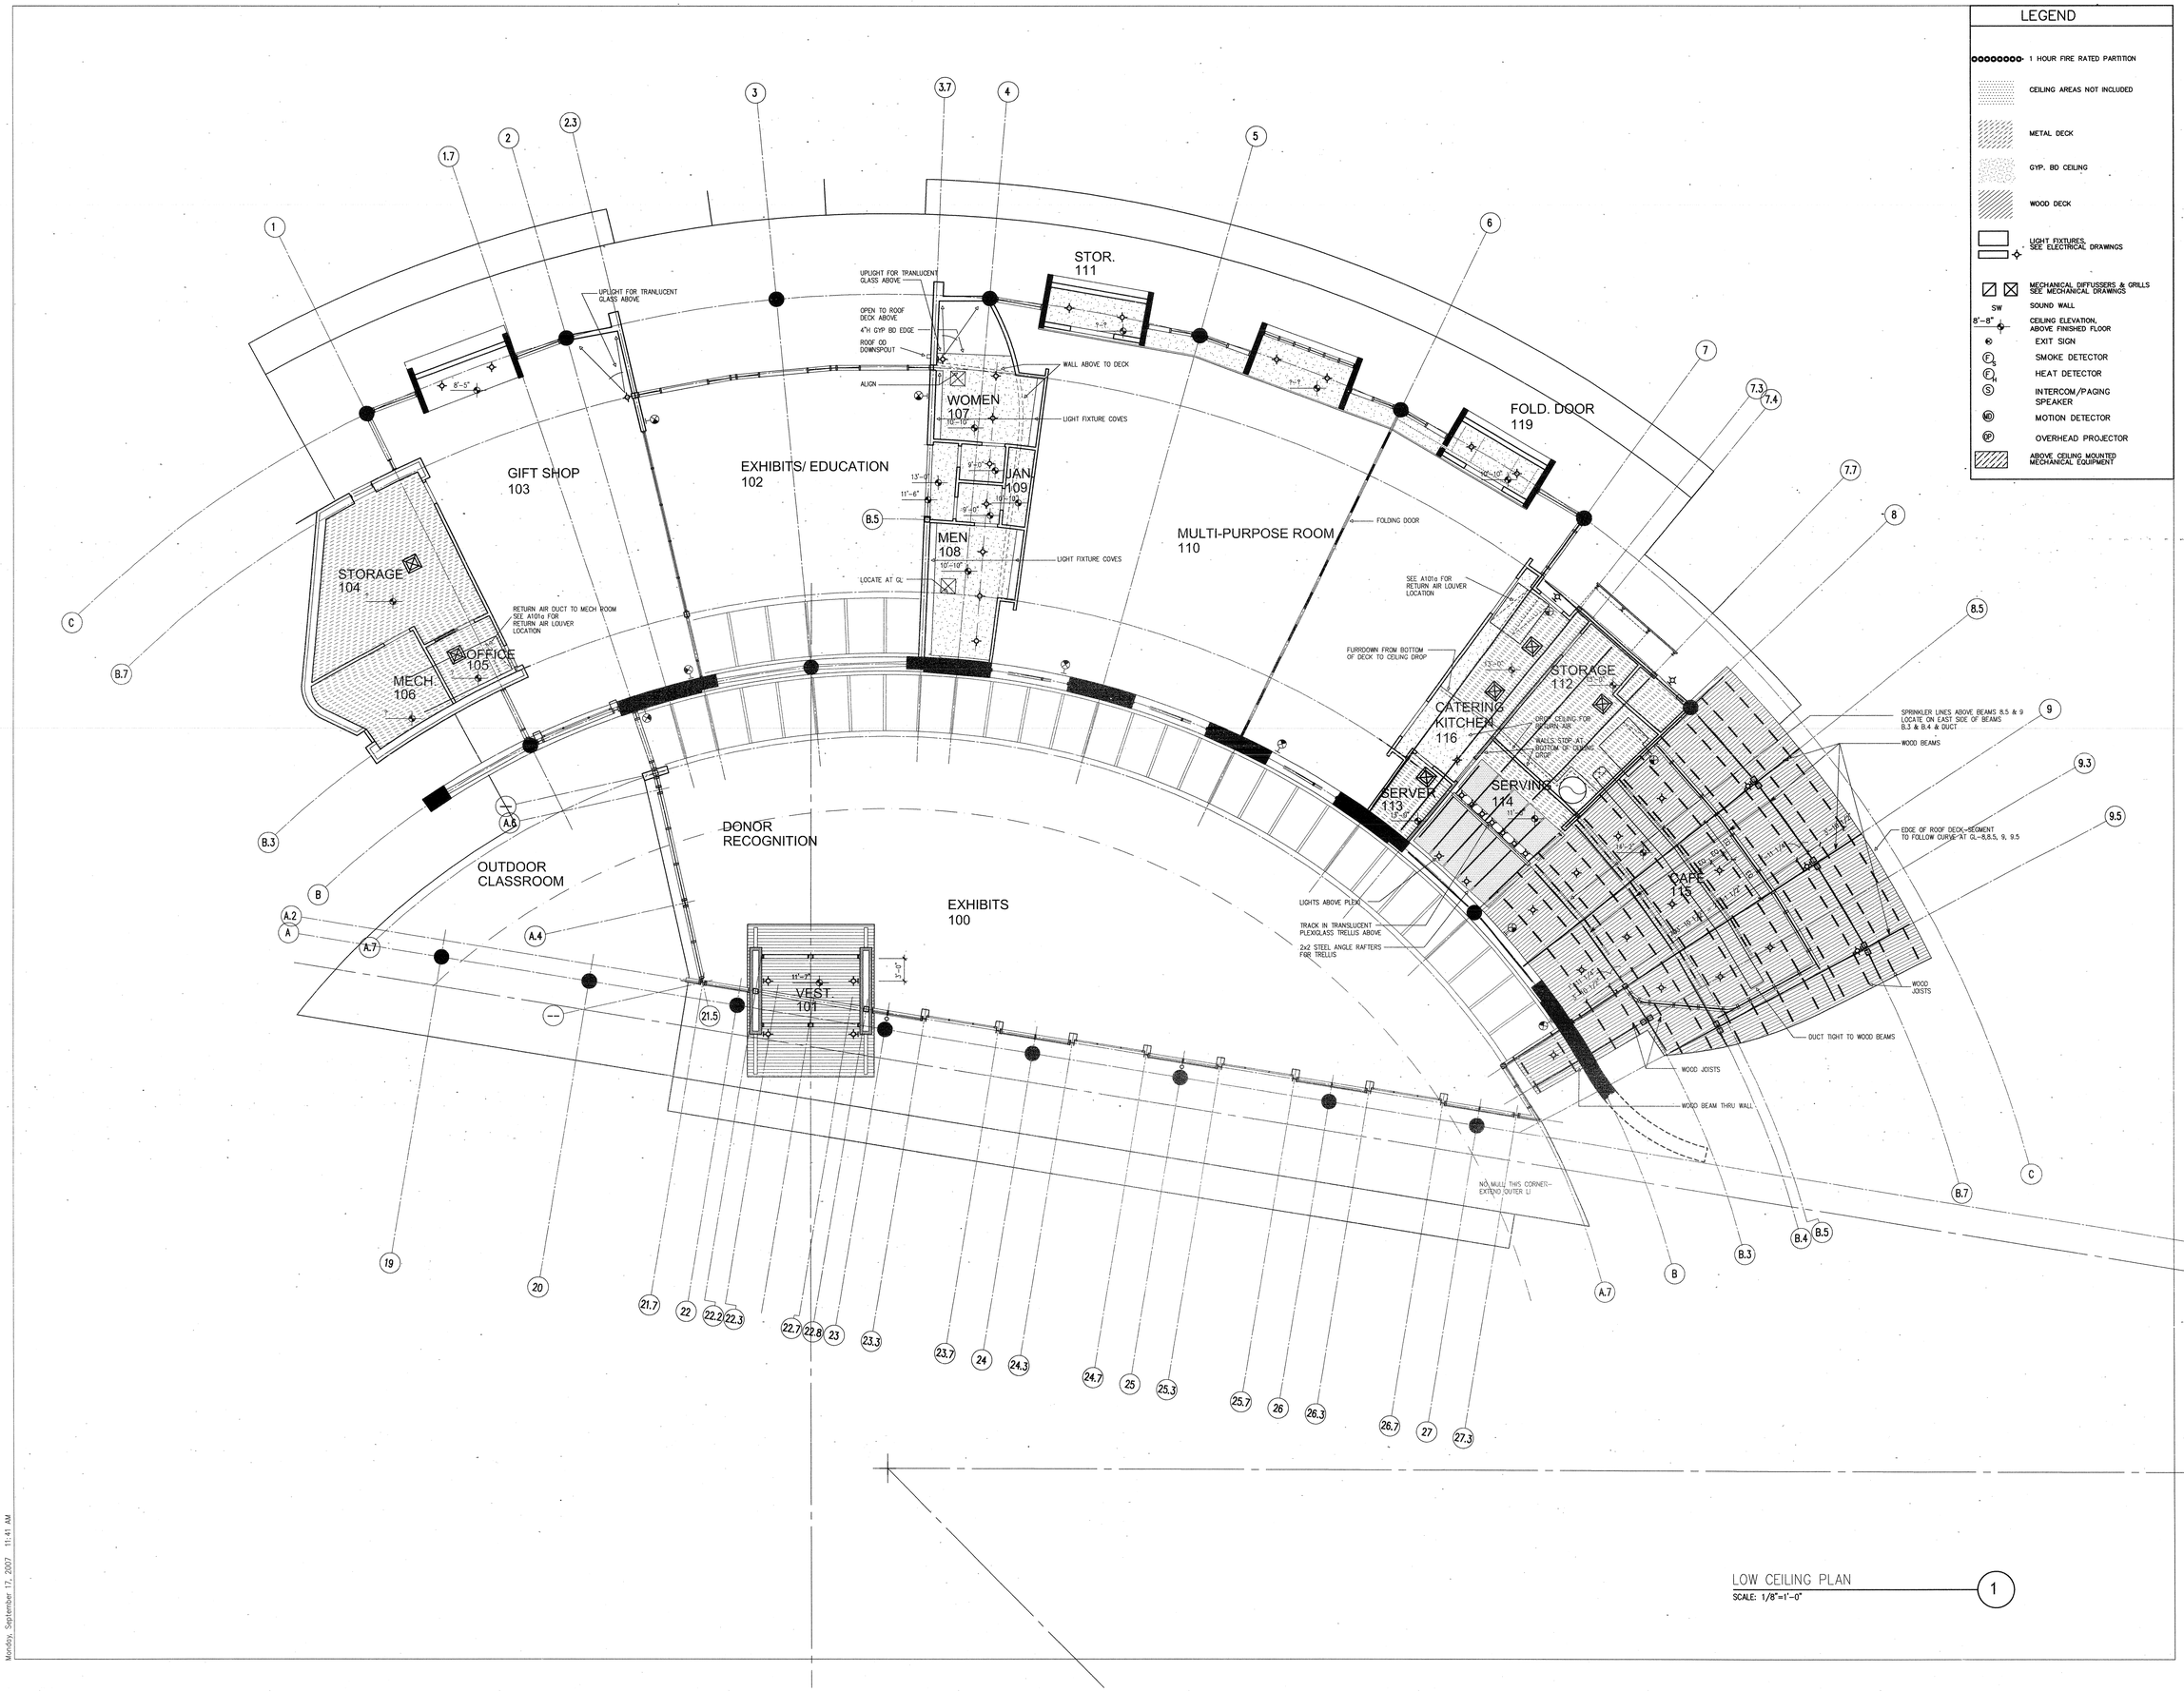

LOW CEILING PLAN 1

SCALE: 1/8"=1'-0"

LEGEND

- 1 HOUR FIRE RATED PARTITION
- CEILING AREAS NOT INCLUDED
- METAL DECK
- GYP. BD CEILING
- WOOD DECK
- LIGHT FIXTURES; SEE ELECTRICAL DRAWINGS
- MECHANICAL DIFFUSSERS & GRILLS SEE MECHANICAL DRAWINGS
- SW SOUND WALL
- 8'-8" CEILING ELEVATION, ABOVE FINISHED FLOOR
- EXIT SIGN
- F_S SMOKE DETECTOR
- F_H HEAT DETECTOR
- S INTERCOM/PAGING SPEAKER
- MD MOTION DETECTOR
- OP OVERHEAD PROJECTOR
- ABOVE CEILING MOUNTED MECHANICAL EQUIPMENT

POLK STANLEY ROWLAND CURZON PORTER
ARCHITECTS, LTD

700 SOUTH SCHILLER
LITTLE ROCK, AR 72201
501.378.0878 office
501.372.7629 fax

509 W. SPRING STREET, SUITE 15
FAYETTEVILLE, AR 72701
479.444.0473 office
473.251.7216 fax

www.polkstanley.com

POLK STANLEY ROWLAND CURZON PORTER ARCHITECTS LTD
9/17/07

CONSULTANTS:

CIVIL ENGINEER:
MCCLELLAND ENGINEERS

LANDSCAPE ARCHITECT:
LARSON BURNS SMITH

STRUCTURAL ENGINEER:
CROMWELL ENGINEERS INC.

MECH., ELEC., PLUMB. ENGINEER:
CROMWELL ENGINEERS INC.

GLOBAL VILLAGE CONSULTANT
CAMBRIDGE SEVEN ASSOCIATES

INTERIOR DESIGNER:
POLK STANLEY ROWLAND CURZON PORTER ARCHITECTS

GENERAL CONTRACTOR:
CDI CONTRACTORS, INC.

NOTES:

ISSUE DATE:
17 SEPTEMBER 07

REVISIONS:

#	DATE:	DESCRIPTION:

MURPHY KELLER EDUCATION CENTER

HEIFER INTERNATIONAL CENTER

LITTLE ROCK, ARKANSAS

PSRCP JOB NUMBER:
431E

CONTENTS:
LOW CEILING PLAN

SHEET NUMBER:
A601

Monday, September 17, 2007 11:41 AM