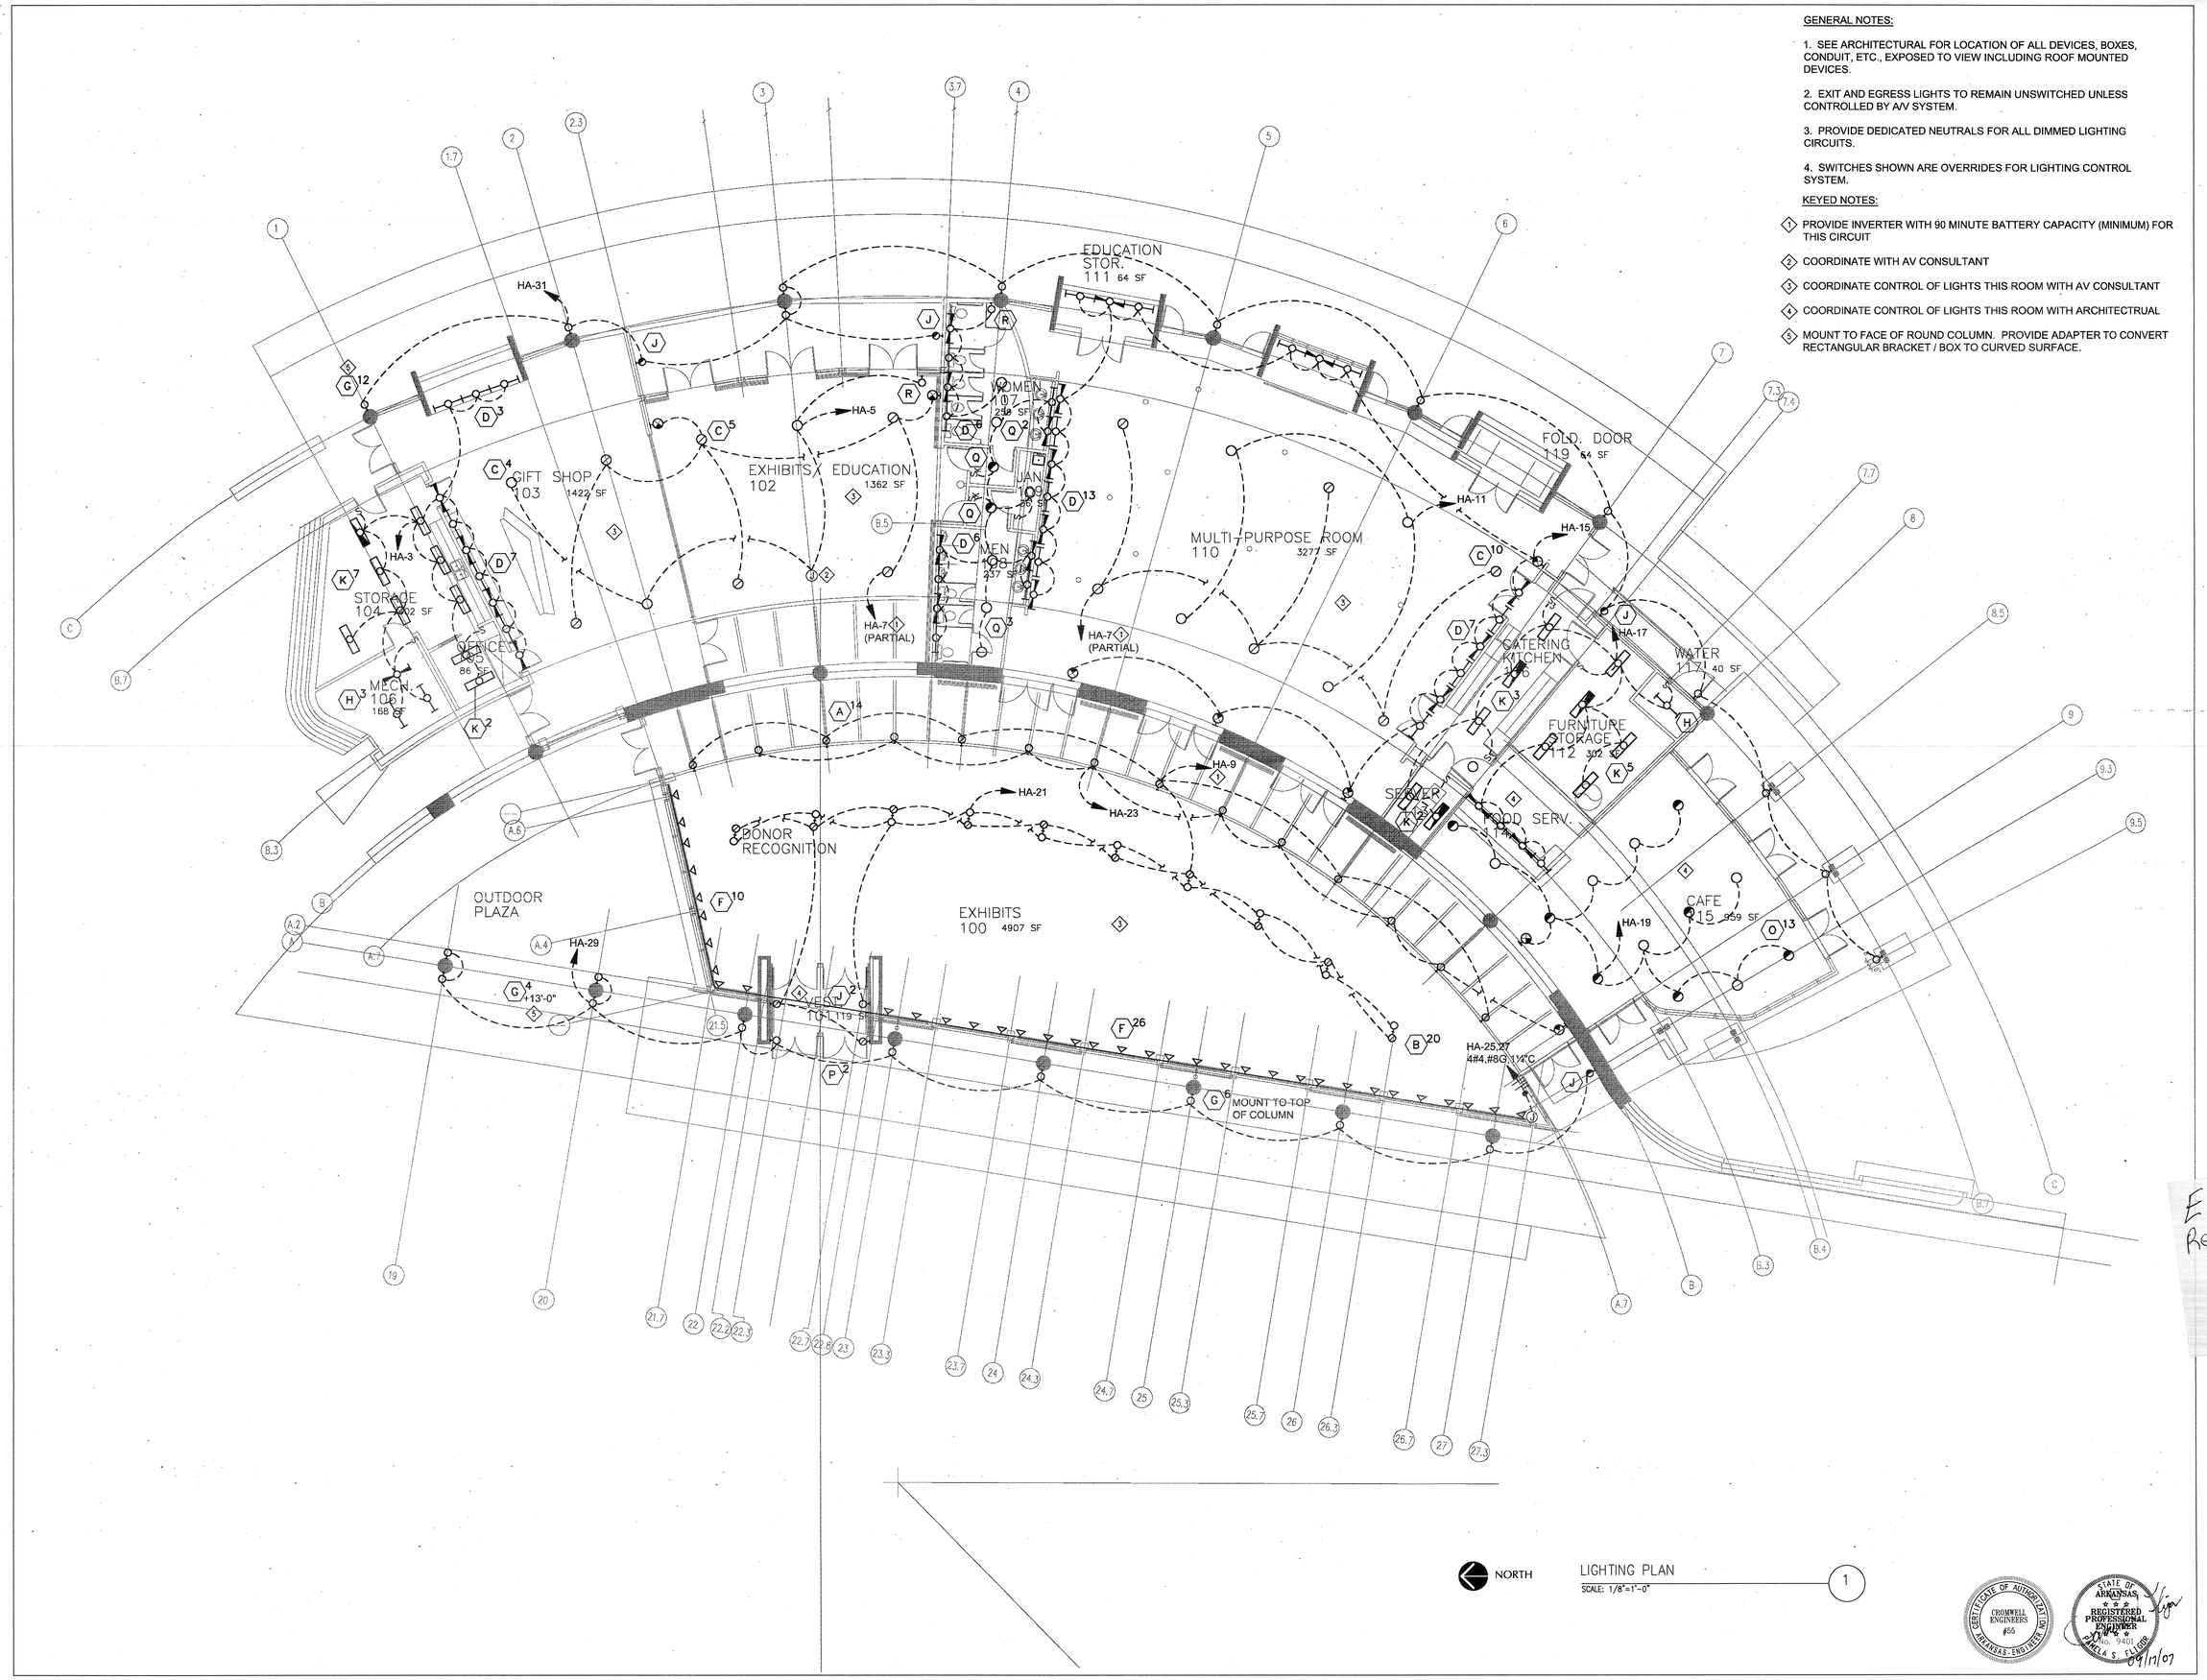

NORTH

LIGHTING PLAN 1

SCALE: 1/8"=1'-0"

GENERAL NOTES:

1. SEE ARCHITECTURAL FOR LOCATION OF ALL DEVICES, BOXES, CONDUIT, ETC., EXPOSED TO VIEW INCLUDING ROOF MOUNTED DEVICES.

2. EXIT AND EGRESS LIGHTS TO REMAIN UNSWITCHED UNLESS CONTROLLED BY A/V SYSTEM.

3. PROVIDE DEDICATED NEUTRALS FOR ALL DIMMED LIGHTING CIRCUITS.

4. SWITCHES SHOWN ARE OVERRIDES FOR LIGHTING CONTROL SYSTEM.

KEYED NOTES:

1. PROVIDE INVERTER WITH 90 MINUTE BATTERY CAPACITY (MINIMUM) FOR THIS CIRCUIT
2. COORDINATE WITH AV CONSULTANT
3. COORDINATE CONTROL OF LIGHTS THIS ROOM WITH AV CONSULTANT
4. COORDINATE CONTROL OF LIGHTS THIS ROOM WITH ARCHITECTRUAL
5. MOUNT TO FACE OF ROUND COLUMN. PROVIDE ADAPTER TO CONVERT RECTANGULAR BRACKET / BOX TO CURVED SURFACE.

POLK STANLEY ROWLAND CURZON PORTER ARCHITECTS, LTD.

700 SOUTH SCHILLER
LITTLE ROCK, AR 72201
501.378.0878 office
501.372.7629 fax

509 W. SPRING STREET,
SUITE 150
FAYETTEVILLE, AR 72701
479.444.0473 office
473.251.7216 fax

www.polkstanley.com

CONSULTANTS:

CIVIL ENGINEER:
MCCLELLAND ENGINEERS

LANDSCAPE ARCHITECT:
LARSON BURNS SMITH

STRUCTURAL ENGINEER:
CROMWELL ENGINEERS INC.

MECH., ELEC., PLUMB. ENGINEER:
CROMWELL ENGINEERS INC.

GLOBAL VILLAGE CONSULTANT
CAMBRIDGE SEVEN ASSOCIATES

INTERIOR DESIGNER:
POLK STANLEY ROWLAND CURZON PORTER ARCHITECTS

GENERAL CONTRACTOR:
CDI CONTRACTORS, INC.

NOTES:

ISSUE DATE:
17 SEPTEMBER 2007

E101-L
Revision 3
4/18/08
ASI #07
project 431E

MURPHY - KELLER EDUCATIONAL CENTER

HEIFER INTERNATIONAL CENTER

LITTLE ROCK, ARKANSAS

PSRCP JOB NUMBER:
431E

CONTENTS:
LIGHTING PLAN

SHEET NUMBER:
E101-L

CERTIFICATE OF AUTHORIZATION ARKANSAS ENG. REG. BOARD
CROMWELL ENGINEERS #55

STATE OF ARKANSAS REGISTERED PROFESSIONAL ENGINEER No. 9401 PAMELA S. FALLON
04/11/07