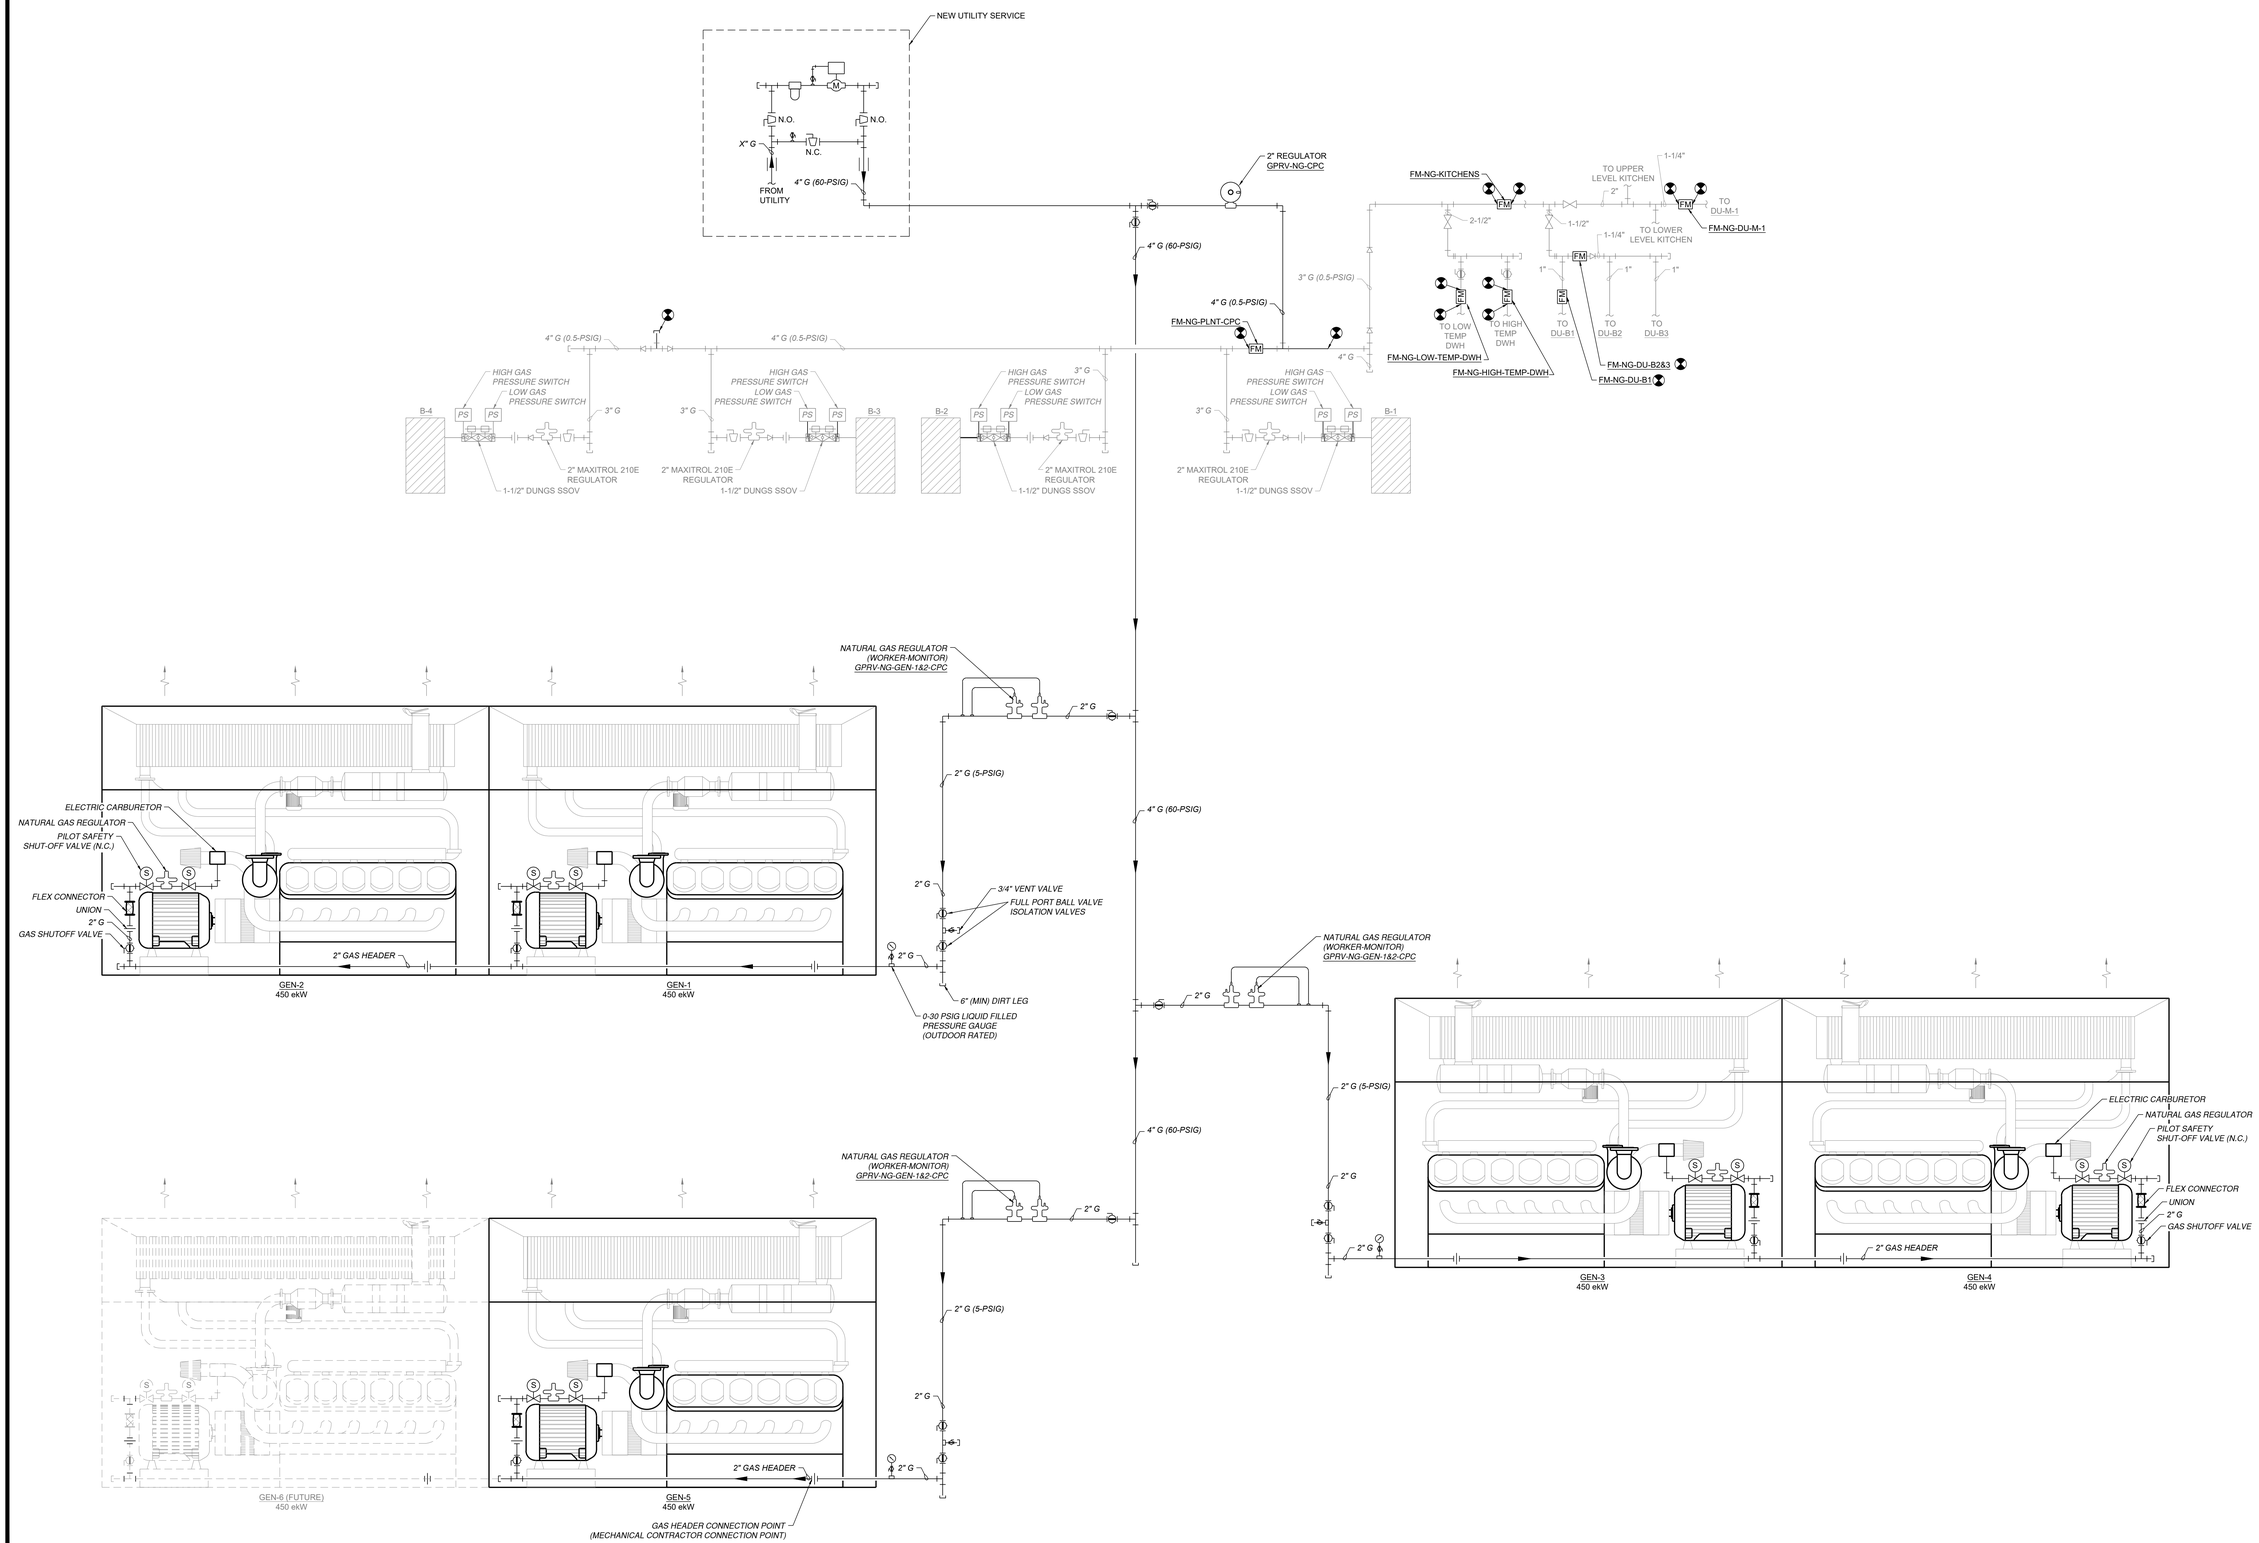

1 WILLIAM J. CLINTON CENTRAL UTILITY PLANT - NATURAL GAS PIPING DIAGRAM- MECHANICAL
SCALE: NONE

ENFRA
MCC, LLC | MECHANICAL
1 GALLERIA BLVD.
SUITE 825
METARIE, LA 70001
Phone: (504) 883-8291

CORPORATE SEAL

NOT FOR CONSTRUCTION

ENGINEER SEAL

CLINTON SUSTAINABLE ENERGY DISTRICT - PACKAGE 2

CLIINTON FOUNDATION

1200 PRESIDENT CLINTON AVE LITTLE ROCK, ARKANSAS

MARK	DATE	DESCRIPTION

ISSUE DATE:	11/20/2025
PROJECT NUMBER:	561470540

SHEET TITLE:
W. J. CLINTON - CENTRAL UTILITY PLANT - NATURAL GAS PIPING DIAGRAM - MECHANICAL

SHEET NUMBER:
M307