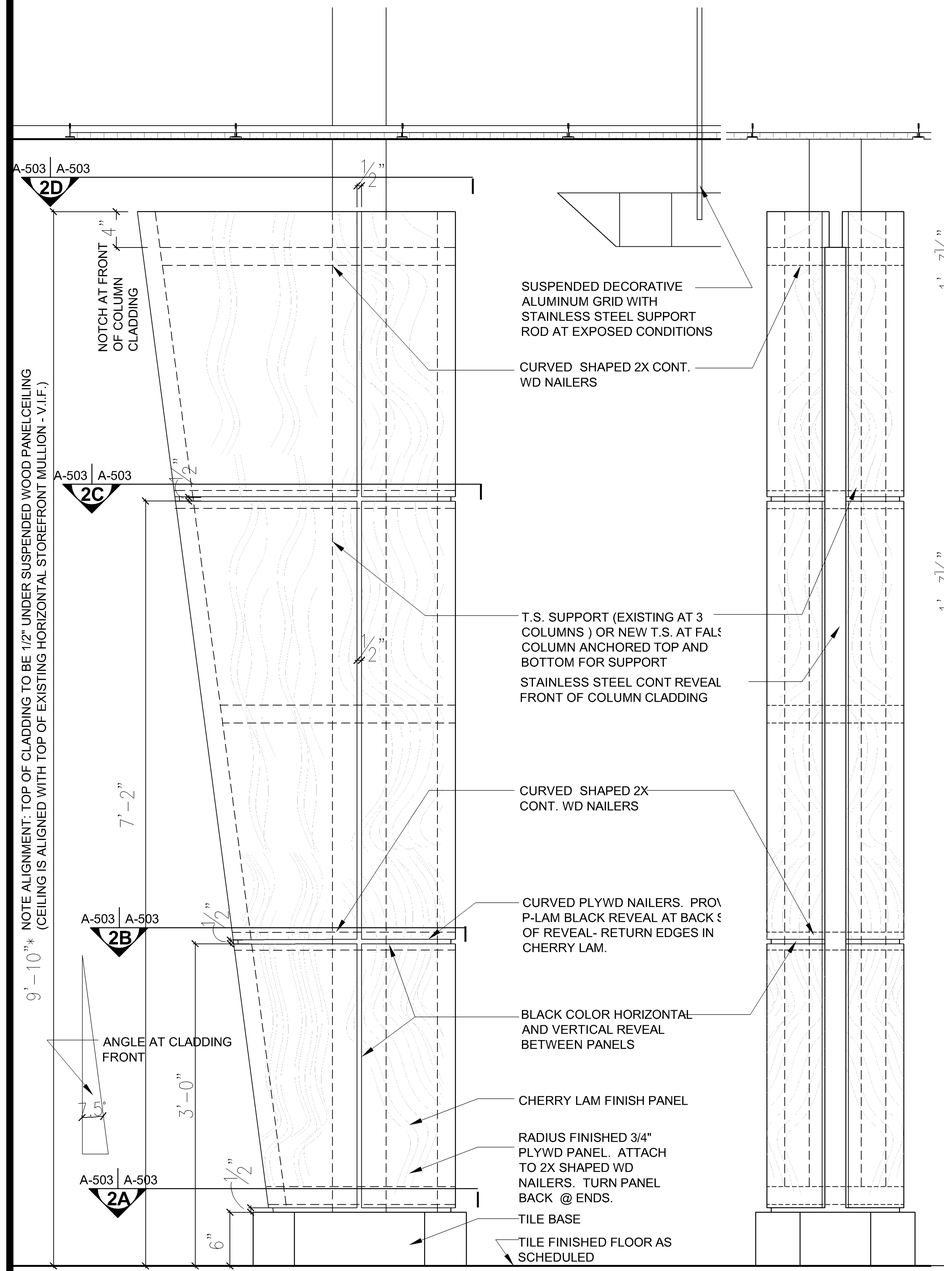

1 MILLWORK – TYPICAL COLUMN CLADDING – FRONT AND SIDE ELEVATION
1-1/2"=1'-0"

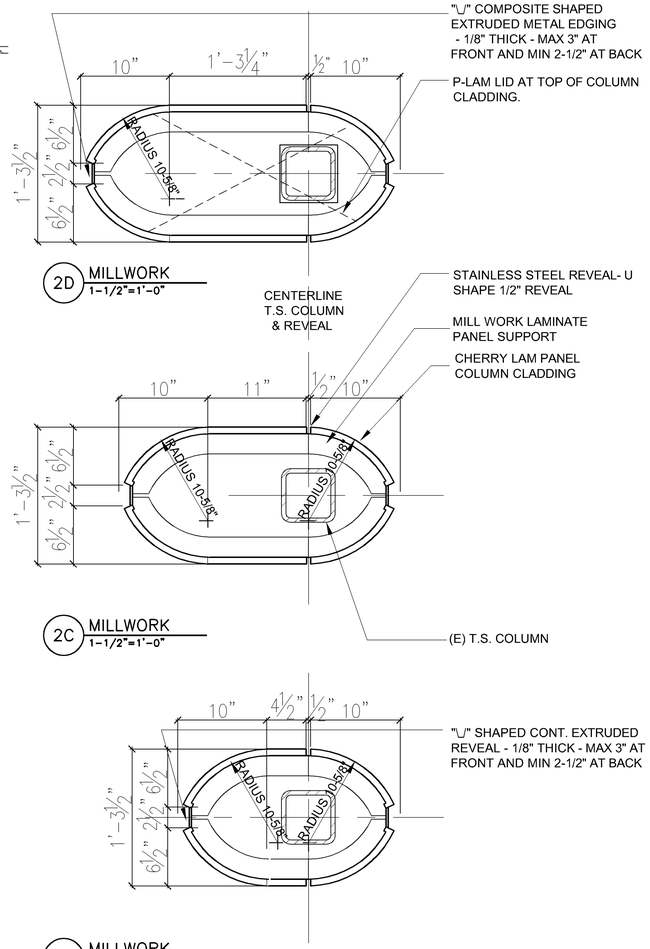

2 MILLWORK – PLAN SECTIONS @ COLUMN CLADDING
1-1/2"=1'-0"

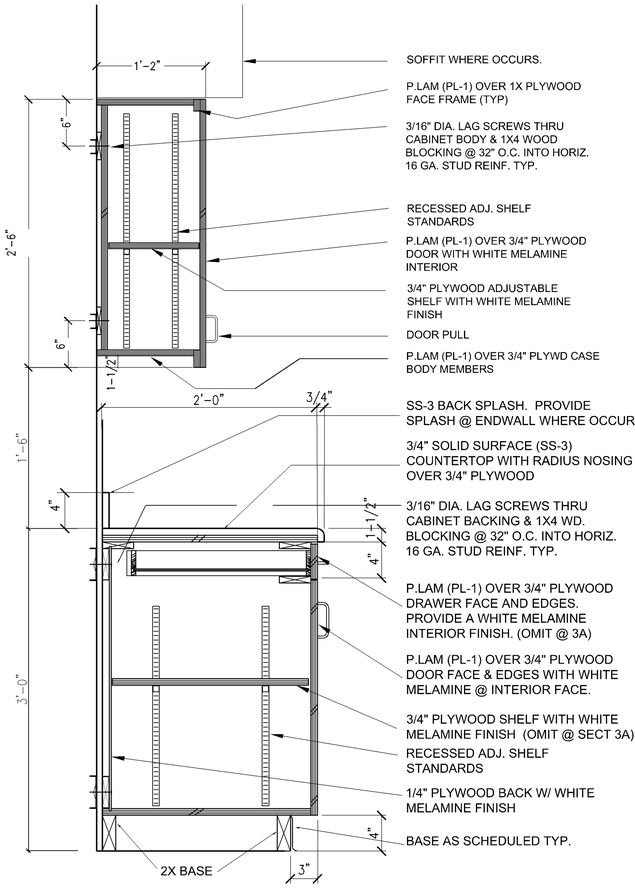

3 TYPICAL UPPER AND LOWER CABINETS @ COUNTER
1-1/2"=1'-0"

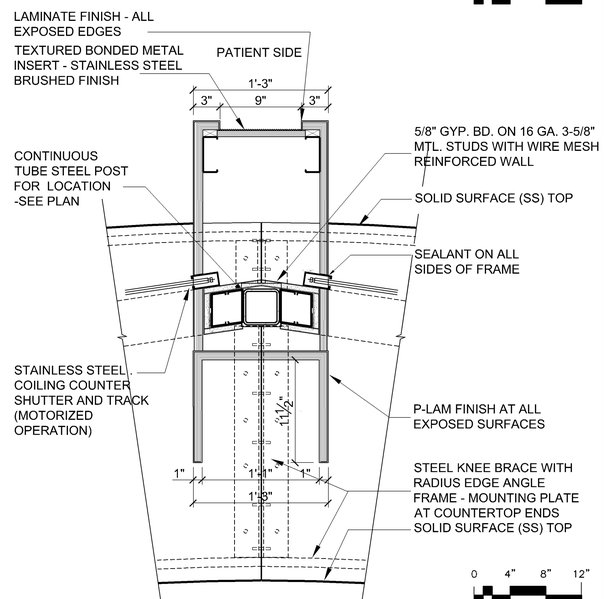

4 PLAN SECTION – PHARMACY DISPENSING DIVIDER WALL
1-1/2"=1'-0"

AIR MOBILITY COMMAND
LITTLE ROCK A.F.B.
ARKANSAS

GARVER
1010 Battery St.
Little Rock, AR
72202
501-376-3633
www.GarverUSA.com

CROMWELL
ARCHITECTS ENGINEERS
101 SOUTH SPRING ST
LITTLE ROCK AR 72201
TELEPHONE 501-372-2900
FACSIMILE 501-372-0482

CERTIFICATE OF AUTHORIZATION
CROMWELL ARCHITECTS/ ENGINEERS #5
ARKANSAS ENGINEER NO.
C-98
REGISTERED ARCHITECT
ARKANSAS

No.	Revision/Issue	Date	BY	APP'D

PROJECT TITLE
REPAIR & RENOVATE MED. CLINIC PH IV A
LITTLE ROCK AIR FORCE BASE
JACKSONVILLE, ARKANSAS

SHEET TITLE
MILLWORK SECTIONS

DRAWN BY: JKL	LEAD DESIGNER: K. TAYLOR
TECH REVIEWER: JKL	PROJECT NUMBER: NKAK 06-8006 4A
DESIGNED BY: JOHN K. LAI	SHEET: A-503
DATE: 13 MAY 2009	
SCALE:	