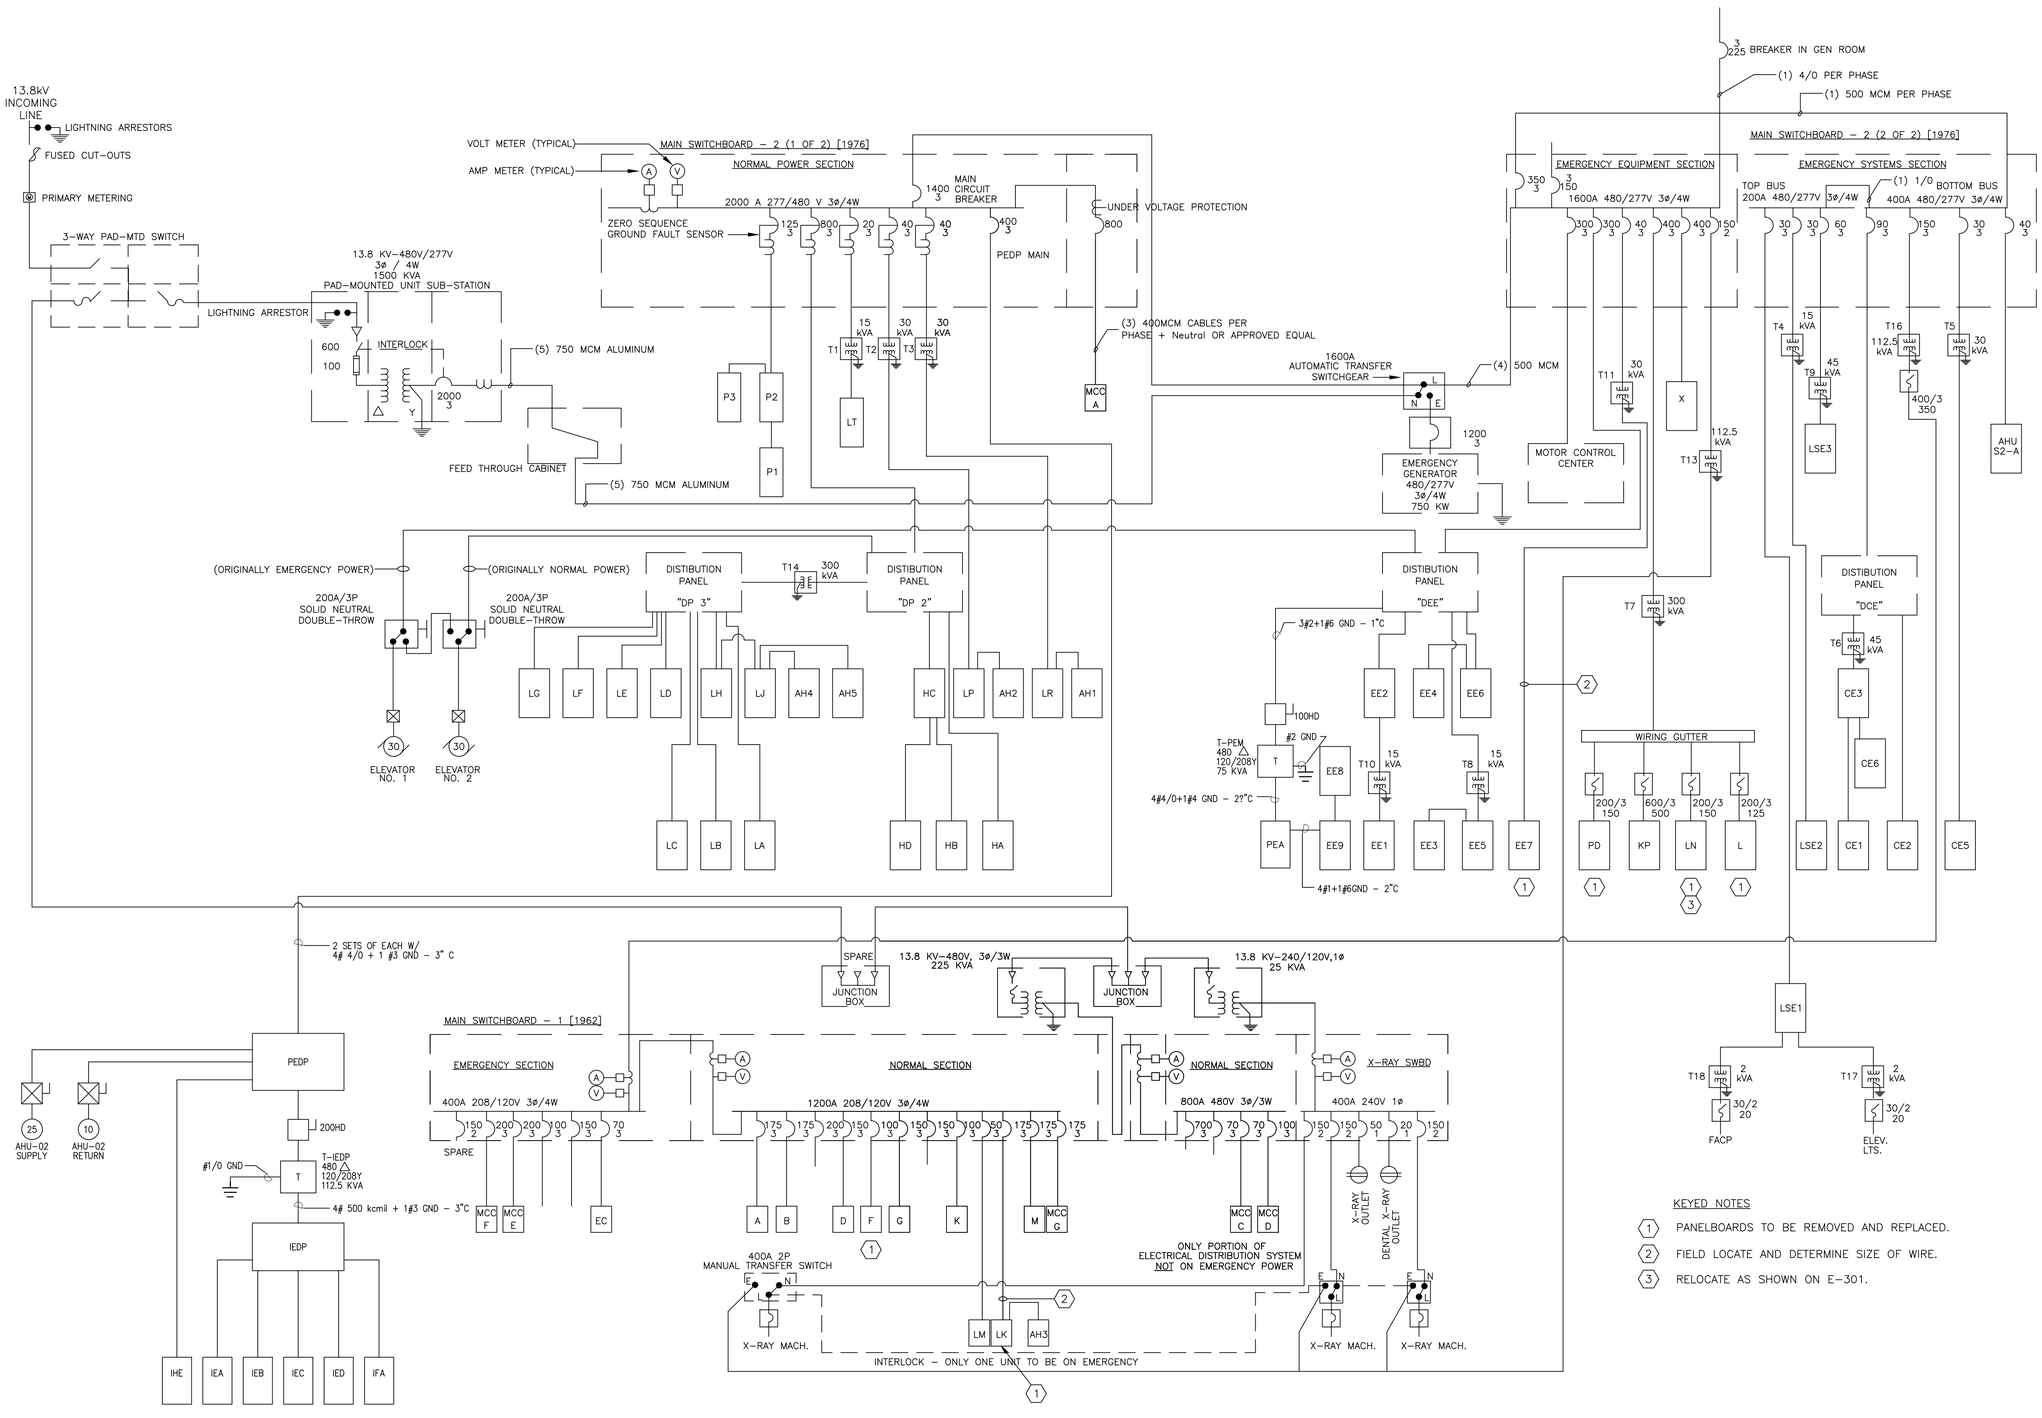


KEYED NOTES

1. PANELBOARDS TO BE REMOVED AND REPLACED.
2. FIELD LOCATE AND DETERMINE SIZE OF WIRE.
3. RELOCATE AS SHOWN ON E-301.

LITTLE ROCK A.F.B.
ARKANSAS


GARVER ENGINEERS
1010 BATTERY STREET
LITTLE ROCK, ARKANSAS 72202
www.garverengineers.com
(501) 376-3633

CROMWELL
ARCHITECTS ENGINEERS
101 SOUTH SPRING ST
LITTLE ROCK AR 72201
TELEPHONE 501-372-2900
FACSIMILE 501-372-0482


| No. | Revision/Issue | Date | BY | APP'D |
|---|---|---|---|---|
| | | | | |

PROJECT TITLE
REPAIR & RENOVATE MEDICAL CLINIC PH IV
LITTLE ROCK AIR FORCE BASE
JACKSONVILLE, ARKANSAS
100% SUBMITTAL

SHEET TITLE
ELECTRICAL ONELINE

| | |
|---|---|
| DRAWN BY: CAG | LEAD DESIGNER: ECF |
| TECH REVIEWER: | PROJECT NUMBER: NKAK#06-8006-4 |
| DESIGNED BY: | SHEET: E-500 |
| DATE: JULY 1, 2008 | 48 |
| SCALE: AS NOTED | OF |