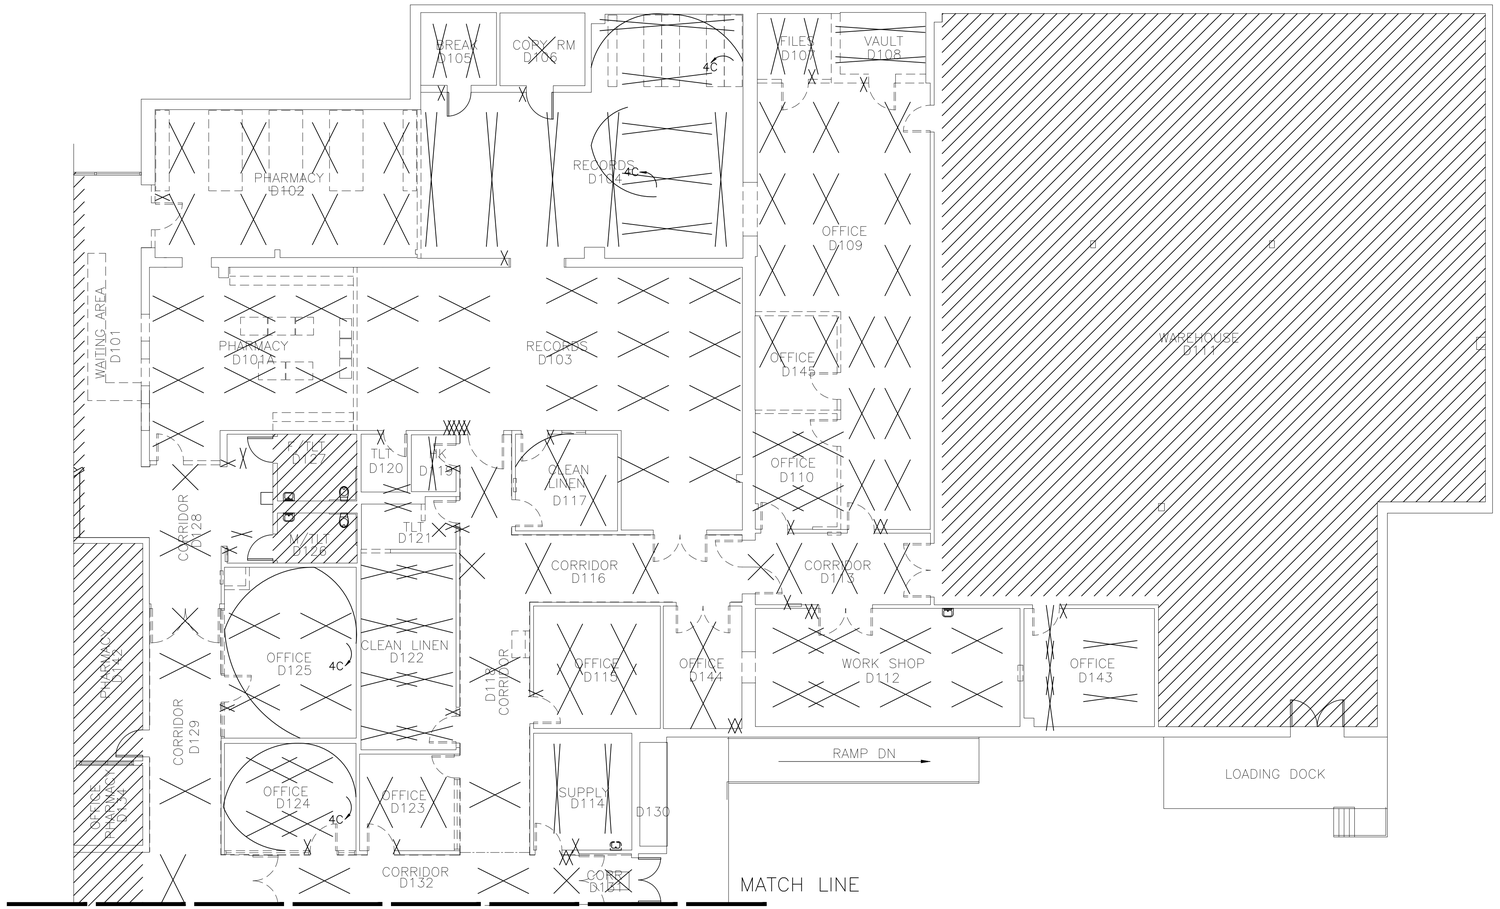

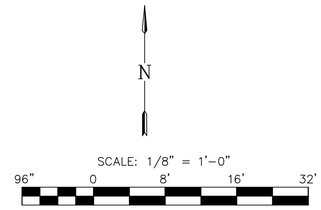

LEGEND

REMOVE LIGHT FIXTURE , SWITCH, ETC, AS INDICATED.

GENERAL NOTES

1. THE CONTRACTOR SHALL TRACE THE CIRCUIT BACK TO THE NEXT DEVICE AND /OR POINT OF ORIGIN AND REMOVE ALL ABANDONED BRANCH CIRCUIT WIRING. MAINTAIN WIRING TO EXISTING DEVICES TO REMIAN AND CLEARLY LABEL THESE CIRCUITS IN THE NEW PANEL SCHEDULES.

DEMOLITION GENERAL NOTES:

1. EQUIPMENT REMOVED SHALL BE RECYCLED PER SPECIFICATIONS SECTION 01400 1.03 H.
2. TRACE ALL EXISTING CIRCUITS TO ALL PANELBOARDS FOR EXISTING CIRCUITS BEING REMOVED. REMOVE POWER CIRCUIT BACK TO POINT OF ORIGIN. INSTALL NEW TYPED PANEL SCHEDULES IN PANELS AFFECTED BY WORK INDICATING EXISTING CIRCUITS AND NEW WORK PERFORMED. BREAKERS FOR CIRCUITS BEING REMOVED SHALL BE LABELED AS "SPARE".
3. IN ADDITION TO CIRCUITS SHOWN FOR DEMOLITION, IDENTIFY ANY OTHER EXISTING CIRCUITS AFFECTED BY DEMOLITION AND RELOCATE ANY CIRCUIT STILL IN USE IN CEILING TO AVOID NEW CONSTRUCTION WORK IN THESE AREAS. ADD ANY ADDITIONAL CONDUIT AND WIRE REQUIRED TO MAINTAIN EXISTING EQUIPMENT OPERATION AND FUNCTIONS OF SYSTMES NOT IN THIS CONTRACT.
4. FIELD LOCATE AND TRACE ALL SPECIAL SYSTEMS WITHIN THE EXISTING AREA OF CONSTRUCTION INCLUDING FIRE ALARM, TELEPHONE/DATA, PAGING/INTERCOM SYSTEM AND CABLE TELEVISION SYSTEM IN ORDER TO COORDINATE WITH NEW CONSTRUCTION AND MAINTAIN EXISTING EQUIPMENT OPERATION AND FUNCTIONS.
5. REFER TO ARCHITECTS' SHEETS FOR NOTES INVOLVING BUILDING FINISHES AND LAY-IN CEILING REPAIR. PATCH AND REPAIR PER NOTES ON ARCHITECTURAL SHEET A01 ALL FINISHES AND SURFACES OF WALLS, CEILINGS, AND FLOORS DAMAGED OR ALTERED BY DEMOLITION OF ELECTRICAL ITEMS INDICATED ON THIS SHEET.
6. ALL PATCHING OF WALLS, FLOORS AND CEILINGS SHALL BE COORDINATED WITH OWNER AND PERFORMED BY THIS CONTRACTOR TO THE OWNER'S SATISFACTION. ALL FINAL FINISHING OF SURFACES AND ALL PAINTING SHALL BE PERFORMED BY GENERAL CONTRACTOR. PATCH AND REPAIR PER NOTES ON ARCHITECTURAL SHEET A-101-D ALL FINISHES AND SURFACES OF WALLS, CEILINGS, AND FLOORS DAMAGED OR ALTERED BY DEMOLITION OF ELECTRICAL ITEMS INDICATED ON THIS SHEET.
7. REFER TO SHEET E-001 FOR MORE DESCRIPTIVE LEGEND OF DEVICES, EQUIPMENT AND OTHER ABBREVIATIONS.

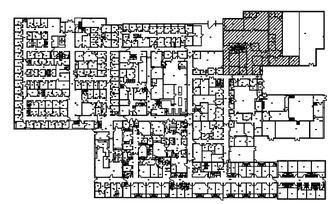

KEY PLAN

LITTLE ROCK A.F.B.
ARKANSAS

GARVER | ENGINEERS
1010 BATTERY STREET
LITTLE ROCK, ARKANSAS 72202
www.garverengineers.com
(501) 376-3633

CROMWELL
ARCHITECTS ENGINEERS
101 SOUTH SPRING ST
LITTLE ROCK AR 72201
TELEPHONE 501-372-2900
FACSIMILE 501-372-0482

No.	Revision/Issue	Date	BY	APP'D

PROJECT TITLE
REPAIR & RENOVATE MEDICAL CLINIC PH IV
LITTLE ROCK AIR FORCE BASE
JACKSONVILLE, ARKANSAS
100% SUBMITTAL

SHEET TITLE
ELECTRICAL LIGHTING DEMOLITION PLAN AREA "A"

DRAWN BY: MCL	LEAD DESIGNER: ECF
TECH REVIEWER: CAG	PROJECT NUMBER: NKAK#06-8006-4
DESIGNED BY:	SHEET: E-101
DATE: 1 JULY 2008	36 OF 50
SCALE: 1/8"	