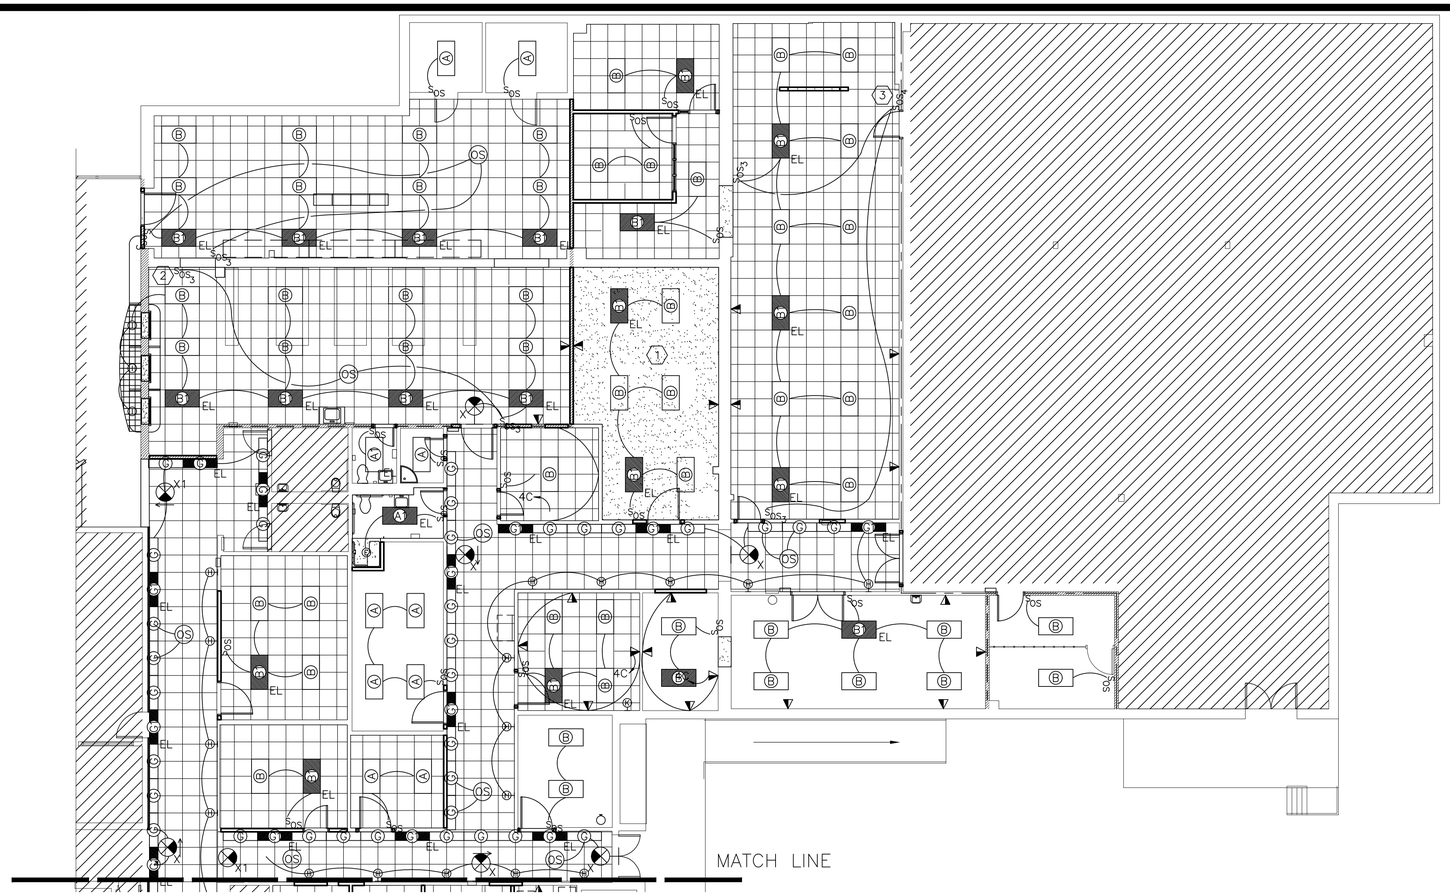

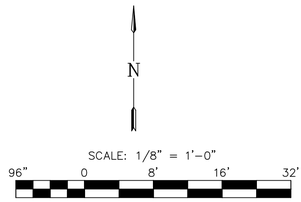

GENERAL NOTES

1. PROVIDE FIXTURES WITH FLANGED TROFFER KITS IN GYP CEILINGS (TYPICAL).
2. DUAL TECHNOLOGY OCCUPANCY SENSOR WITH A 3-WAY SWITCH. (TYPICAL)
3. DUAL-TECHNOLOGY OCCUPANCY SENSOR WITH A 4-WAY SWITCH. (TYPICAL)

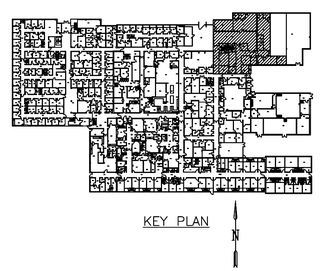

AIR EDUCATION & TRAINING COMMAND

LITTLE ROCK A.F.B.
ARKANSAS

GARVER|ENGINEERS
1010 BATTERY STREET
LITTLE ROCK, ARKANSAS 72202
www.garverengineers.com
(501) 376-3633

CROMWELL
ARCHITECTS ENGINEERS
101 SOUTH SPRING ST
LITTLE ROCK AR 72201
TELEPHONE 501-372-2900
FACSIMILE 501-372-0482

No.	Revision/Issue	Date	BY	APP'D

PROJECT TITLE
REPAIR & RENOVATE MEDICAL CLINIC PH IV
LITTLE ROCK AIR FORCE BASE
JACKSONVILLE, ARKANSAS
100% SUBMITAL

SHEET TITLE
ELECTRICAL LIGHTING
INSTALLATION PLAN AREA "A"

DRAWN BY: CAG
TECH REVIEWER:
DESIGNED BY:
DATE: JULY 1, 2008
SCALE: AS NOTED
LEAD DESIGNER: ECF
PROJECT NUMBER: NKAK#06-8006-4
SHEET: E-200
42 OF