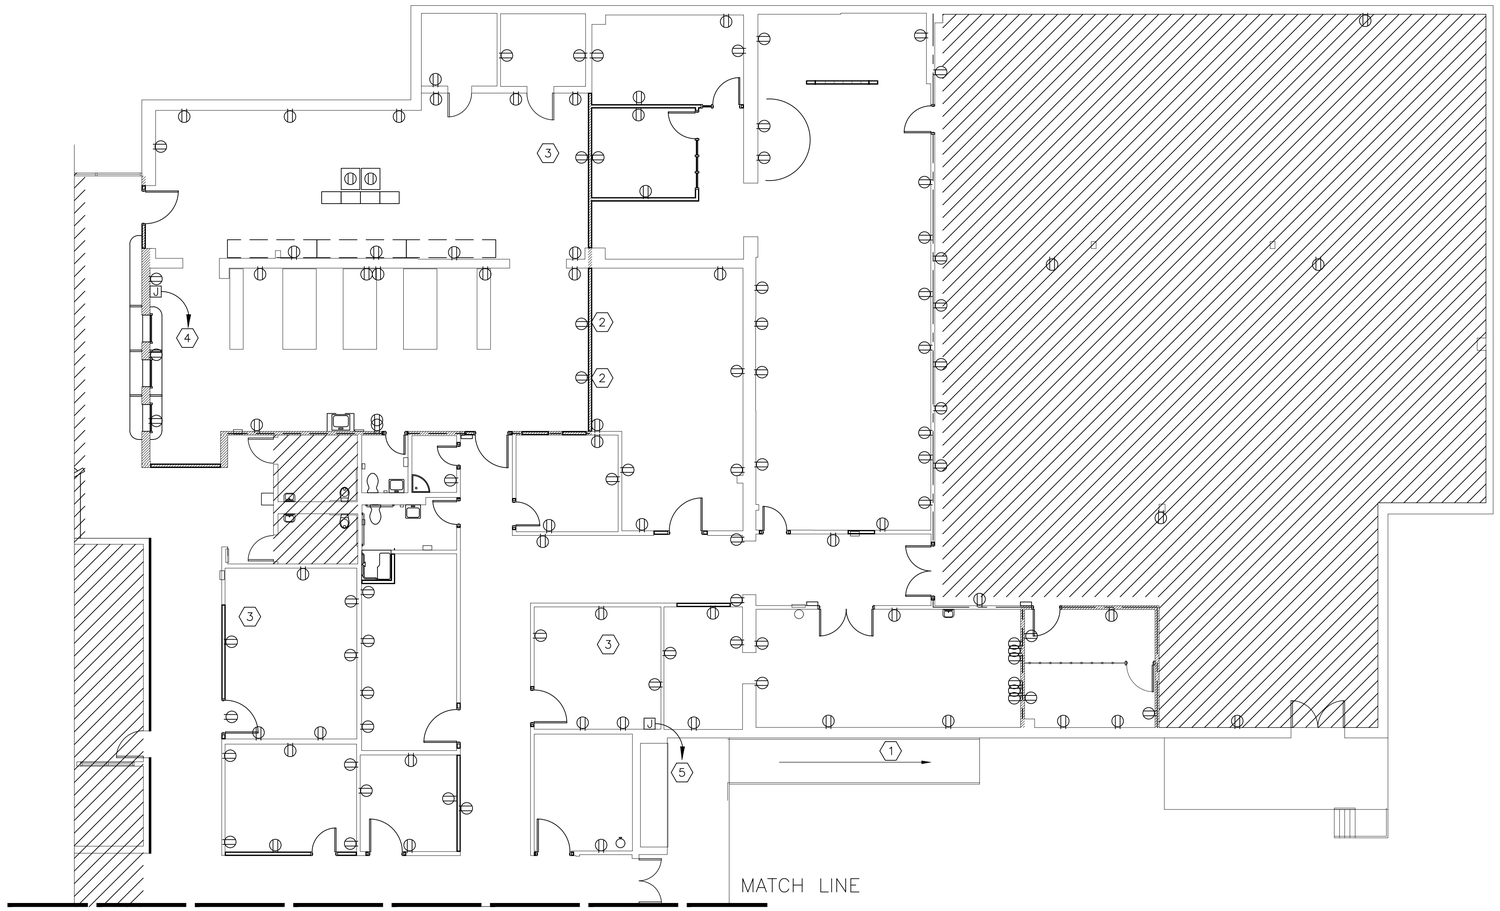

N

SCALE: 1/8" = 1'-0"

96" 0 8' 16' 32'

LEGEND

- NEW DUPLEX RECEPTACLE
- EXISTING DUPLEX RECEPTACLE

KEYED NOTES

1. REPLACE EXISTING ELECTRICAL PANELS EE7 AND LK WITH NEW ELECTRICAL PANELS. RECONNECT ALL BREAKERS AND CIRCUITS.
2. INSTALL NEW 120V/20A DEDICATED CIRCUIT.
3. CONNECT NEW OUTLETS TO EXISTING ROOM CIRCUIT. (TYPICAL)
4. PROVIDE DEDICATED CIRCUIT FOR PHARMACY COUNTER OVERHEAD DOORS.
5. ALARM LIGHT IN ROOM D-125 TO BE POWERED FROM LIGHTING CONTACTOR WHICH SHALL BE CLOSED WHEN THE EMERGENCY EYE WASH SHOWER IN THE MECHANICAL ROOM IS ACTIVATED. SEE DETAIL 4 ON SHEET E-600.

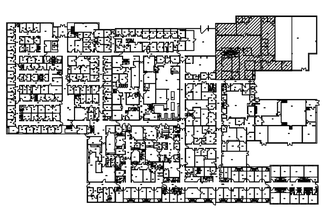

KEY PLAN

N

AIR EDUCATION & TRAINING COMMAND

LITTLE ROCK A.F.B.
ARKANSAS

GARVER | ENGINEERS
1010 BATTERY STREET
LITTLE ROCK, ARKANSAS 72202
www.garverengineers.com
(501) 376-3633

CROMWELL
ARCHITECTS ENGINEERS
101 SOUTH SPRING ST
LITTLE ROCK AR 72201
TELEPHONE 501-372-2900
FACSIMILE 501-372-0482

No.	Revision/Issue	Date	BY	APP'D

PROJECT TITLE
REPAIR & RENOVATE MEDICAL CLINIC PH IV
LITTLE ROCK AIR FORCE BASE
JACKSONVILLE, ARKANSAS
100% SUBMITTAL

SHEET TITLE
ELECTRICAL POWER INSTALLATION PLAN AREA "A"

DRAWN BY: MCL	LEAD DESIGNER: ECF
TECH REVIEWER: CAG	PROJECT NUMBER: NKAK#06-8006-4
DESIGNED BY:	SHEET: E-300
DATE: JULY 1, 2008	44 OF
SCALE: 1/8" = 1'	