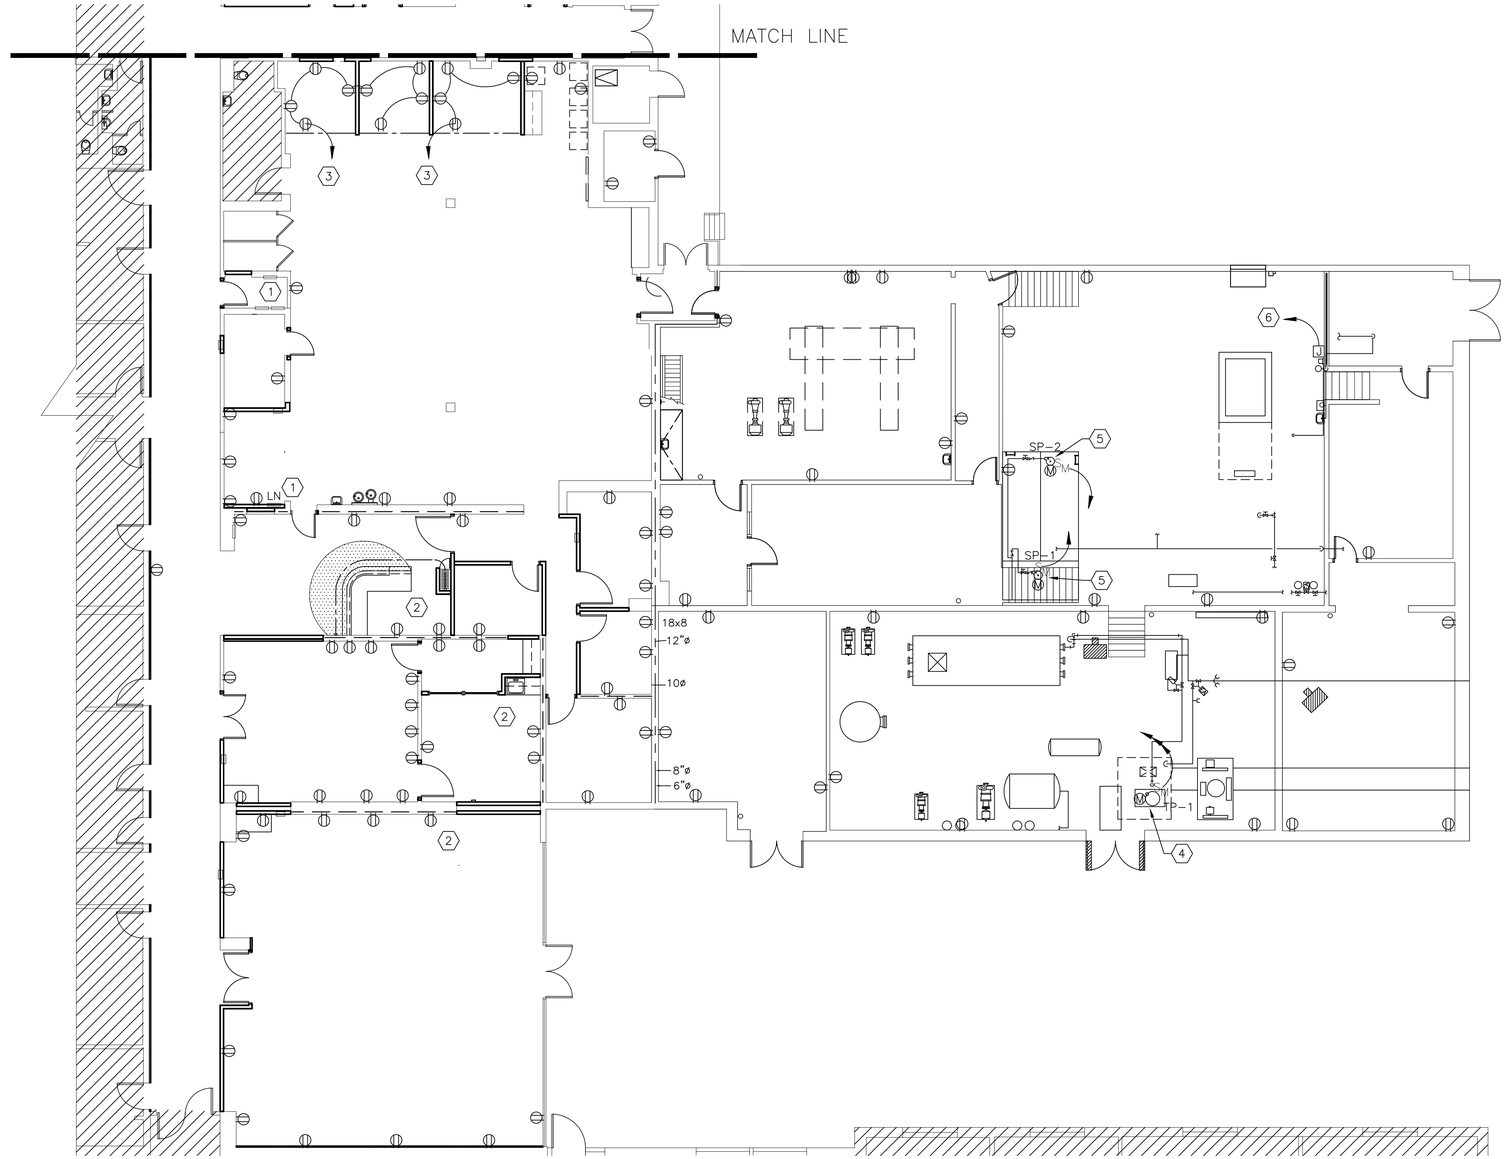

N

SCALE: 1/8" = 1'-0"

96" 0 8' 16' 32'

LEGEND

- NEW DUPLEX RECEPTACLE
- EXISTING DUPLEX RECEPTACLE

KEYED NOTES

1. REPLACE EXISTING ELECTRICAL PANELS WITH NEW ELECTRICAL PANELS. RECONNECT ALL BREAKERS AND CIRCUITS.
2. CONNECT NEW OUTLETS TO EXISTING ROOM CIRCUIT. (TYPICAL)
3. CONNECT NEW ROOM CIRCUITS TO SPARE CIRCUIT BREAKERS IN PANEL L.
4. NEW VERTICAL TURBINE PUMP. RECONNECT TO EXISTING CIRCUIT USING (2#8+1#8N+1#10EG)1"C GRS.
5. NEW SECONDARY SUMP PUMP.
6. CONNECT NEW EYEWASH ALARM TO SPARE CIRCUIT IN PANEL LT.

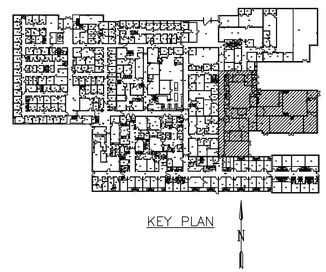

KEY PLAN

N

LITTLE ROCK A.F.B.
ARKANSAS

GARVER|ENGINEERS
1010 BATTERY STREET
LITTLE ROCK, ARKANSAS 72202
www.garverengineers.com
(501) 376-3633

CROMWELL
ARCHITECTS ENGINEERS
101 SOUTH SPRING ST
LITTLE ROCK AR 72201
TELEPHONE 501-372-2900
FACSIMILE 501-372-0482

No.	Revision/Issue	Date	BY	APP'D

PROJECT TITLE
REPAIR & RENOVATE MEDICAL CLINIC PH IV
LITTLE ROCK AIR FORCE BASE
JACKSONVILLE, ARKANSAS
100% SUBMITTAL

SHEET TITLE
ELECTRICAL POWER
INSTALLATION PLAN AREA "B"

DRAWN BY: CAG
LEAD DESIGNER: ECF
TECH REVIEWER:
PROJECT NUMBER: NKAK#06-8006-4
DESIGNED BY:
SHEET: E-301
DATE: JULY 1, 2008
SCALE: AS NOTED
45 OF 78