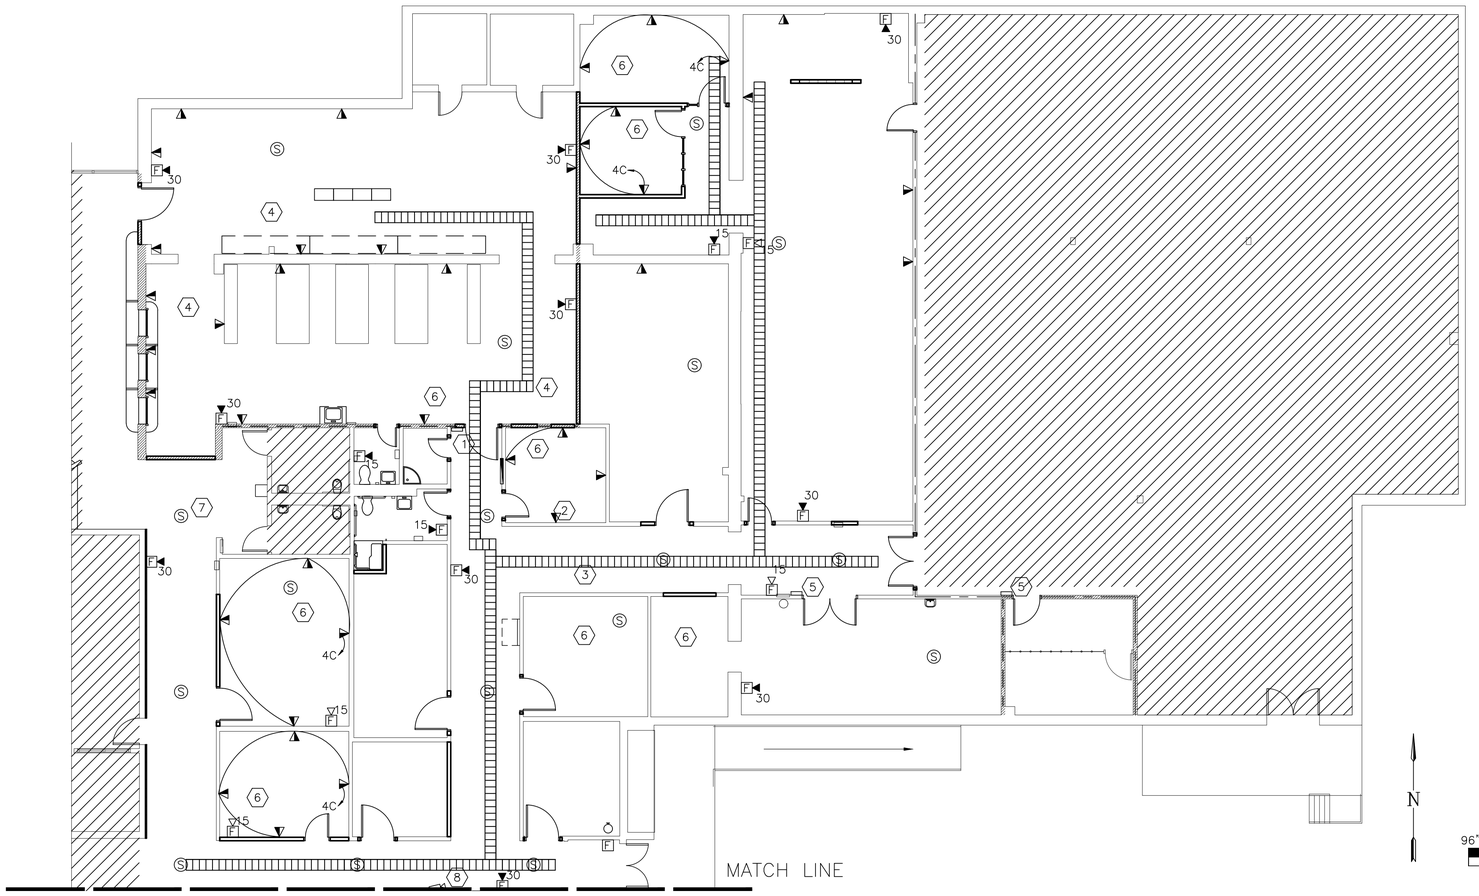

KEYED NOTES

1. INSTALL NEW BEST ACCESS CONTROLS INCLUDING CARD READER, ELECTRIC DOOR STRIKE, AND PANIC EGRESS BAR (DISABLES DOOR STRIKE POWER).
2. CURRENT LOCATION OF BEST SECURITY PANEL.
3. INSTALL NEW CABLE TRAY SYSTEM.
4. EACH DISTINCT PHARMACY AREA SHALL HAVE FOUR (4) COMMUMICATION CABLES (SIMILAR TO AN OFFICE).
5. INSTALL NEW BEST ACCESS CONTROLS INCLUDING CARD READER AND ELECTRICAL DOOR STRIKE, PUSH TO EXIT (DISABLES DOOR STRIKE POWER).
6. EACH OFFICE HAS A MINIMUM OF FOUR (4) COMMUNICATION CABLES THAT ARE SERIES CONNECTED TO EACH OF THE TELECOMM OUTLETS IN THE ROOM.
7. EXTEND AND RECONNECT NEW SPEAKER DEVICES TO EXISTING SPEAKER CIRCUIT. (TYPICAL)
8. EXTEND AND RECONNECT NEW CCTV CAMERA TO EXISTING CCTV POWER AND SIGNAL CONNECTIONS.

N

SCALE: 1/8" = 1'-0"

96" 0 8' 16' 32'

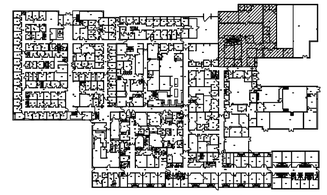

KEY PLAN

N

LITTLE ROCK A.F.B.
ARKANSAS

GARVER|ENGINEERS
1010 BATTERY STREET
LITTLE ROCK, ARKANSAS 72202
www.garverengineers.com
(501) 376-3633

CROMWELL
ARCHITECTS ENGINEERS
101 SOUTH SPRING ST
LITTLE ROCK AR 72201
TELEPHONE 501-372-2900
FACSIMILE 501-372-0482

No.	Revision/Issue	Date	BY	APP'D

PROJECT TITLE
REPAIR & RENOVATE MEDICAL CLINIC PH IV
LITTLE ROCK AIR FORCE BASE
JACKSONVILLE, ARKANSAS
100% SUBMITTAL

SHEET TITLE
ELECTRICAL FIRE ALARM/
COMM INSTALL PLAN AREA "A"

DRAWN BY: CAG
TECH REVIEWER:
DESIGNED BY:
DATE: JULY 1, 2008
SCALE: AS NOTED

LEAD DESIGNER: ECF
PROJECT NUMBER: NKAK#06-8006-4
SHEET: E-400
46 OF