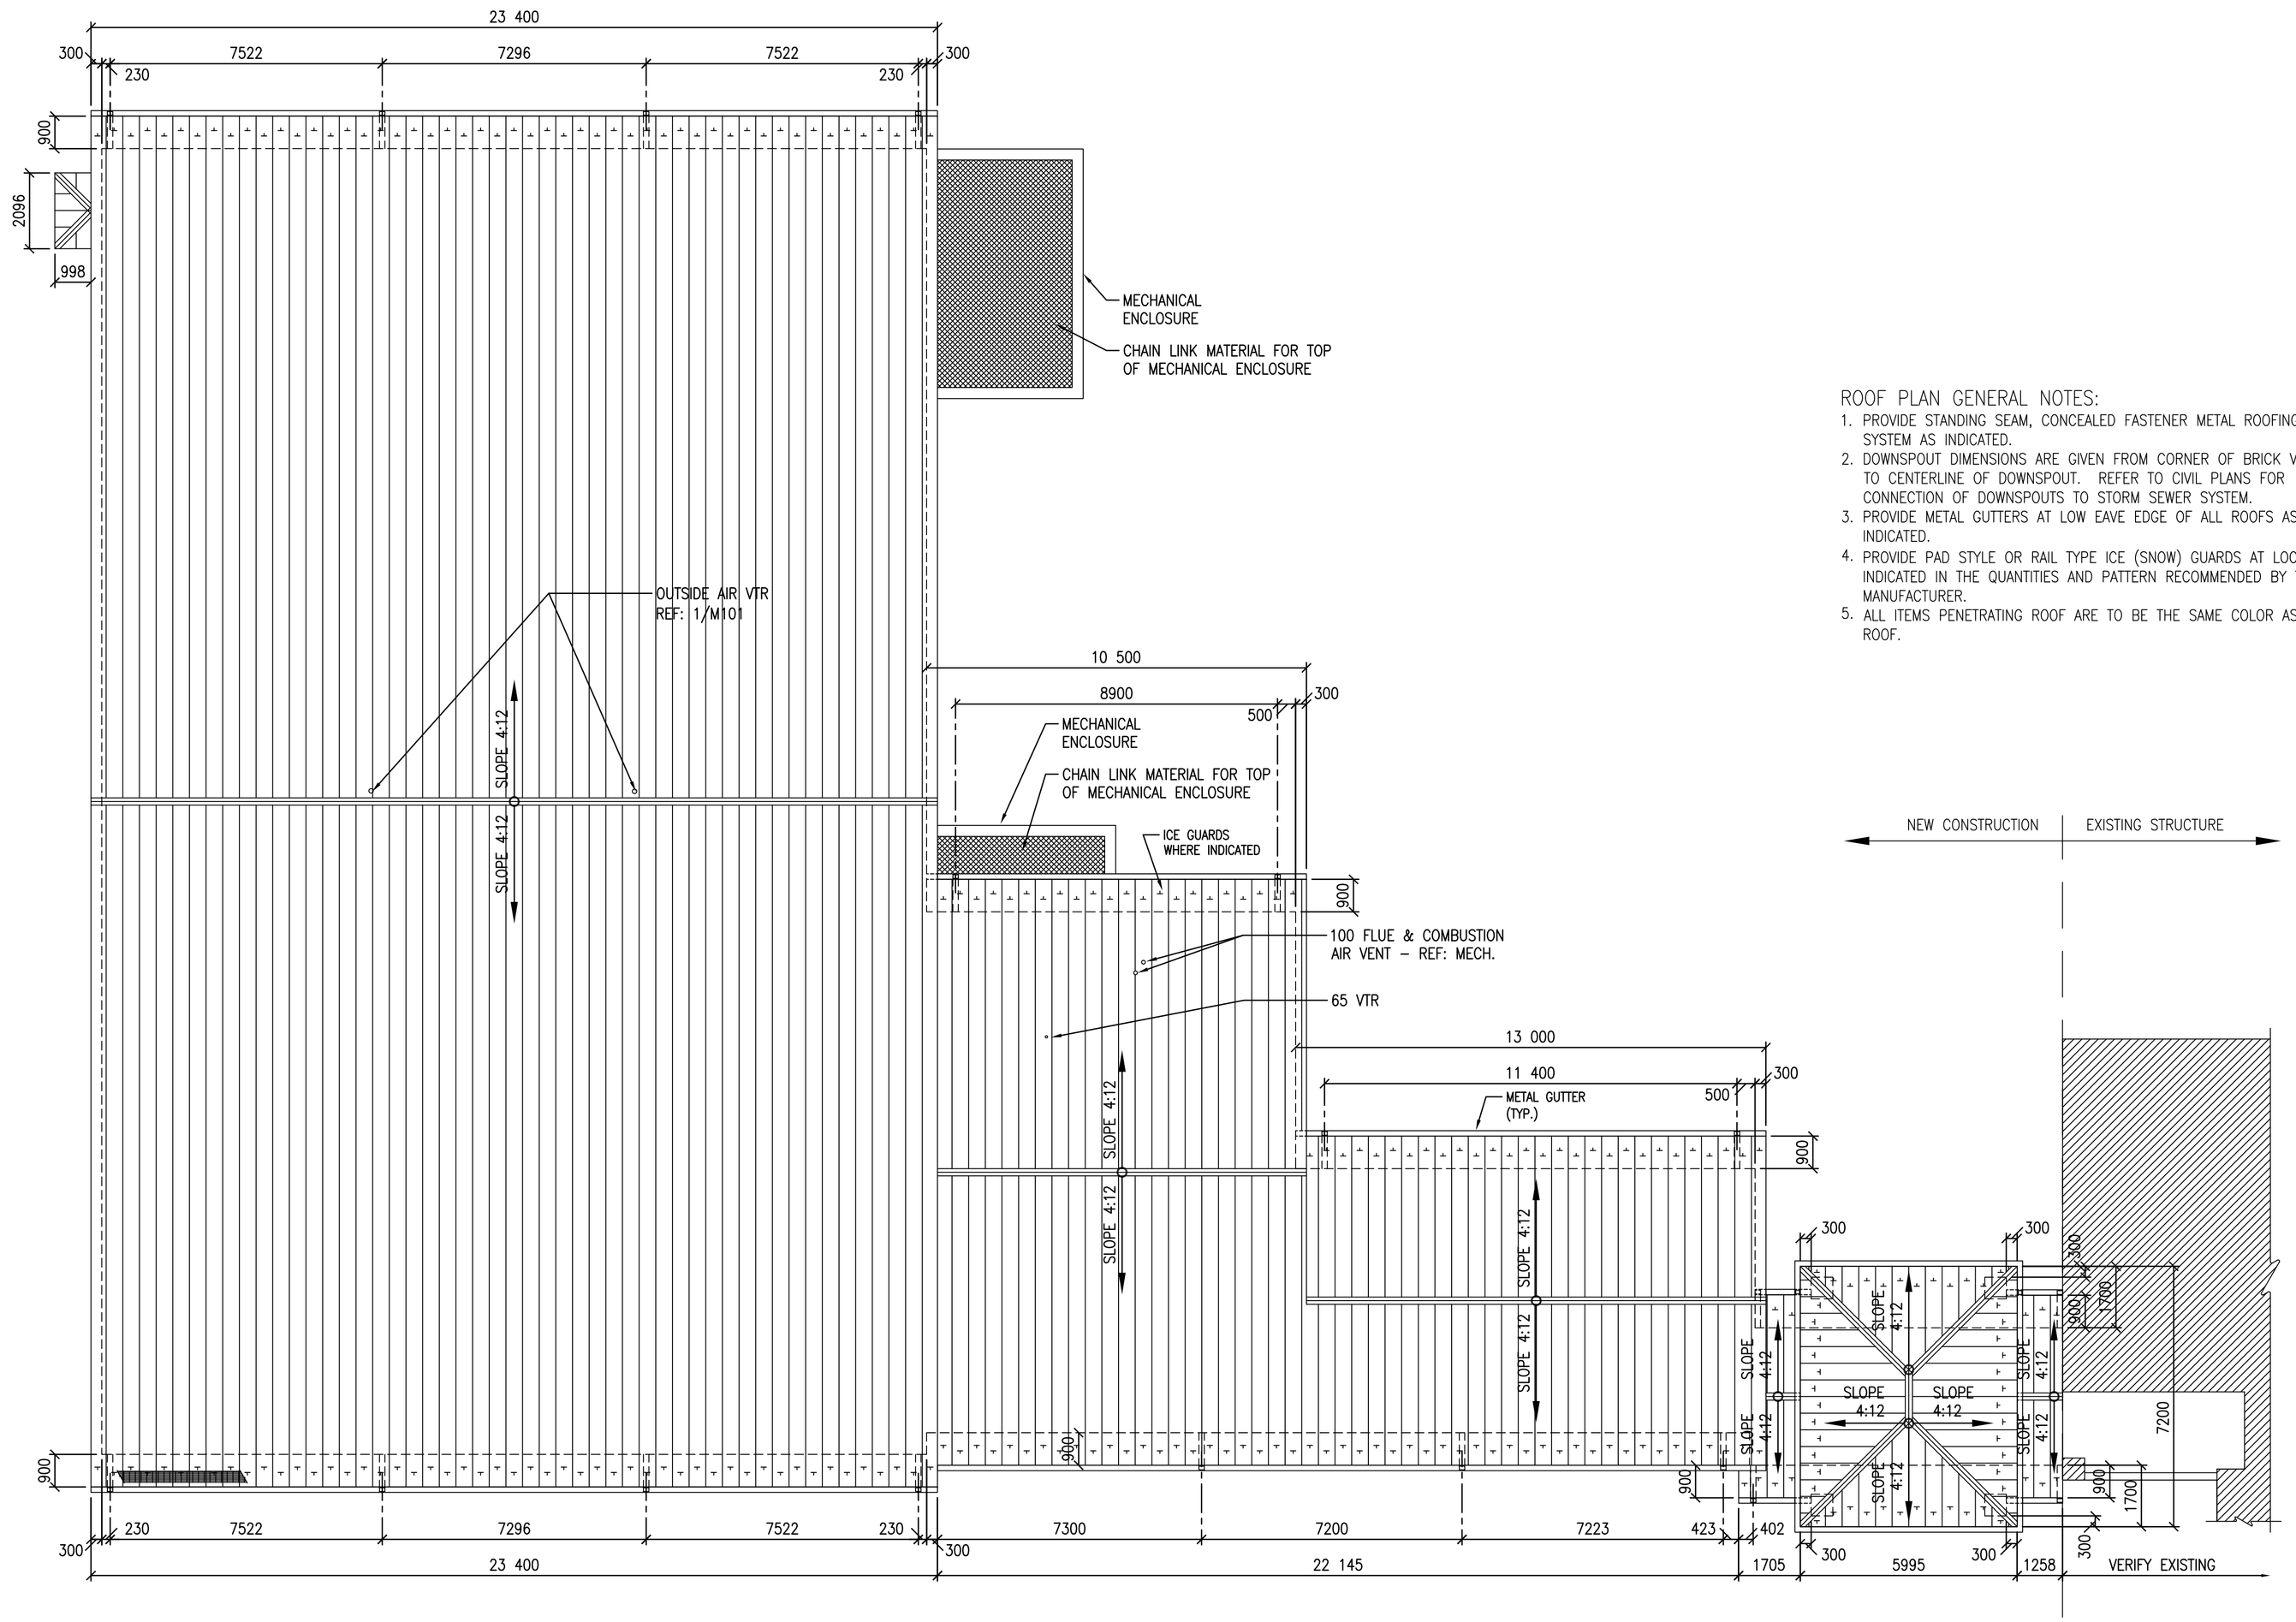

1 ROOF PLAN
A103 A103 SCALE: 1:100

NORTH

PLAN NORTH

NOTE:
ALL DIMENSIONS AND/OR DIMENSIONS SHOWN IN CALLOUTS/NOTES ARE IN MILLIMETERS (mm) UNLESS OTHERWISE NOTED.

GRAPHIC SCALE:
0 1000 2000 4000
SCALE: 1: 100

ROOF PLAN GENERAL NOTES:

1. PROVIDE STANDING SEAM, CONCEALED FASTENER METAL ROOFING SYSTEM AS INDICATED.
2. DOWNSPOUT DIMENSIONS ARE GIVEN FROM CORNER OF BRICK VENEER TO CENTERLINE OF DOWNSPOUT. REFER TO CIVIL PLANS FOR CONNECTION OF DOWNSPOUTS TO STORM SEWER SYSTEM.
3. PROVIDE METAL GUTTERS AT LOW EAVE EDGE OF ALL ROOFS AS INDICATED.
4. PROVIDE PAD STYLE OR RAIL TYPE ICE (SNOW) GUARDS AT LOCATIONS INDICATED IN THE QUANTITIES AND PATTERN RECOMMENDED BY THE MANUFACTURER.
5. ALL ITEMS PENETRATING ROOF ARE TO BE THE SAME COLOR AS THE ROOF.

U.S. ARMY CORPS OF ENGINEERS
LITTLE ROCK DISTRICT

Mark	Description	Date	Appr.	Mark	Description	Date	Appr.

Designed by: JCS
Drawn by: JCS
Reviewed by: DW
Dwg. Code:
Contract Date:
File Name: 151001A-103
Plot date: 02/26/03
Plot scale: 1:1
Contract No: DACA03-03-B-0001
Submitted by:
Atkins Benham, Inc.
Invitation No: DACA03-03-R-0001

DEPARTMENT OF THE ARMY
U.S. ARMY CORPS OF ENGINEERS
LITTLE ROCK DISTRICT
LITTLE ROCK, ARKANSAS

Atkins Benham
(918) 492-1991 www.atkinsbenham.com
a member of WS Atkins group of companies
WS ATKINS

ADAL C-130J AIRCREW FUSELAGE TRAINER
LRAFB, LITTLE ROCK AR.
Project No. NWAK 043005

ROOF PLAN

Sheet Reference Number:
A-103
Sheet 22 of 91

Drawing: F:\2402151001 LRAFB C130J FUSELAGE TRAINER\20_CAD\A\151001A-103 Saved: 03/27/2003 17:46 By: tbg DimScale: 1.00 (TM=0)
XRefs: 151001G-BS001.DWG 151001A-RP01.DWG 151001A-FP01.DWG