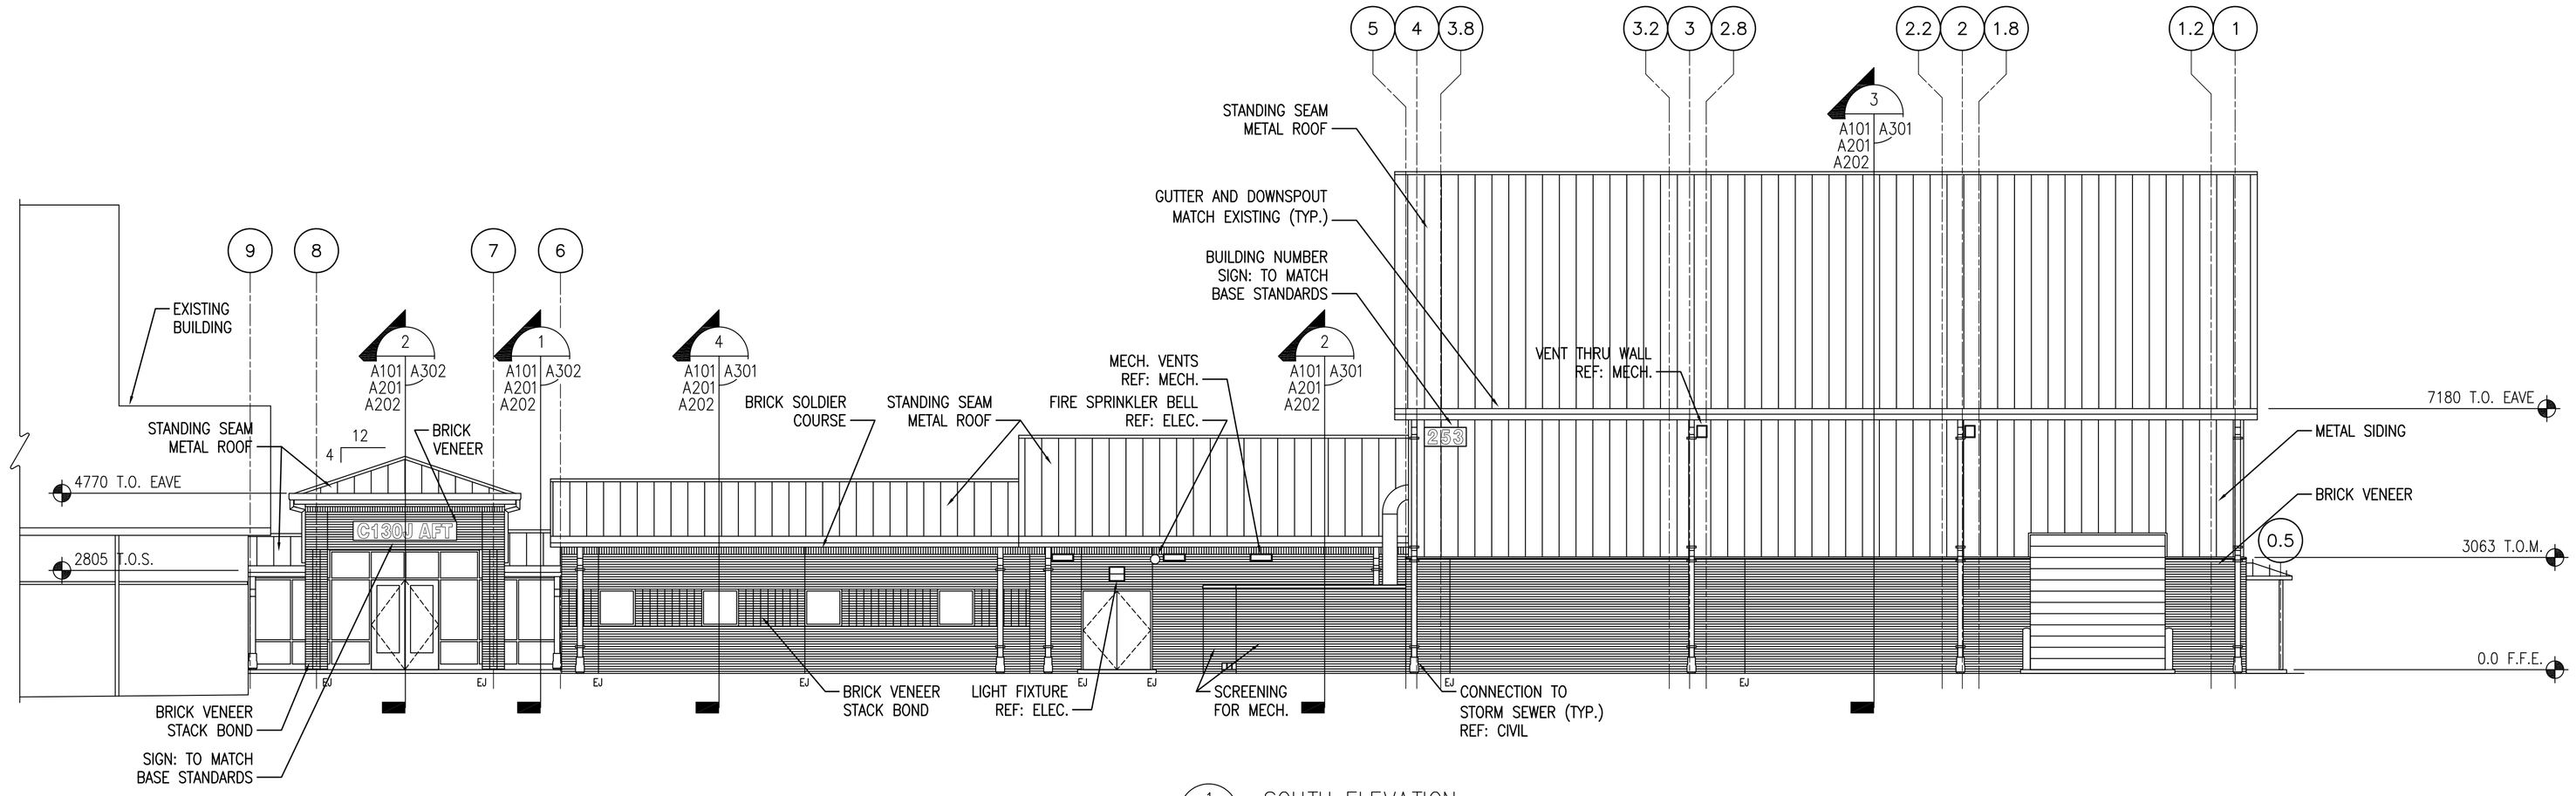

1 A202 A202 SOUTH ELEVATION
SCALE: 1:100

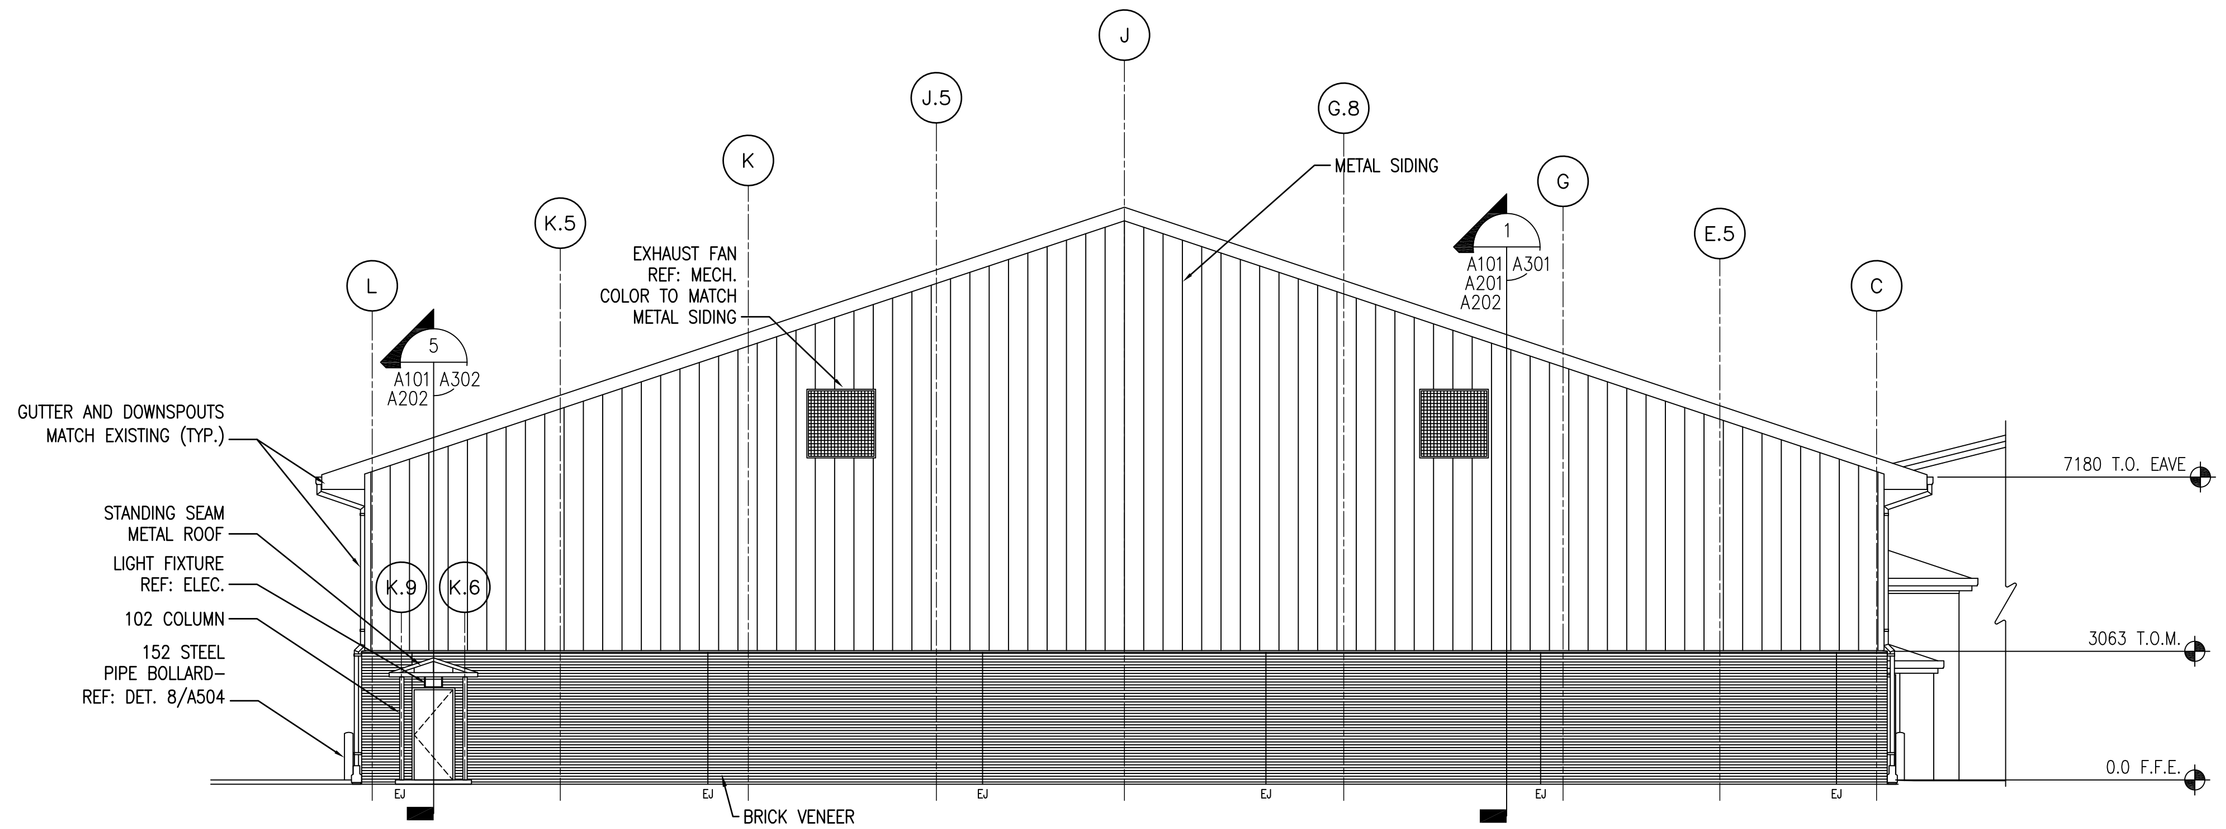

2 A202 A202 EAST ELEVATION
SCALE: 1:100

ELEVATION GENERAL NOTES:

1. "EJ" = BRICK VENEER EXPANSION JOINT

NOTE:
ALL DIMENSIONS AND/OR DIMENSIONS SHOWN IN CALLOUTS/NOTES ARE IN MILLIMETERS (mm) UNLESS OTHERWISE NOTED.

GRAPHIC SCALE:

0 1000 2000 4000
SCALE: 1: 100

U.S. ARMY CORPS OF ENGINEERS
LITTLE ROCK DISTRICT

Mark	Description	Date	Appr.

Drawn by: JAT
Designed by: BSR
Reviewed by: TW
Dwg. Code:
Contract Date:
File Name: 151001A-202
Plot date: 02/24/03
Plot scale: 1:1
Contract No: DACA03-03-B-0001
Submitted by: Atkins Benham, Inc.
Initiation No: DACA03-03-B-0001

DEPARTMENT OF THE ARMY
U.S. ARMY CORPS OF ENGINEERS
LITTLE ROCK DISTRICT
LITTLE ROCK, ARKANSAS

Atkins Benham
(918) 492-1500 www.atkinsbenham.com
a member of the Atkins group of companies
WS Atkins

ADAL C-130J AIRCREW FUSELAGE TRAINER
LRAFB, LITTLE ROCK AR.
Project No. NKAK 043005

BUILDING EXTERIOR ELEVATIONS
SOUTH AND EAST

Sheet Reference Number:
A-202
Sheet 24 of 91

Drawing: F:\2402151001 LRAFB C130J FUSELAGE TRAINER\20_CAD\A\151001A-202 Saved: 03/27/2003 17:43 By: tbg DimScale: 1.00 (TM=0)
XRefs: 151001G-BS001.DWG 151001A-EL01.DWG