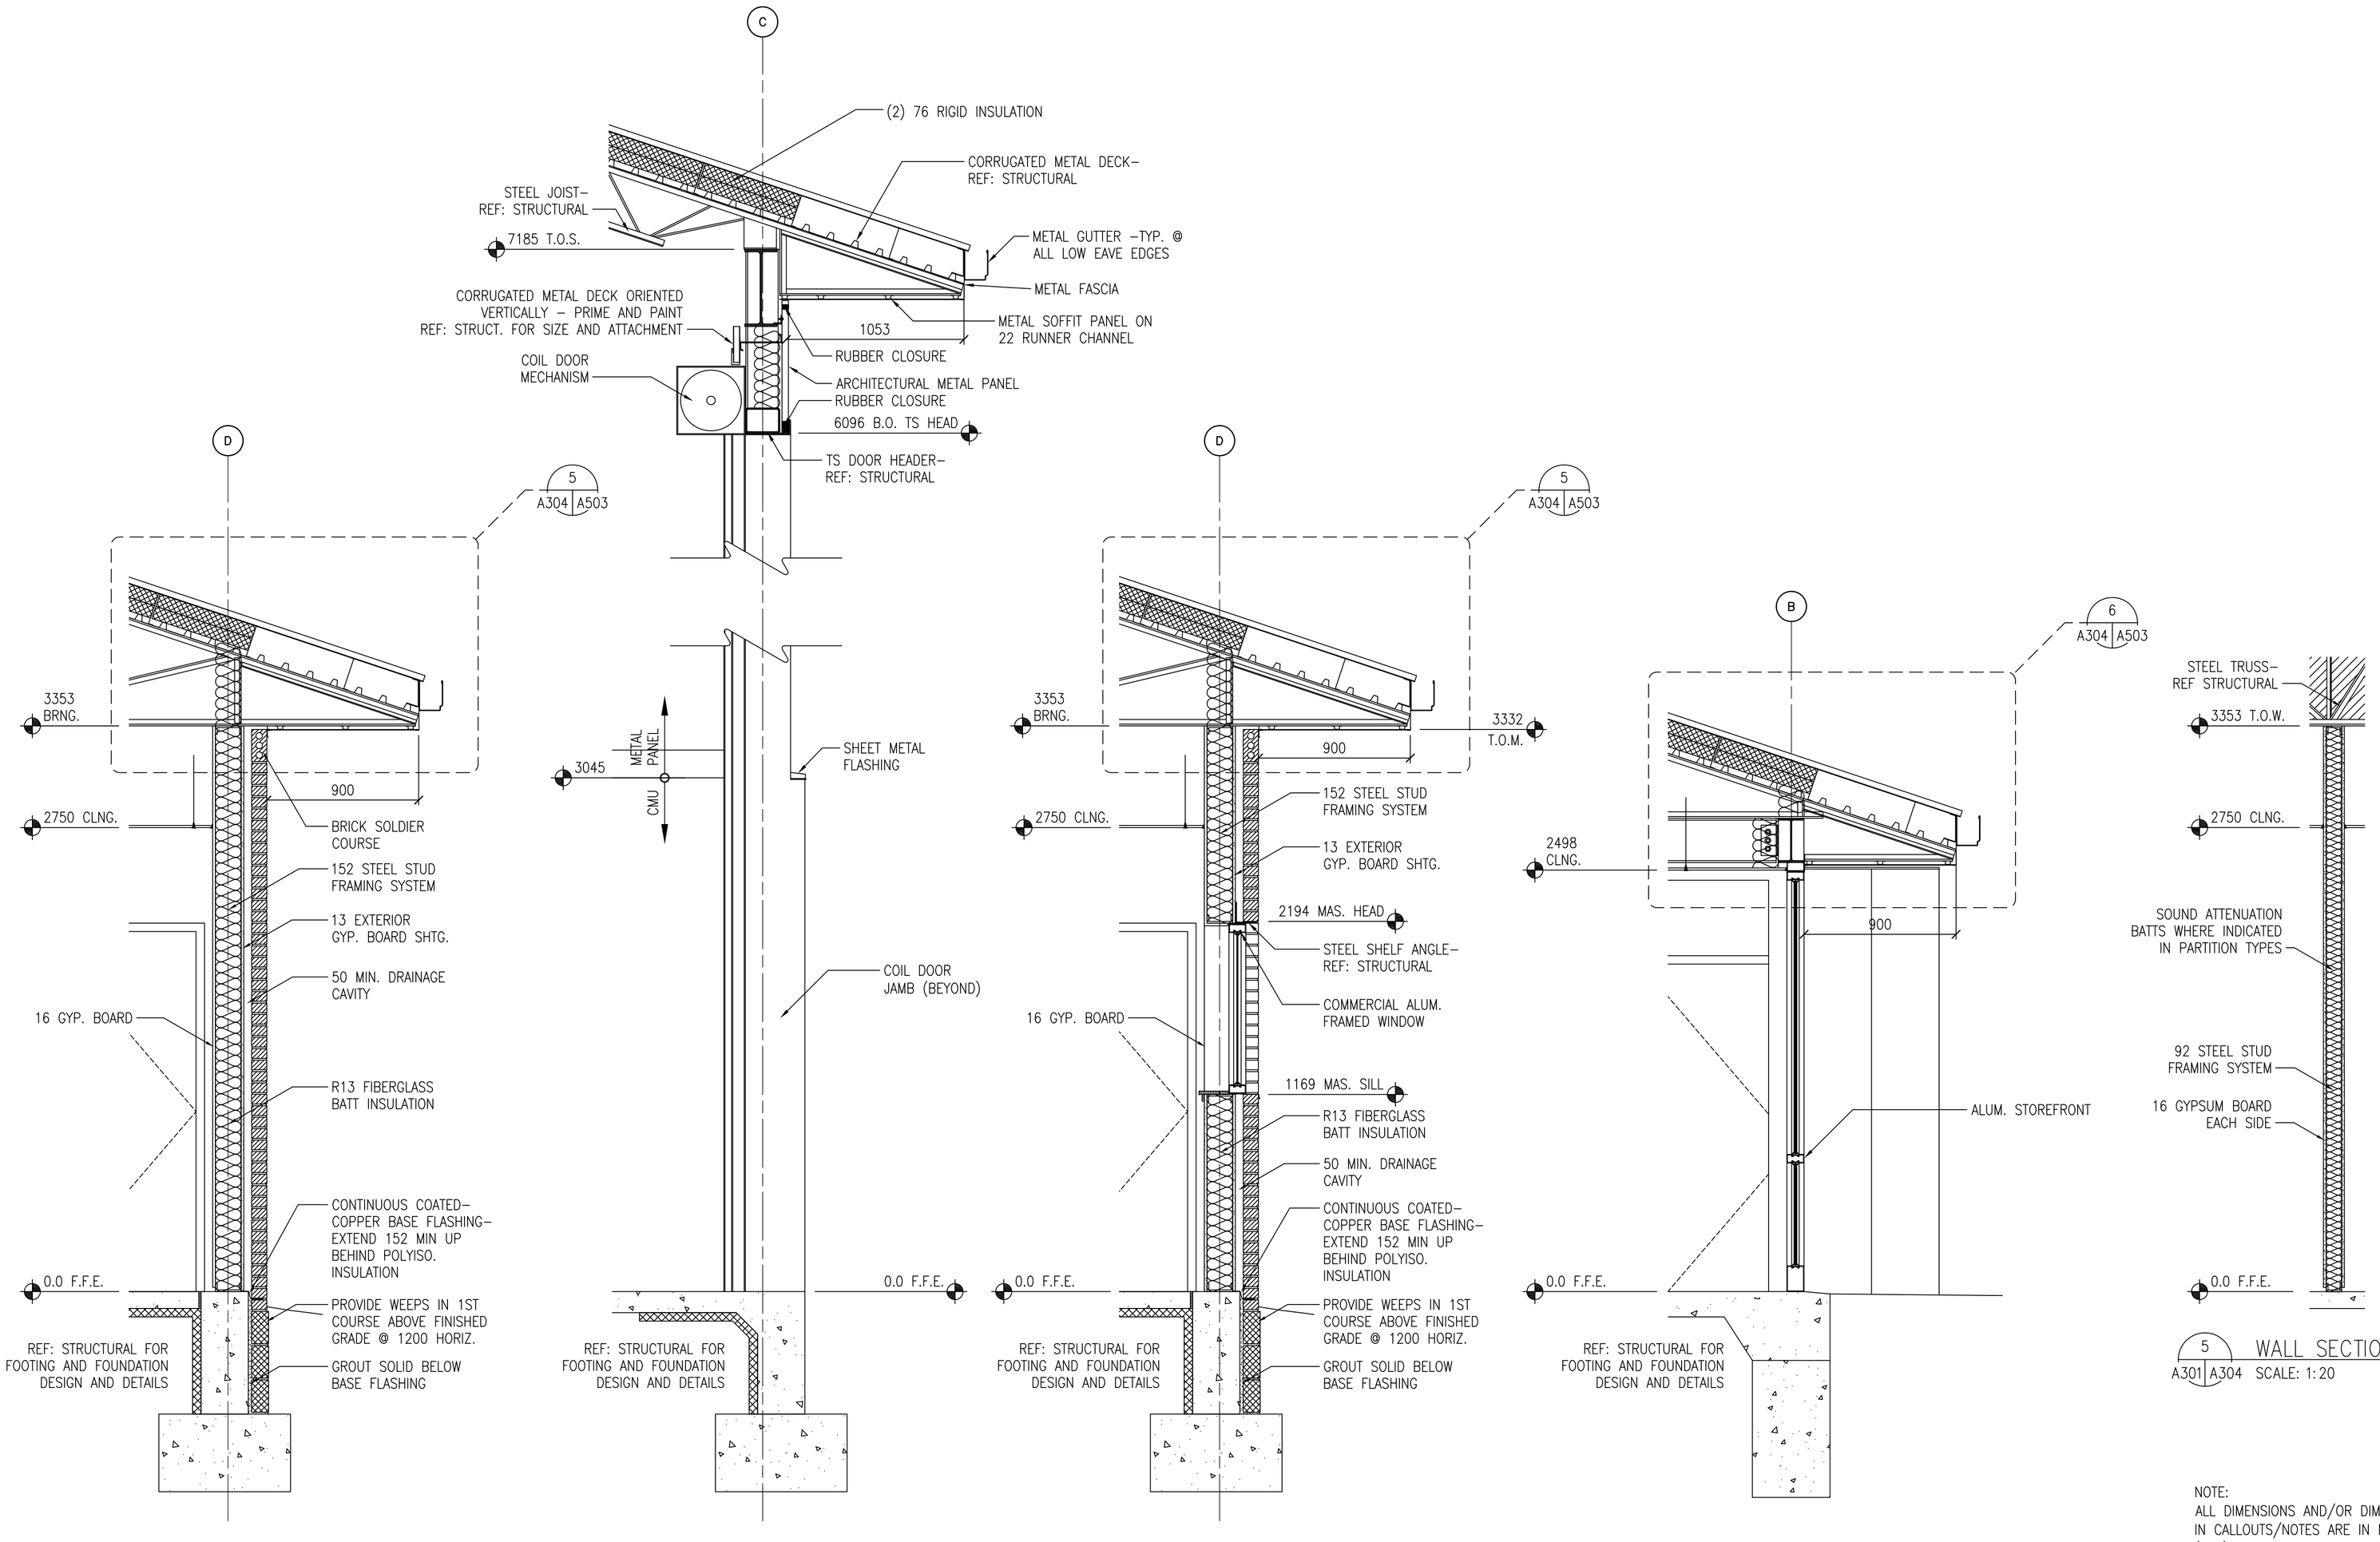

1 WALL SECTION
A301 A304 SCALE: 1:20

2 WALL SECTION
A301 A304 SCALE: 1:20

3 WALL SECTION
A301 A304 SCALE: 1:20

4 WALL SECTION
A302 A304 SCALE: 1:20

5 WALL SECTION
A301 A304 SCALE: 1:20

NOTE:
ALL DIMENSIONS AND/OR DIMENSIONS SHOWN IN CALLOUTS/NOTES ARE IN MILLIMETERS (mm) UNLESS OTHERWISE NOTED.

GRAPHIC SCALE:
0 200 400 800
SCALE: 1:20

U.S. ARMY CORPS OF ENGINEERS
LITTLE ROCK DISTRICT

Mark	Description	Date	Appr.	Mark	Description	Date	Appr.

Designed by: JCS
Drawn by: JCZ
Contract Date:
Reviewed by: TW
Dwg. Code:
File Name: 151001A-304
Plot date: 02/20/03
Plot scale: 1:1
Submitted by:
Contract No.: DACA03-03-B-0031
Atkins Benham, Inc.
Invitation No.: DACA03-03-R-0031

DEPARTMENT OF THE ARMY
U.S. ARMY CORPS OF ENGINEERS
LITTLE ROCK DISTRICT
LITTLE ROCK, ARKANSAS

Atkins Benham
(918) 492-1600 www.atkinsbenham.com
a member of the WS Atkins group of companies
WS Atkins

ADAL C-130J AIRCREW FUSELAGE TRAINER
LRAFB, LITTLE ROCK AR.
Project No. NKAK 043005

WALL SECTIONS

Sheet Reference Number:
A-304
Sheet 28 of 91

Drawing: F:\2402151001 LRAFB C130J FUSELAGE TRAINER\20_CAD\A\151001A-304 Saved: 03/19/2003 14:20 By: bred2164 DimScale: 1.00 (TM=0)
XRefs: 151001G-BS001.DWG 151001A-SC01.DWG