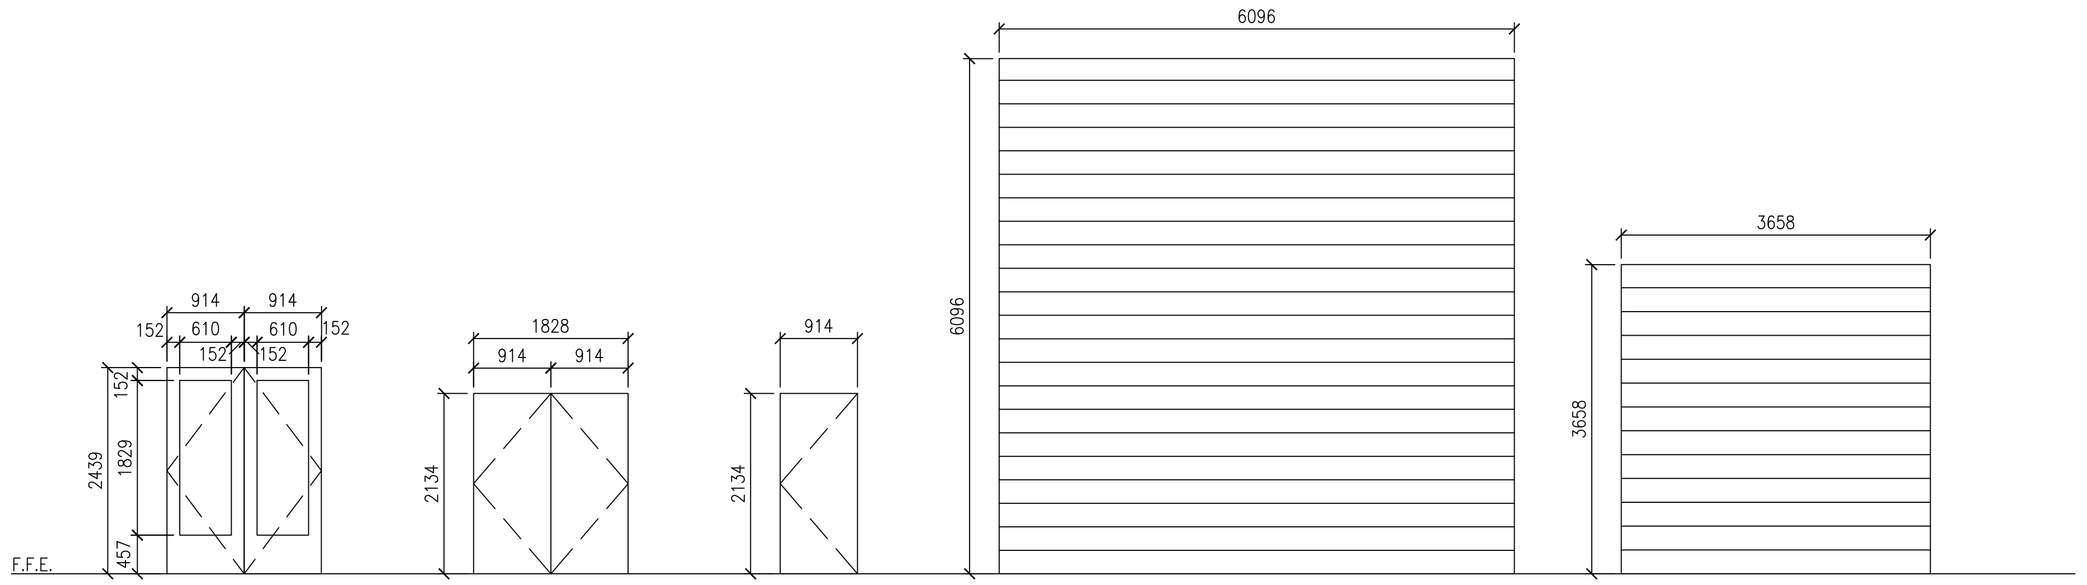

1 DOOR ELEVATIONS
A601 | A506 SCALE: 1:50

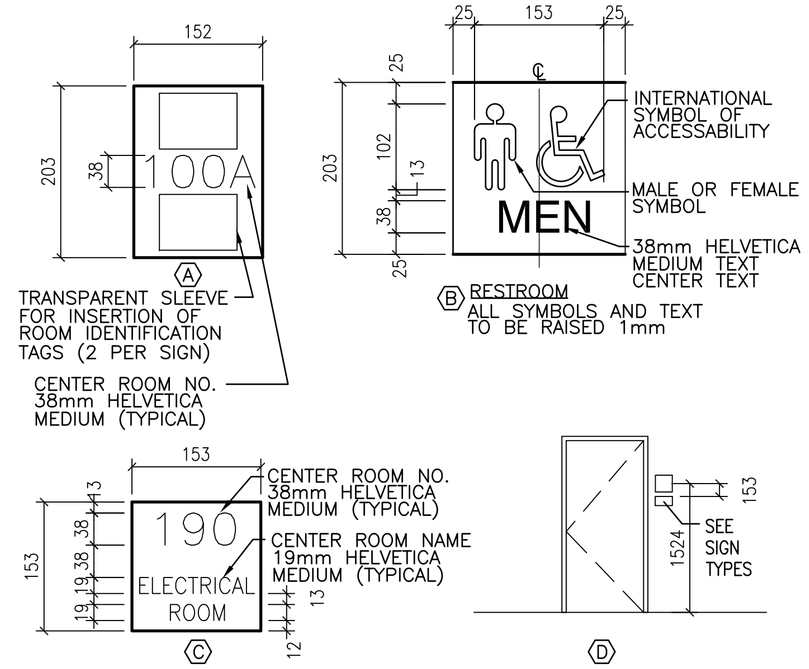

2 DOOR SIGNAGE DETAILS
A506 | A506 SCALE: N.T.S.

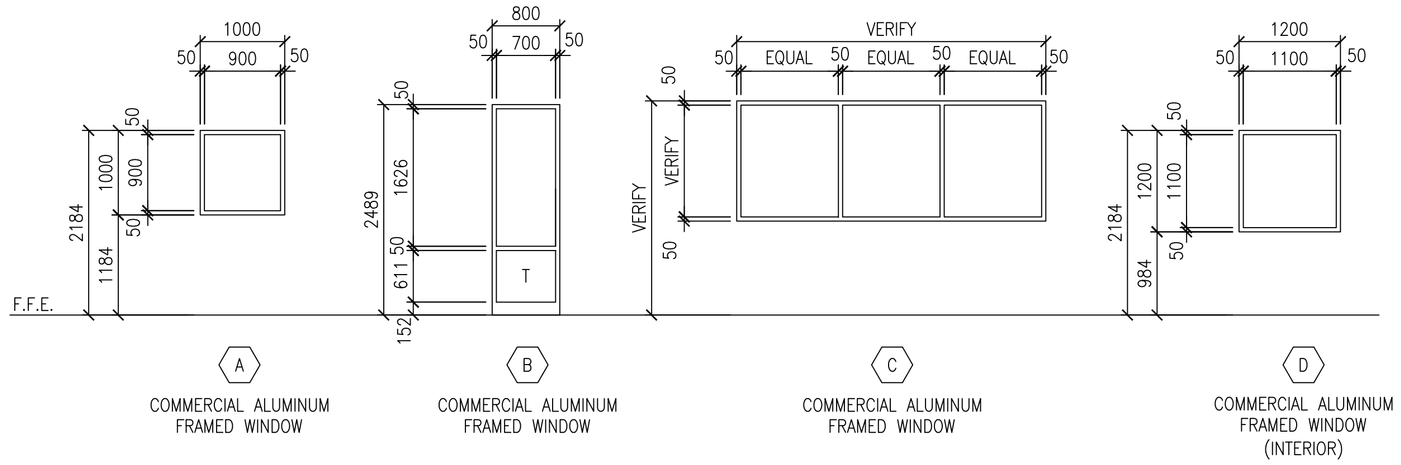

WINDOW NOTES:
ONLY WINDOW TYPE A WILL RECEIVE WINDOW BLINDS.

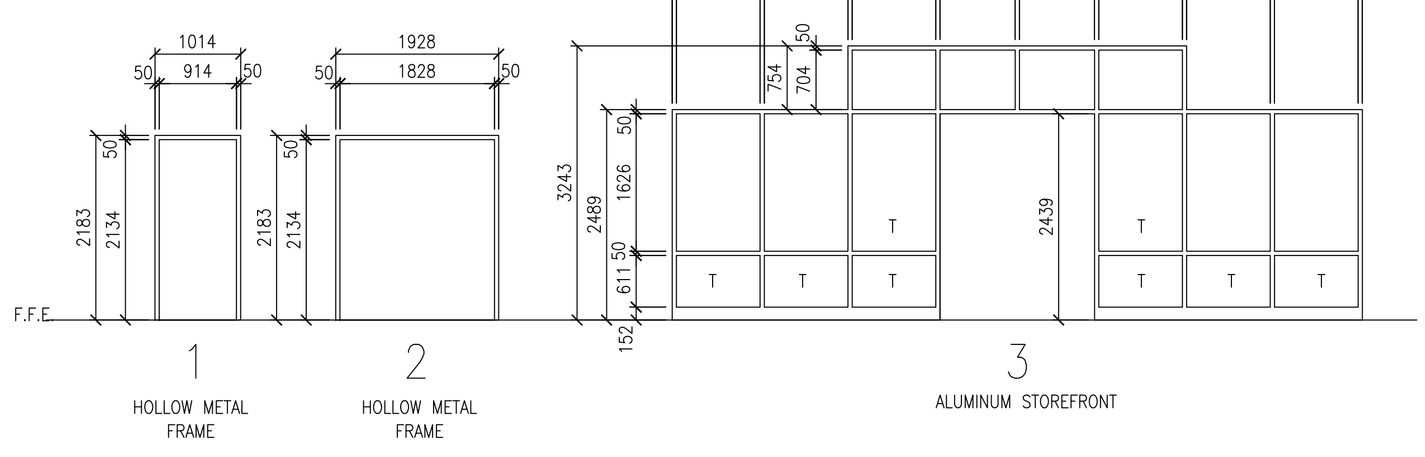

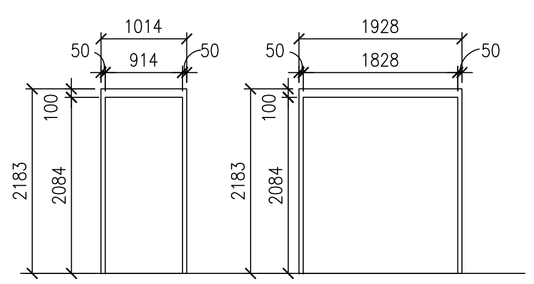

3 DOOR AND WINDOW FRAME TYPES
A601 | A506 SCALE: 1:50

DOOR AND WINDOW FRAME NOTES:
1. ALL EXTERIOR GLAZING: INSULATING LOW-E GLASS
2. ALL INTERIOR GLAZING: ANNEALED GLASS CLEAR
3. T – INDICATES TEMPERED GLASS

NOTE:
ALL DIMENSIONS AND/OR DIMENSIONS SHOWN IN CALLOUTS/NOTES ARE IN MILLIMETERS (mm) UNLESS OTHERWISE NOTED.

GRAPHIC SCALE:
0 500 1000 2000
SCALE: 1:50

U.S. ARMY CORPS OF ENGINEERS
LITTLE ROCK DISTRICT

Mark	Description	Date	Appr.
Mark	Description	Date	Appr.

DEPARTMENT OF THE ARMY
U.S. ARMY CORPS OF ENGINEERS
LITTLE ROCK DISTRICT
LITTLE ROCK, ARKANSAS

Atkins Benham
(918) 492-1500 www.atkinsbenham.com
A member of the Atkins group of companies
WS ATKINS

Designed by: JSR
Reviewed by: DM
Drawn by: JRT
Dwg. Code:
Submitted by:
Atkins Benham, Inc.
Initiation No: DACA03-03-R-0021
Contract No: DACA03-03-B-
Plot date: 02/04/03
Plot scale: 1:1
File Name: 151001A-506
Contract Date:

ADAL C-130J AIRCREW FUSELAGE TRAINER
LRAFB, LITTLE ROCK AR.
Project No. NKAK 043005

DOOR ELEVATIONS AND
DOOR AND WINDOW FRAME TYPES

Sheet Reference Number:
A-506
Sheet 36 of 91

Drawing: F:\240215100 1 LRAFB C130J FUSELAGE TRAINER\20_CAD\A\151001A-506 Saved: 03/27/2003 17:04
XRefs: 151001G-BS001.DWG 151001A-DT05.DWG By: tbg DimScale: 1.00 (TM=0)