Drawing: F:\2402151001 LRAFB C130J FUSELAGE TRAINER\20_CAD\C\151001C-101 Saved: 03/25/2003 16:17 By: BEAG2753 DimScale: 1 (TM=0)
XRefs: 151001G-BS001.DWG 151001C-IP01.DWG

Linework Legend

Existing	Proposed
Building Footprints	
Electrical, Lighting	
Fire Protection Water Line	
Natural Gas	
Potable Water LInes	
Storm Drains	
Sidewalks	
Sanitary Sewer	
Curb & Gutter	
Fence	
Force Protection Line	

Symbol Legend

Existing		Proposed
	Sign	
	Area Inlet	
	Water Meter	
	Fire Hydrant	
	Gate Valve	
	Telephone Riser	
	Telephone Pole	
	Power Pole	
	Light Pole	
	Bollard	
	Demolition Area	

NORTH

0 10 20 30

SCALE: 1:500

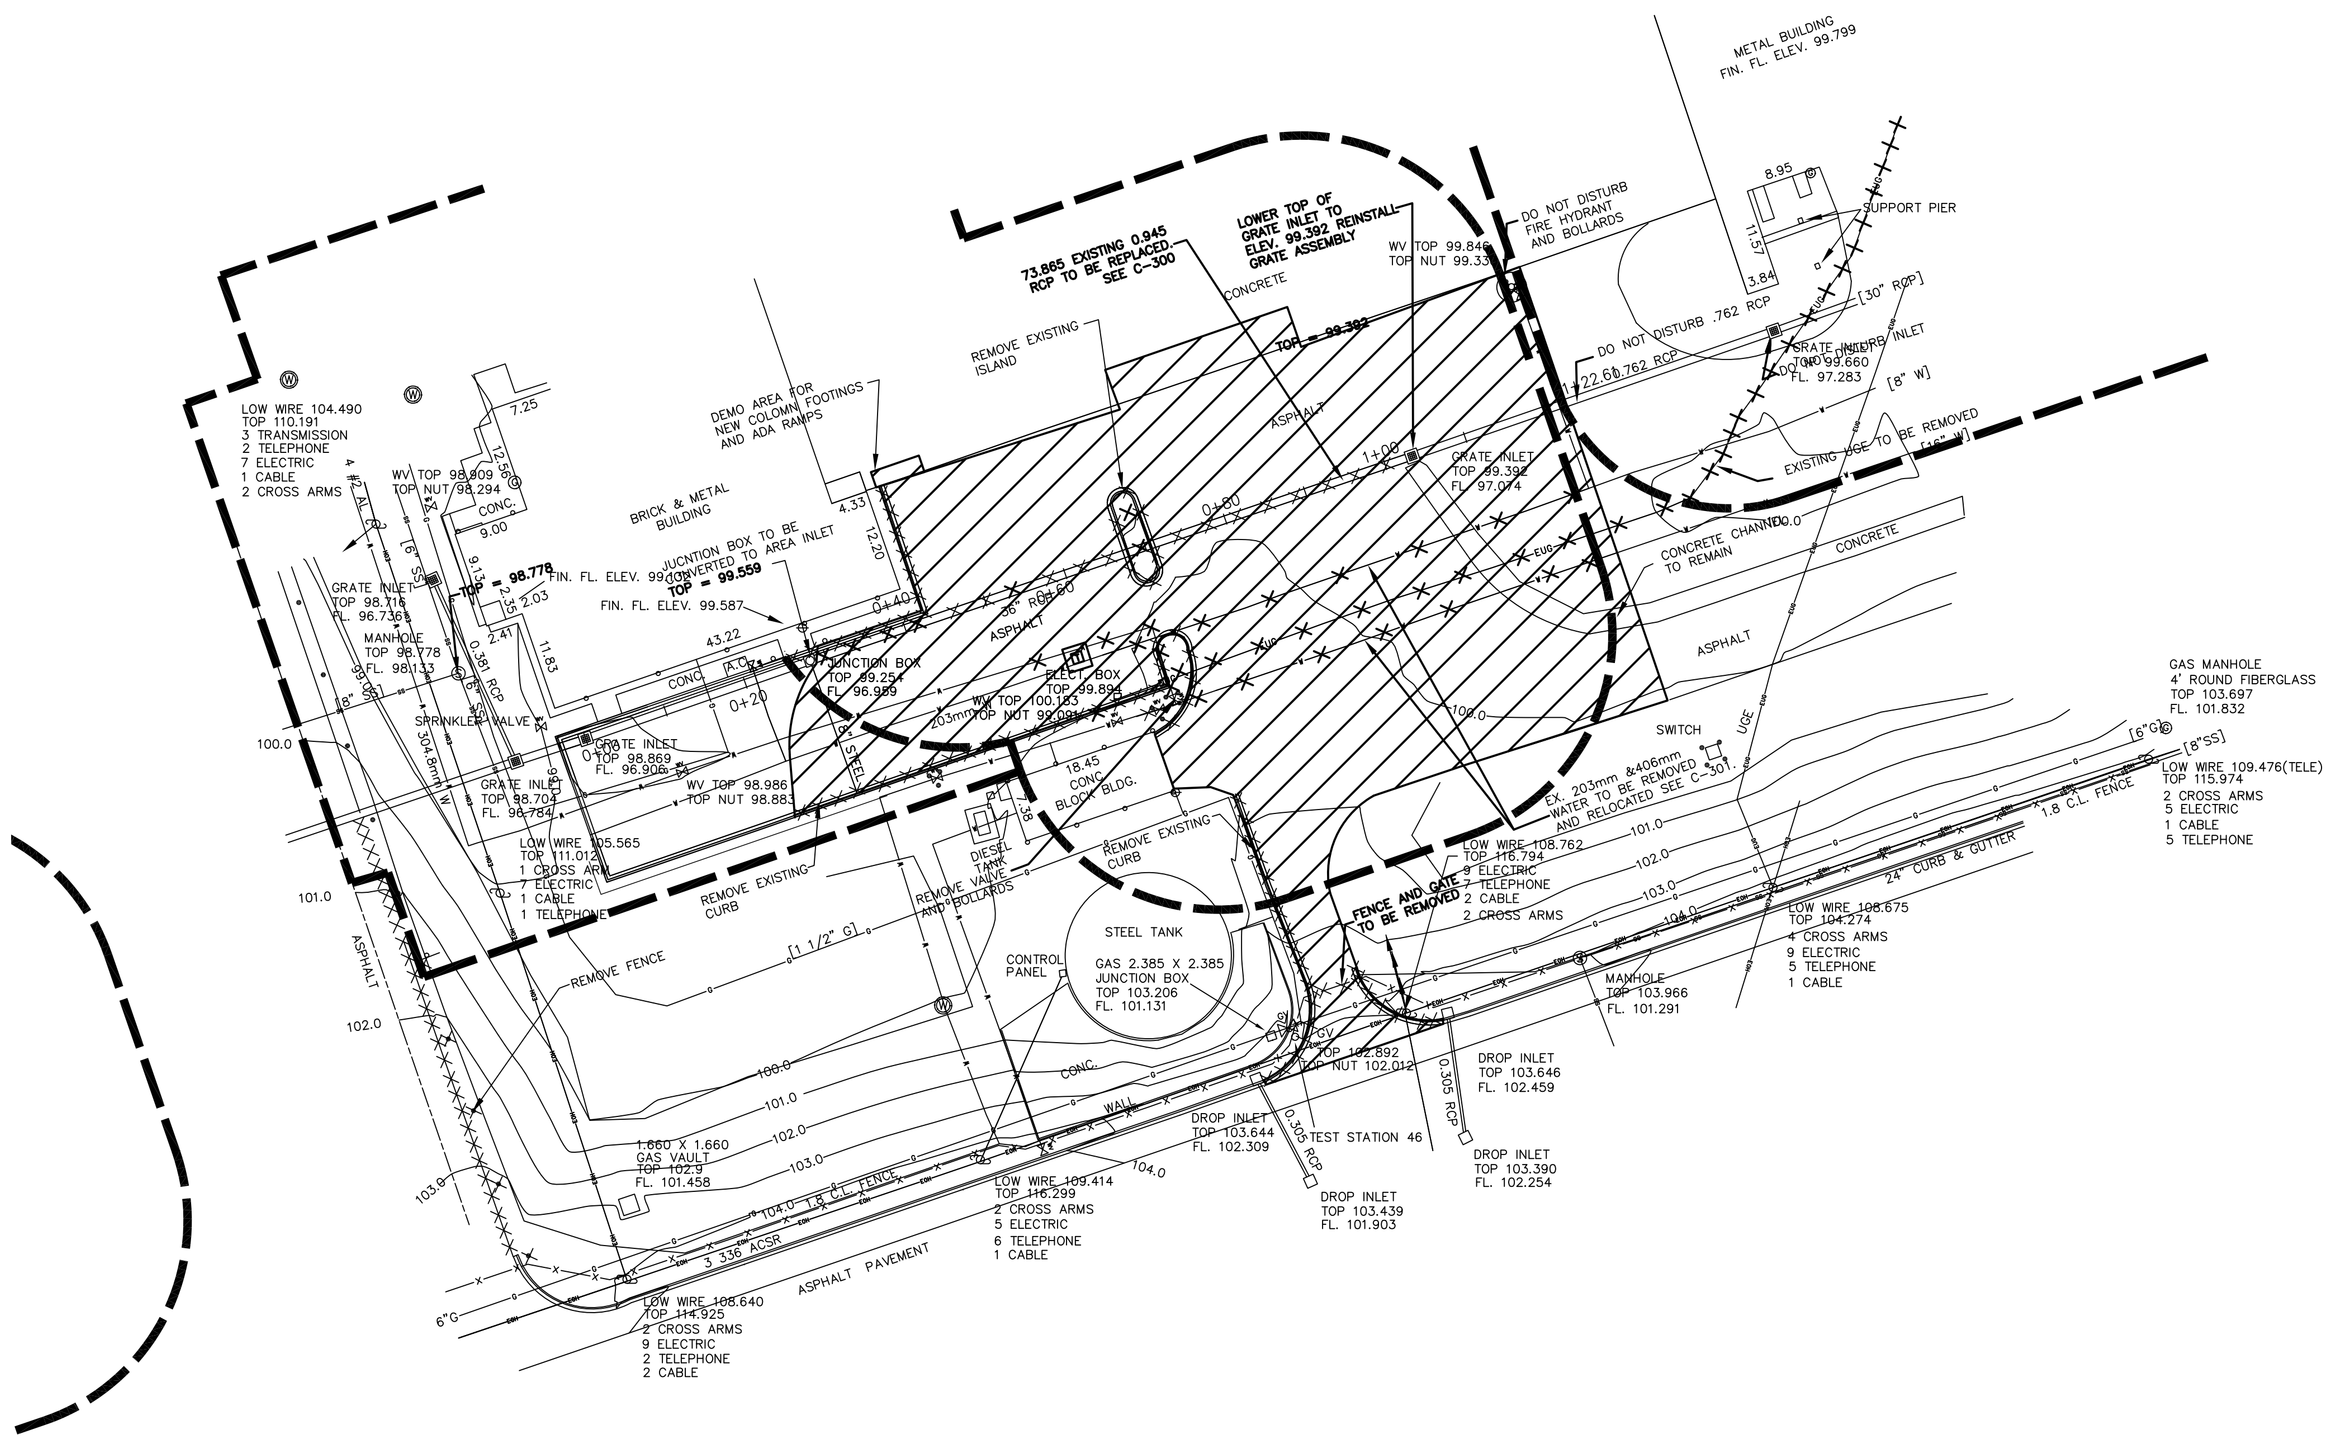

DEMOLITION NOTES:

1. SEE SHEET C-300 FOR STORM DRAIN REPLACEMENT.
2. SEE SHEET C-301 FOR UTILITY RELOCATIONS.
3. ALL EXIST. PAVEMENTS TO BE REMOVED SHALL BE SAWCUT AND EDGES TO REMAIN SHALL BE PROTECTED.

U.S. ARMY CORPS OF ENGINEERS
LITTLE ROCK DISTRICT

Mark	Description	Date	Appr.	Mark	Description	Date	Appr.

Designed by: | Drawn by: | Contract Date:
Reviewed by: | Dwg. Code: | File Name: 1530U3-.000
Plot date: 02/26/03
Plot scale: 1:1
Submitted by: | Contract No.: DACA03-03-B-
Atkins Benham, Inc. | Initiation No.: DACA03-03-R-0021

DEPARTMENT OF THE ARMY
U.S. ARMY CORPS OF ENGINEERS
LITTLE ROCK DISTRICT
LITTLE ROCK, ARKANSAS

Atkins Benham
(918) 492-1500 www.atkinsbenham.com
a member of the WS Atkins group of companies
WS ATKINS

ADAL C-130J AIRCREW FUSELAGE TRAINER
LRAFB, LITTLE ROCK AR.
Project No. NKAK 043005

SITE DEMOLITION PLAN

Sheet Reference Number:
C-101
Sheet 6 of 91