Drawing: F:\2402151001 LRAFB C130J FUSELAGE TRAINER\20_CAD\C\151001C-301 Saved: 03/25/2003 16:31
XRefs: 151001G-BS001.DWG 151001A-FP01.DWG 151001C-IP01.DWG By: BEAG2753 DimScale: 1 (TM=0)

Linework Legend

Existing	Proposed
Building Footprints	
Electrical, Lighting	
Fire Protection Water Line	
Natural Gas	
Potable Water LInes	
Storm Drains	
Roof Drain	
Sidewalks	
Sanitary Sewer	
Curb & Gutter	
Force Protection Line	
Parking Strip	
Concrete Drive	

Symbol Legend

Existing		Proposed	Existing		Proposed
	Sign				
	Area Inlet			Tee	
	Water Meter			Bend	
	Fire Hydrant			Sewer Manhole	
	Gate Valve				
	Telephone Riser				
	Telephone Pole				
	Power Pole				
	Light Pole				
	Bollard				
	Removable Bollard				

NORTH

0 10 20 30
SCALE: 1:500

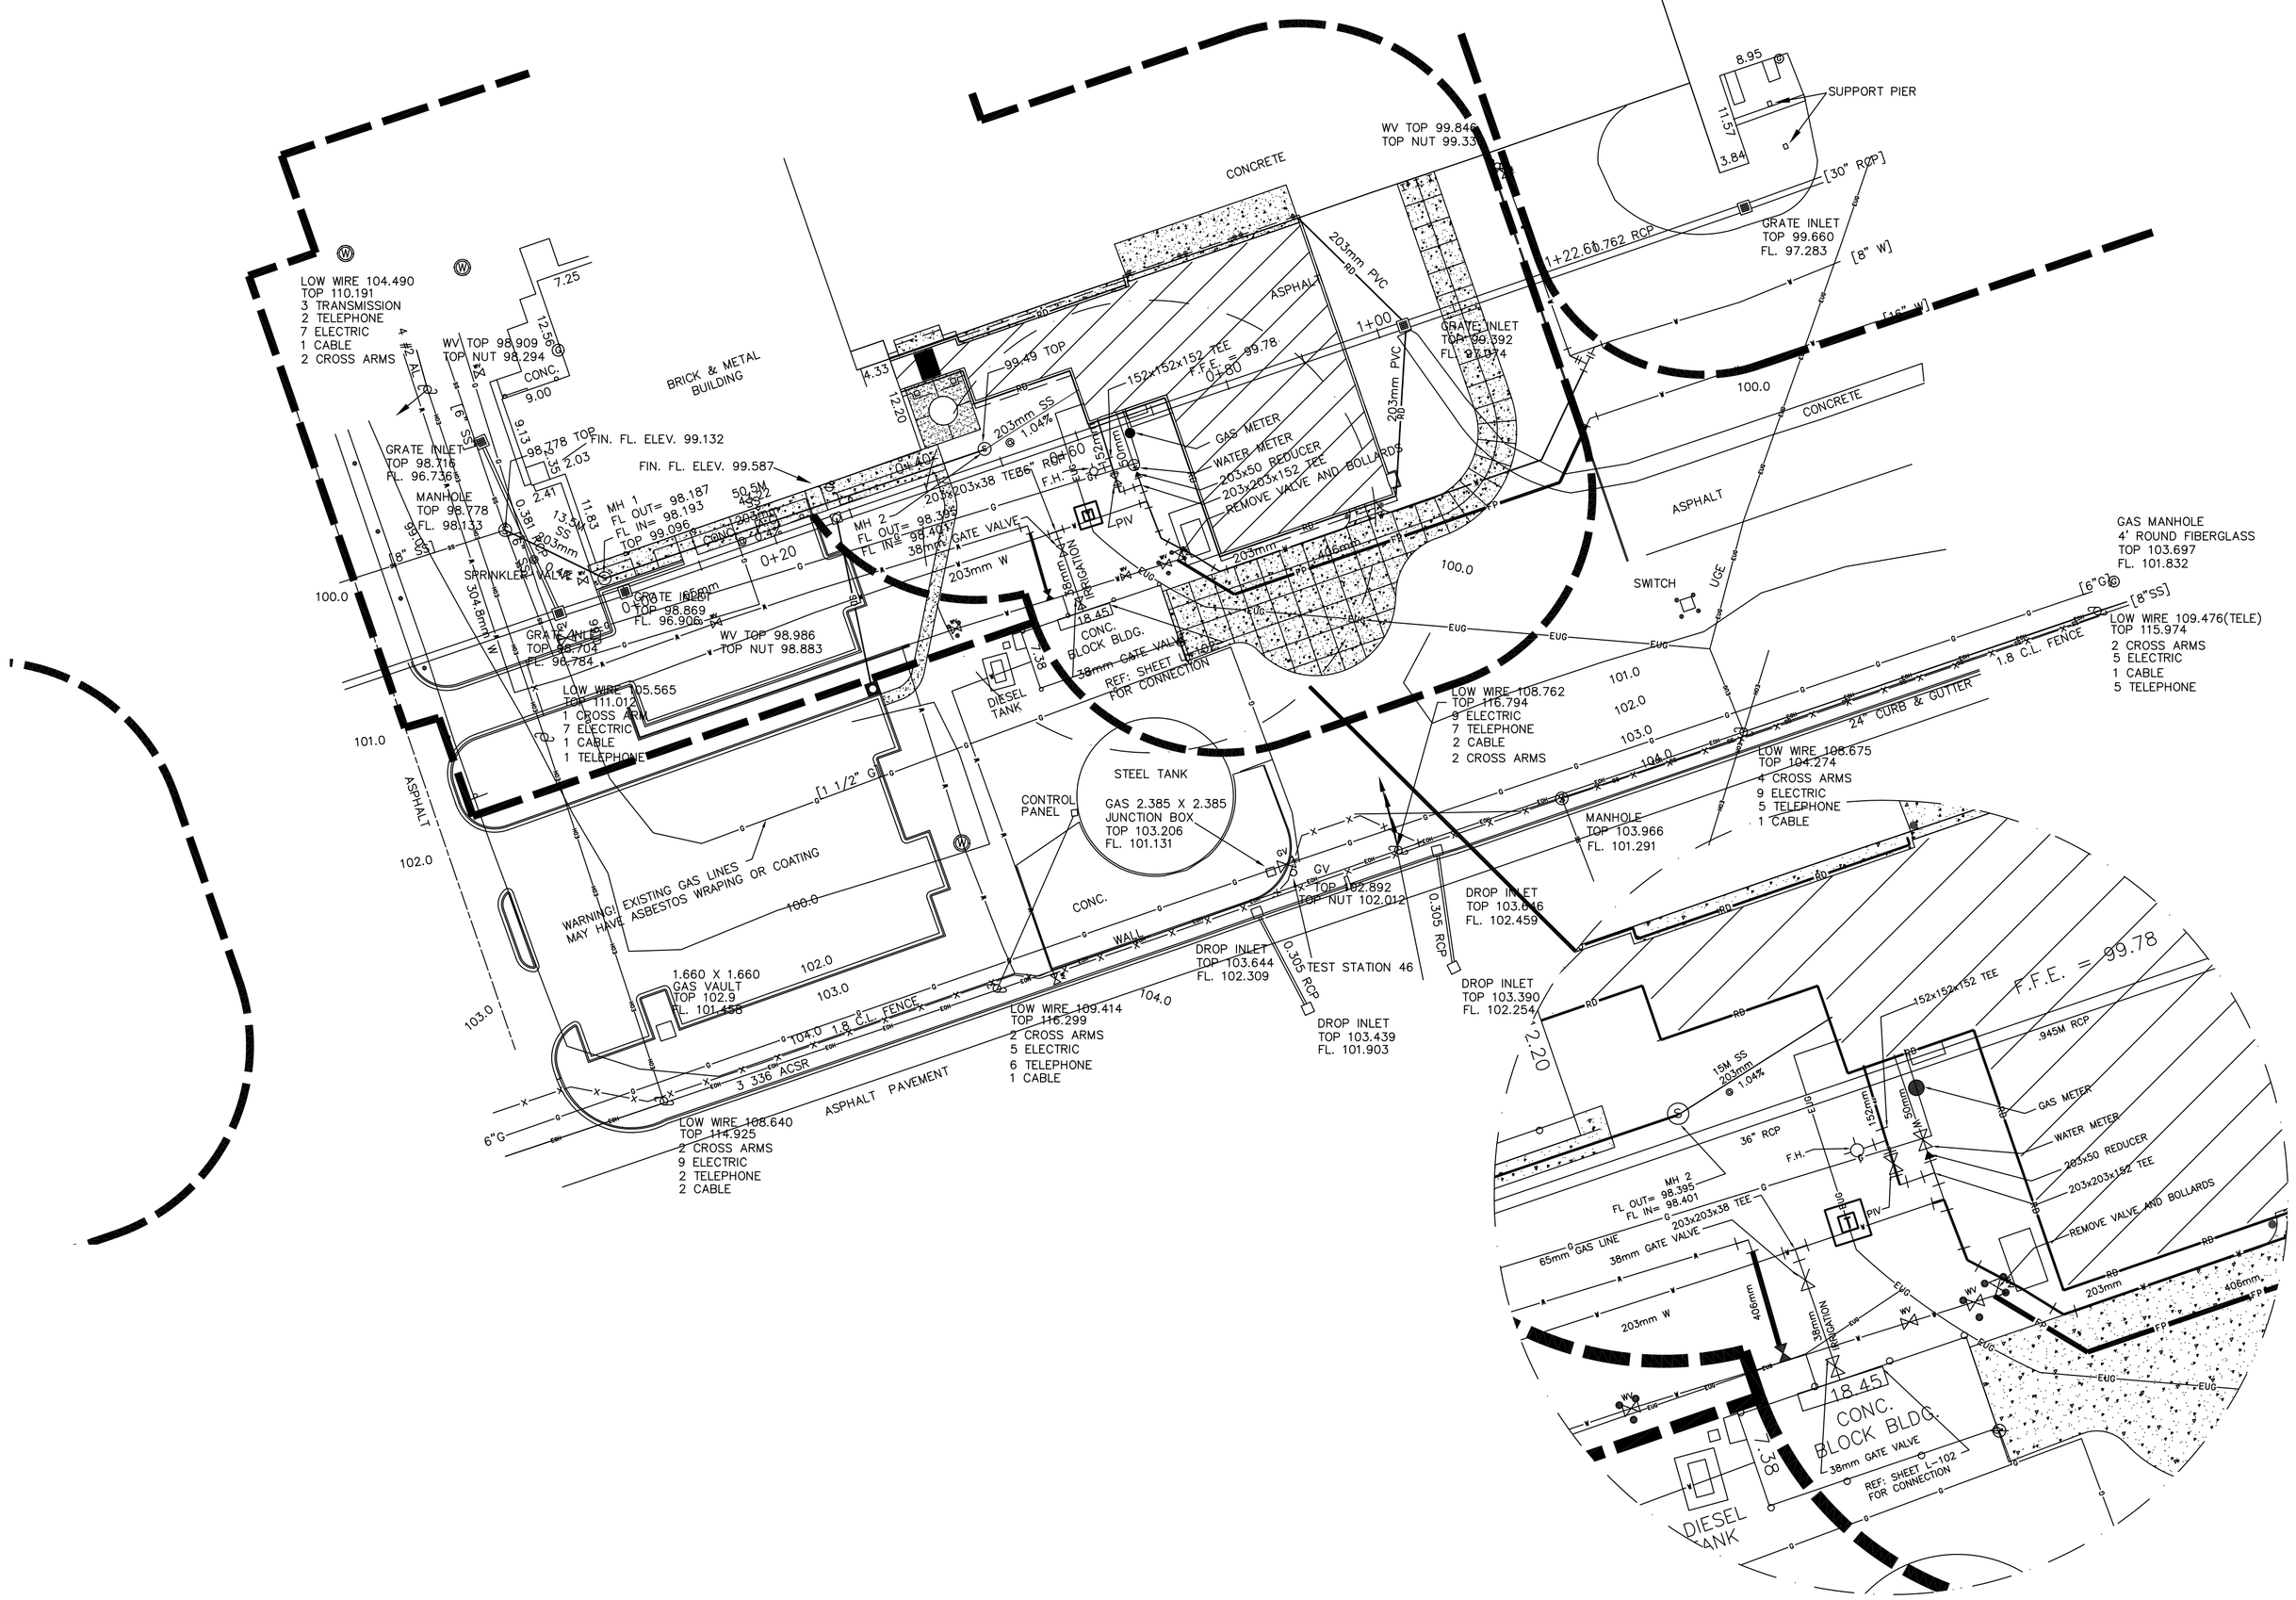

UTILITY PLAN GENERAL NOTES:

1. REFER TO SHEET C-202 FOR EROSION CONTROL.

2. REFER TO SHEET C-201 FOR GRADING.

3. REFER TO SHEET E-401 FOR REQUIRED ELECTRICAL SERVICE WORK.

4. ALL UTILITY INSTALLATION SHALL CONFORM TO THE REQUIREMENTS OF THE APPROPRIATE UTILITY COMPANY.

5. THE CONTRACTOR SHALL FOLLOW ALL APPLICABLE FEDERAL, STATE, AND LOCAL REGULATIONS, INCLUDING OSHA TRENCH SAFETY REGULATIONS.

6. ALL WATER, SEWER, AND GAS LINE TAPS MUST BE INSTALLED WITH UTILITIES IN SERCIVE (HOT TAPS).

U.S. ARMY CORPS OF ENGINEERS
LITTLE ROCK DISTRICT

Mark	Description	Date	Appr.	Mark	Description	Date	Appr.

Designed by:
Drawn by:
Contract Date:
Reviewed by:
Dwg. Code:
File Name: 130033-.-000
Plot date: 02/04/03
Plot scale: 1:1
Submitted by:
Contract No.: DACA03-03-B-
Atkins Benham, Inc.
Initiation No.: DACA03-03-A-0021

DEPARTMENT OF THE ARMY
U.S. ARMY CORPS OF ENGINEERS
LITTLE ROCK DISTRICT
LITTLE ROCK, ARKANSAS

Atkins Benham
(918) 425-1500 www.atkinsbenham.com
A member of the Atkins group of companies
WS Atkins

ADAL C-130J AIRCREW FUSELAGE TRAINER
LRAFB, LITTLE ROCK AR.
Project No. NKAK 043005

UTILITY PLAN

Sheet Reference Number:
C-301
Sheet 11 of 91