MATERIAL LEGEND

- BLOCKING
- METAL
- EARTH
- CONCRETE
- CONCRETE MASONRY UNIT
- BRICK
- FINISH WOOD
- PLYWOOD
- GYPSUM WALL BOARD OR PLASTER
- RIGID INSULATION
- BATT INSULATION
- CONTINUOUS WOOD

ABBREVIATIONS

AFF	above finished floor	ID	inside diameter
ALT	alternate	INSUL	insulation
ALUM	aluminum	JT	joint
ATC	acoustic tile ceiling	LAV	lavatory
B/	bottom of	LP	low point
BD	board	MAX	maximum
BLDG	building	MECH	mechanic (al)
BLKG	blocking	MFR	manufacture (er)
BM	beam	MTL	metal
BRG	bearing	MIN	minimum
CB	chalkboard	MISC	miscellaneous
CIP	cast–in–place	MO	masonry opening
CJ	control joint	NIC	not in contract
CL	centerline	NO OR #	number
CLG	ceiling	NSF	net square footage
CLO	closet	NTS	not to scale
CMU	concrete masonry unit	OBS	obscure
COL	column	OC	on center (S)
CONC	concrete	OD	outside diameter
CONT	continue (ous)	OPG	opening
CT	ceramic tile	OPP	opposite
DET	detail	PH	physically handicapped
DEFS	direct applied exterior finish system	PLAM	plastic laminate
DIAM	diameter	PL	plate
DIM	dimension	PR	pair
DN	down	PT	pressure treated
DWG	drawing	QT	quarry tile
DS	down spout	R	riser
EA	each	RAD	radius
EIFS	exterior insulation finish system	REQ'D	required
EJ/EXP. JT.	expansion joint	RD	roof drain
EL	elevation	REINF	reinforce (ing)
ELEV	elevator	REV	revision (s) revised
EQ	equal	RO	rough opening
EQUIP	equipment	SC	solid core
EW	each way	SD	smoke detector
EWC	electric water cooler	SHT	sheet
EXIST	existing	SIM	similar
EXP	expansion (exposed)	SPEC	specification (s)
EXT	exterior	SQ	square
FD	floor drain	SS	stainless steel
FDN	foundation	STL	steel
FEC	fire extinguisher cabinet	SUSP	suspended
FIN	finish (ed)	T/	top of
FL	floor	T	tread
FT	foot/feet	TEMP	tempered
GA	gage, gauge	THK	thick
GALV	galvanized	TYP	typical
GL	glass, glazing	VCT	vinyl composition tile
GB	gypsum board	VERT	vertical
GYP	gypsum	VWC	vinyl wall covering
HC	hollow core	WD	wood
HM	hollow metal	W/	with
HORIZ	horizontal	W/O	without
HP	high point	UNO	unless noted otherwise
HT	height		

SYMBOLS

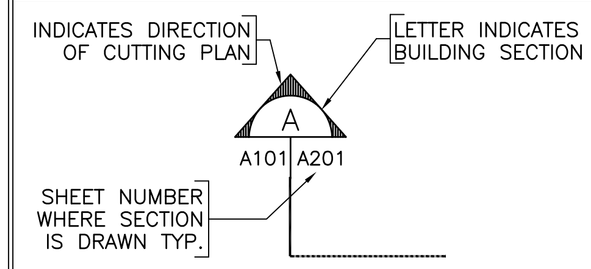

BUILDING SECTION

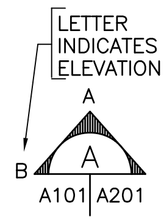

INTERIOR ELEVATION

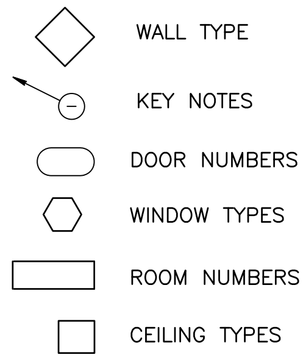

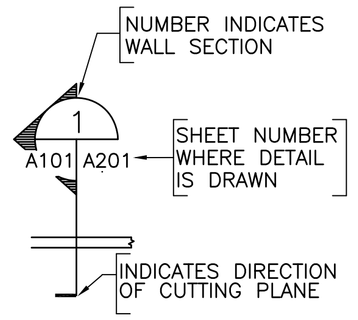

WALL SECTION

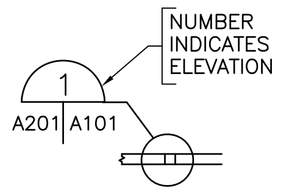

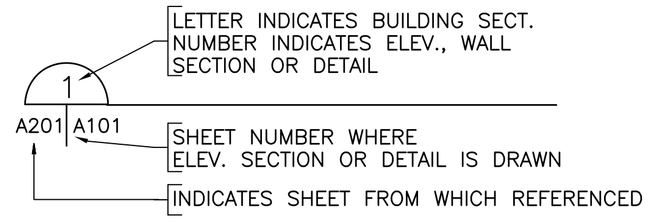

DETAILS

WALL TYPES

WALL SECTIONS AND PARTITION TYPES:

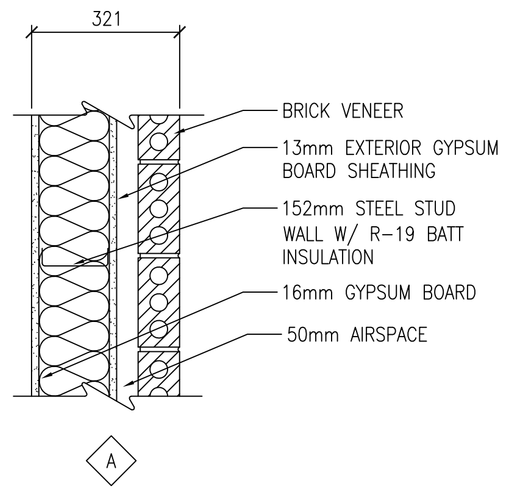

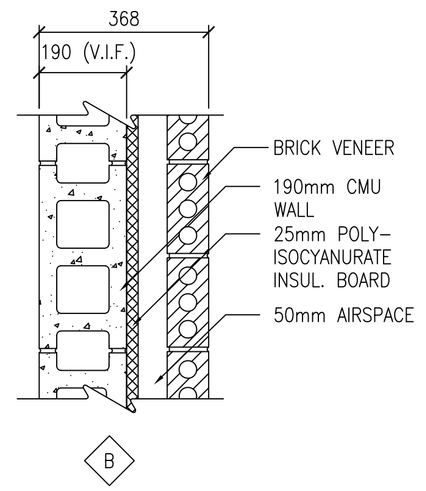

BELOW 3045 A.F.F.

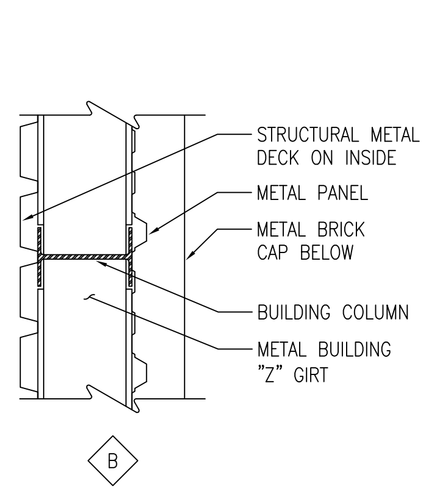

ABOVE 3045 A.F.F.

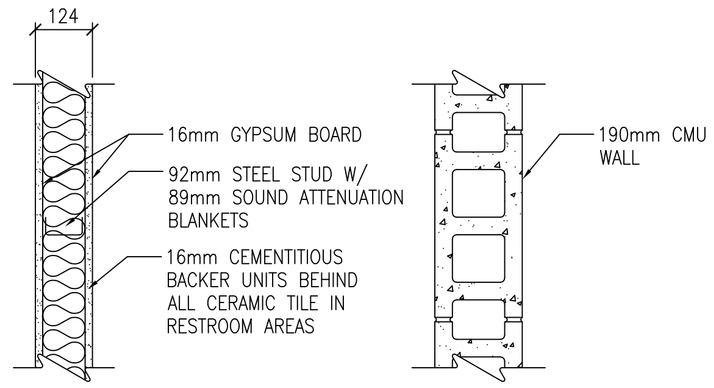

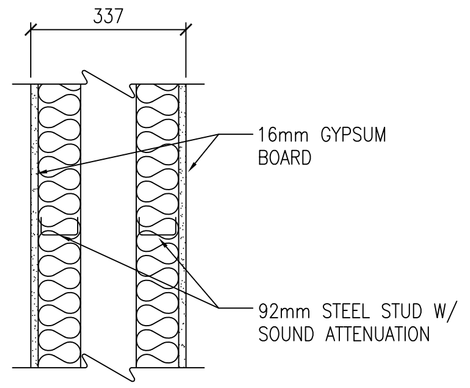

GRAPHIC SCALE:

0 100 200 400

SCALE: 1:10

U.S. ARMY CORPS OF ENGINEERS
LITTLE ROCK DISTRICT

Mark	Description	Date	Appr.

Designed by: GR
Drawn by: ACT
Contract Date:
Reviewed by: RM
Drwg. Code:
File Name: 1510010–003
Plot date: 02/04/03
Plot scale: 1:1
Submitted by: Atkins Benham, Inc.
Contract No.: DACA03–03–R–0021
Installation No.: DACA03–03–R–0021

DEPARTMENT OF THE ARMY
U.S. ARMY CORPS OF ENGINEERS
LITTLE ROCK DISTRICT
LITTLE ROCK, ARKANSAS

Atkins Benham
(918) 492–1600 www.atkinsbenham.com
A member of the WS Atkins group of companies

ADAL C–130J AIRCREW FUSELAGE TRAINER
LRAFB, LITTLE ROCK AR.
Project No. NVAK 043005

ABBREVIATIONS / STANDARD SYMBOLS

Sheet Reference Number:
G–003
Sheet 3 of 91

Drawing: F:\2402151001 LRAFB C130J FUSELAGE TRAINER\20_CAD\G\1510010–003 Saved: 03/27/2003 20:21
XRefs: 1510010–BS001.DWG 1510001A–DT01.DWG By: tbg DimScale: 1.00 (TM=0)