Drawing: F:\2402\151001_LRAFB_C130J_FUSELAGE_TRAINER\20_CAD\\151001I-101 Saved: 03/27/2003 18:19 By: tbg DimScale: 1.00 (TM=0)
XRefs: 151001G-BS001.DWG 151001A-FP01.DWG 151001I-DT01.DWG 151001S-CP01.DWG

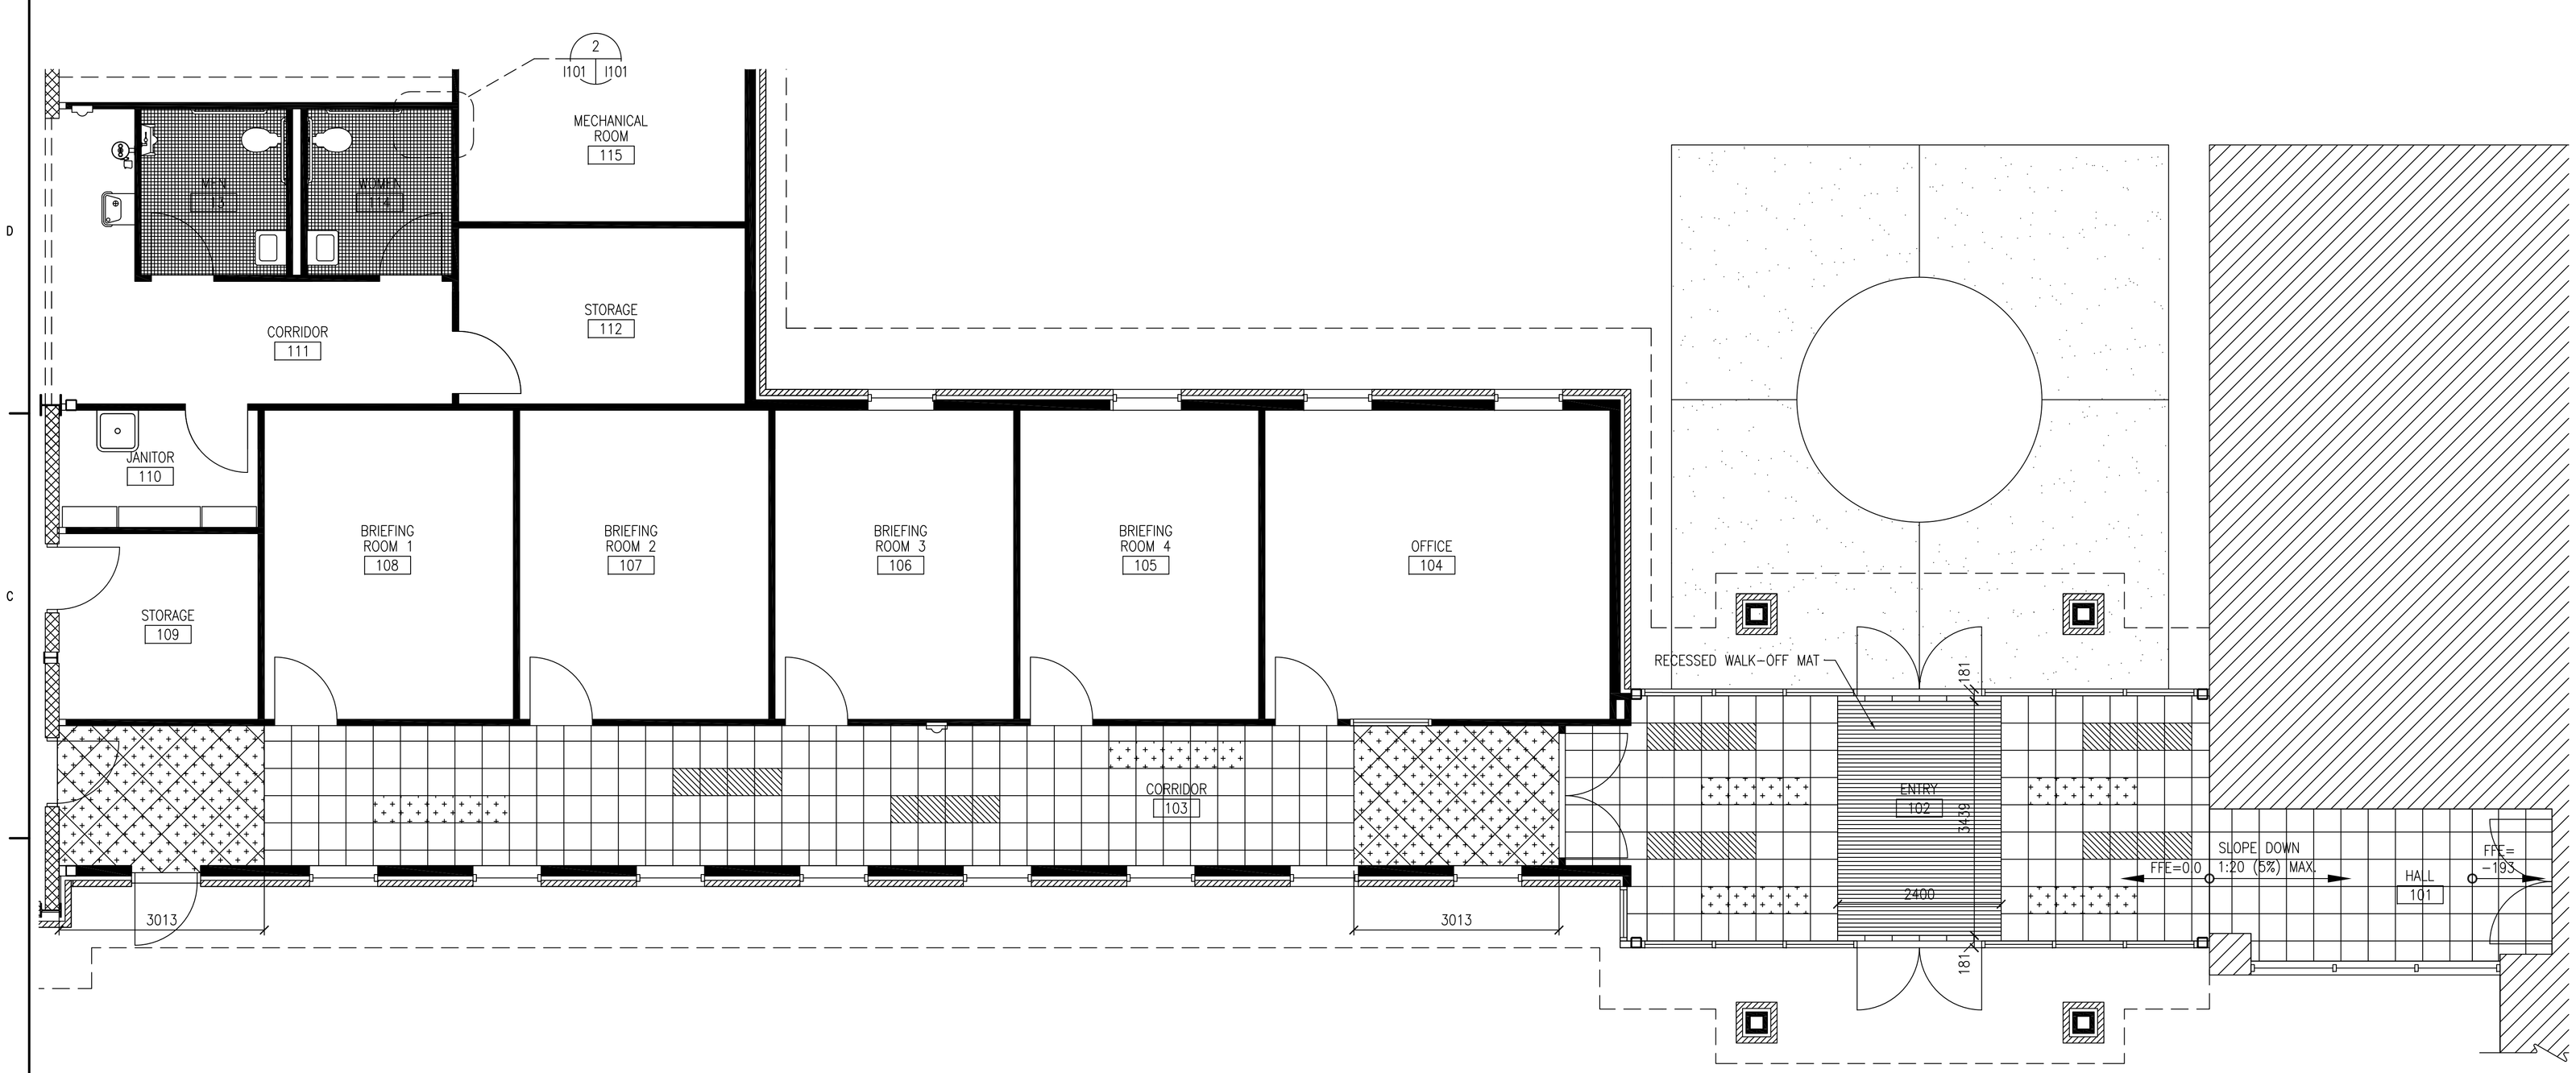

1 / I101 | I101 FLOORING PATTERN PLAN
SCALE: 1:50

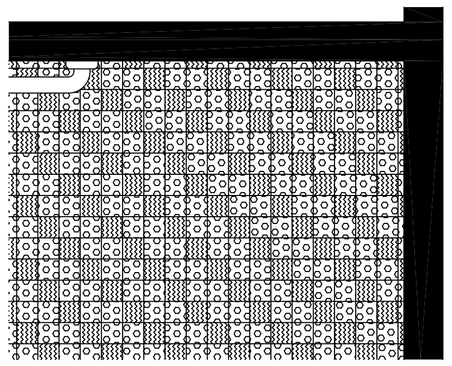

2 / I101 | I101 TYPICAL RESTROOM FLOOR TILE PATTERN DETAIL
SCALE: 1:10

TILE LEGEND:

- AMERICAN OLEAN TK14 TRANSVAAL, UNPOLISHED (400x400)
- AMERICAN OLEAN TK14 TRANSVAAL, POLISHED (400x400)
- AMERICAN OLEAN W73 PEPPER GRANITE (400x400)
- AMERICAN OLEAN D59 TAUPE MIST (50x50)
- AMERICAN OLEAN D09 SATIN IMPERIAL PURPLE (50x50) FOR MEN'S RESTROOM
- AMERICAN OLEAN D30 SATIN OLIVE (50x50) FOR WOMEN'S RESTROOM

NOTE:
ALL DIMENSIONS AND/OR DIMENSIONS SHOWN IN CALLOUTS/NOTES ARE IN MILLIMETERS (mm) UNLESS OTHERWISE NOTED.

GRAPHIC SCALE:

0 100 200 400
SCALE: 1: 10

0 500 1000 2000
SCALE: 1:50

U.S. ARMY CORPS OF ENGINEERS
LITTLE ROCK DISTRICT

Mark	Description	Date	Appr.	Mark	Description	Date	Appr.

Designed by: SJS
Drawn by: JWT
Reviewed by: TW
Dwg. Code:
Submitted by: Atkins Benham, Inc.
Initiation No.: DACA03-03-R-0031
Contract No.: DACA03-03-R-0031
Plot scale: 1:1
Plot date: 02/04/03
File Name: 151001I-101
Contract Date:

DEPARTMENT OF THE ARMY
U.S. ARMY CORPS OF ENGINEERS
LITTLE ROCK DISTRICT
LITTLE ROCK, ARKANSAS

Atkins Benham
(918) 492-1600 www.atkinsbenham.com
a member of the Atkins group of companies
WS Atkins

ADAL C-130J AIRCREW FUSELAGE TRAINER
LRAFB, LITTLE ROCK AR.
Project No. NKWK 043005

FLOORING PLAN

Sheet Reference Number:
I-101
Sheet 38 of 91