



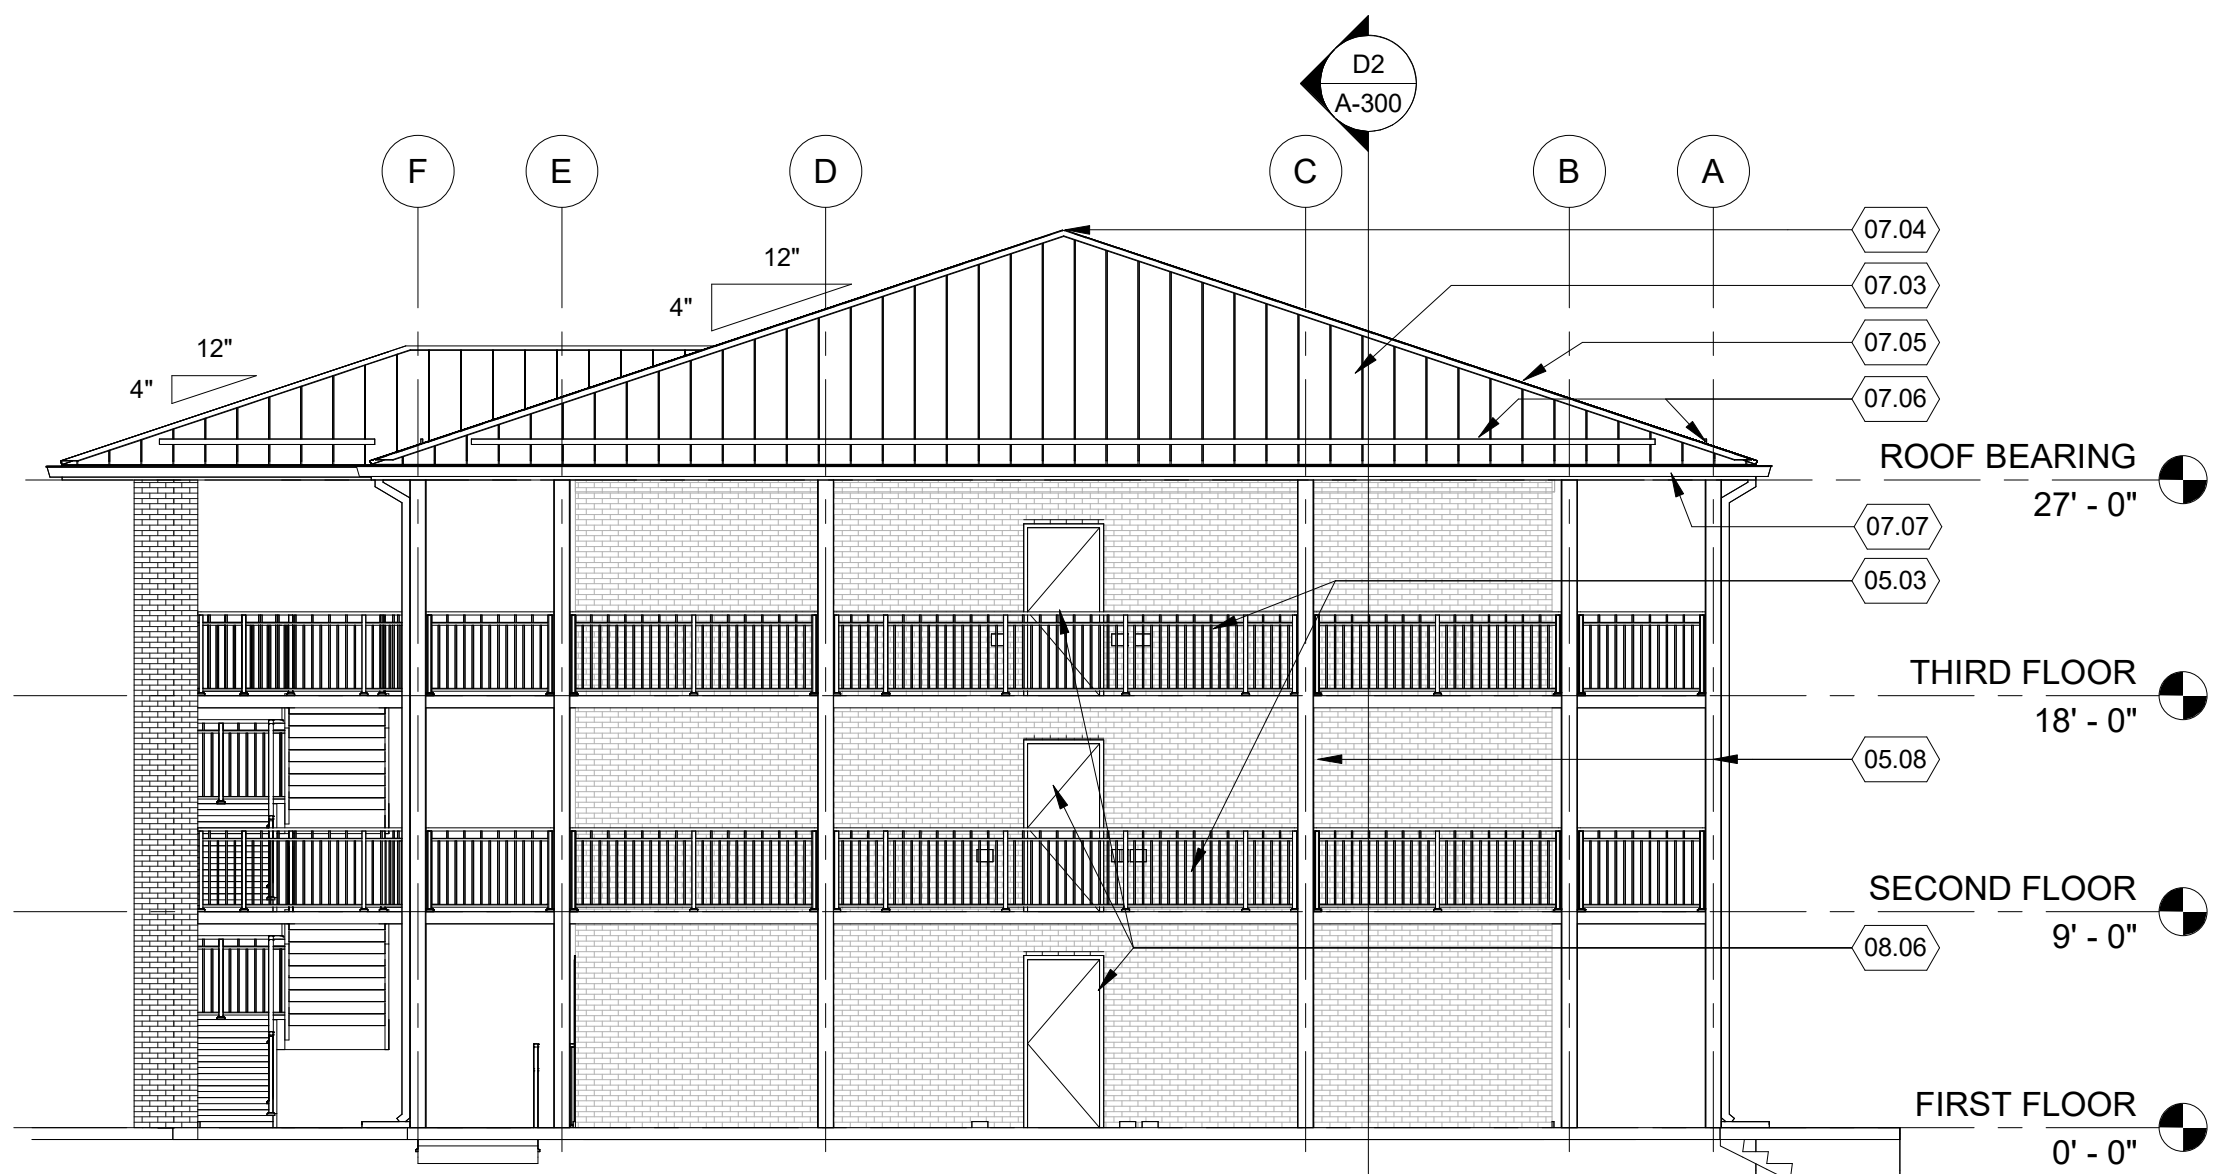

L2 EXTERIOR BUILDING ELEVATION - WEST
SCALE: 1/8" = 1'-0"

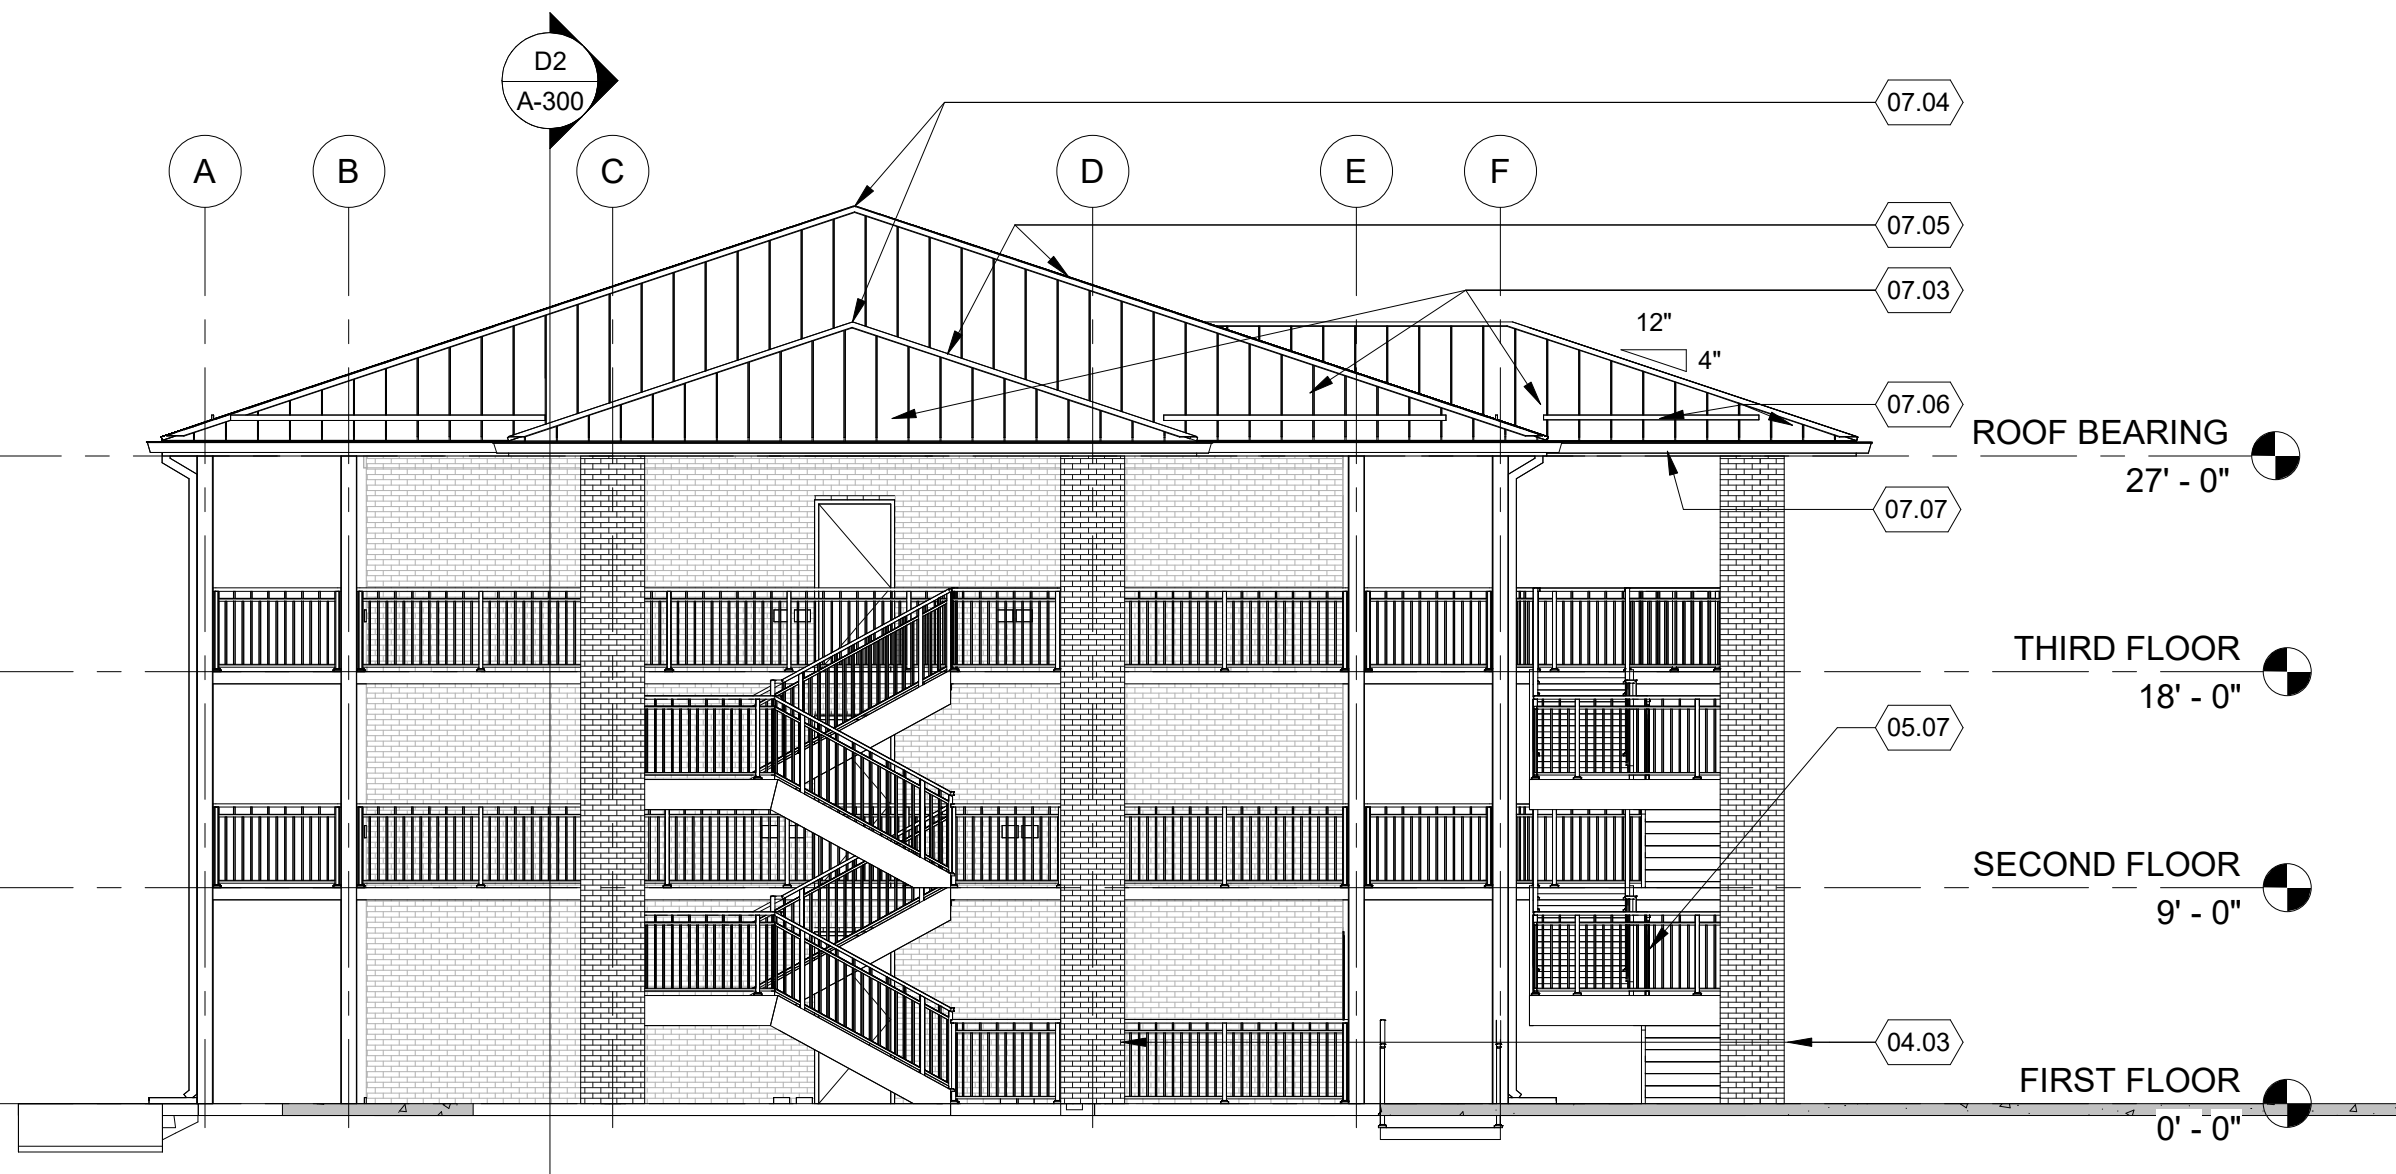

L10 EXTERIOR BUILDING ELEVATION - EAST
SCALE: 1/8" = 1'-0"


GENERAL SHEET NOTES

1. SEE SHEET A-001 FOR ABBREVIATION, SYMBOL, AND NOTES


KEYED NOTES

- 04.01 NEW EXTERIOR INFILL WALL (TO MATCH EXISTING) AND FOUNDATION
- 04.03 NEW EXTERIOR MASONRY WALL CONSTRUCTION AT STAIR TOWER
- 05.03 NEW GUARD RAILS BETWEEN NEW STEEL COLUMNS, TYP.
- 05.07 NEW STEEL GUARD RAIL
- 05.08 NEW STEEL COLUMN WALKWAY SUPPORT
- 07.03 NEW PREFINISHED STANDING SEAM METAL ROOFING SYSTEM
- 07.04 NEW PREFINISHED VENTILATED RIDGE CAP
- 07.05 NEW PREFINISHED HIP CAP
- 07.06 PREFINISHED SNOW RETENTION SYSTEM, MATCH ROOF PANEL COLOR
- 07.07 PREFINISHED METAL GUTTERS
- 08.01 NEW METAL WINDOWS WITH FIXED LAMINATED SAFETY GLASS
- 08.02 NEW METAL DOOR, SIDELIGHT AND FRAME WITH FIXED LAMINATED SAFETY GLASS
- 08.06 NEW METAL EXTERIOR DOOR AND FRAME

SCALE

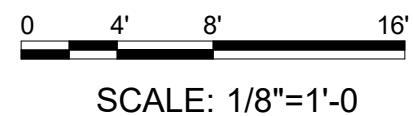

F2 EXTERIOR BUILDING ELEVATION - NORTH
SCALE: 1/8" = 1'-0"

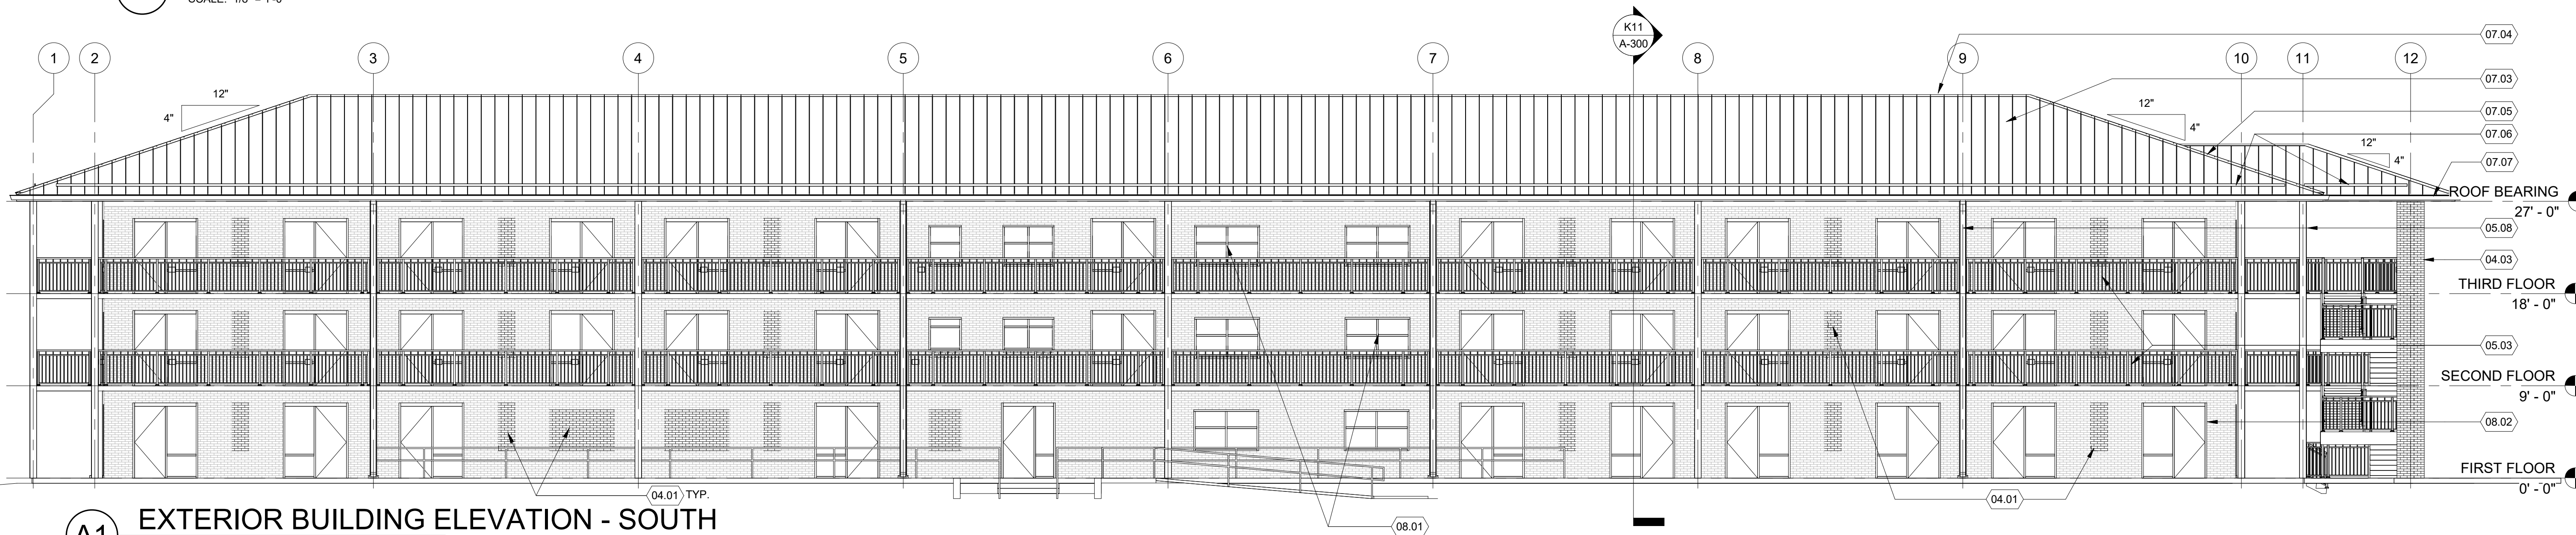

A1 EXTERIOR BUILDING ELEVATION - SOUTH
SCALE: 1/8" = 1'-0"

APP'D	DESCRIPTION	DATE	REV	#	APPROVED	CHIEF ENGINEER	APPROVED	CIVIL ENGINEER
NKAK 22-1076 B718 DORM LITTLE ROCK AFB					DETAILS (1)			
EXTERIOR BUILDING ELEVATIONS					AIR MOBILITY COMMAND 19TH CIVIL ENGINEER SQUADRON LITTLE ROCK, ARKANSAS			
DATE: JULY 2026 DESIGNED BY: GAA DRAWN BY: TAH BUILDING NO.: PROJECT NO.: SHEET REF.: A-200 SHEET NO.: 1 OF XX					STATUS: 65% PRELIMINARY DESIGN			