



GENERAL SHEET NOTES

1. SEE SHEET A-001 FOR ABBREVIATION, SYMBOL, AND NOTES

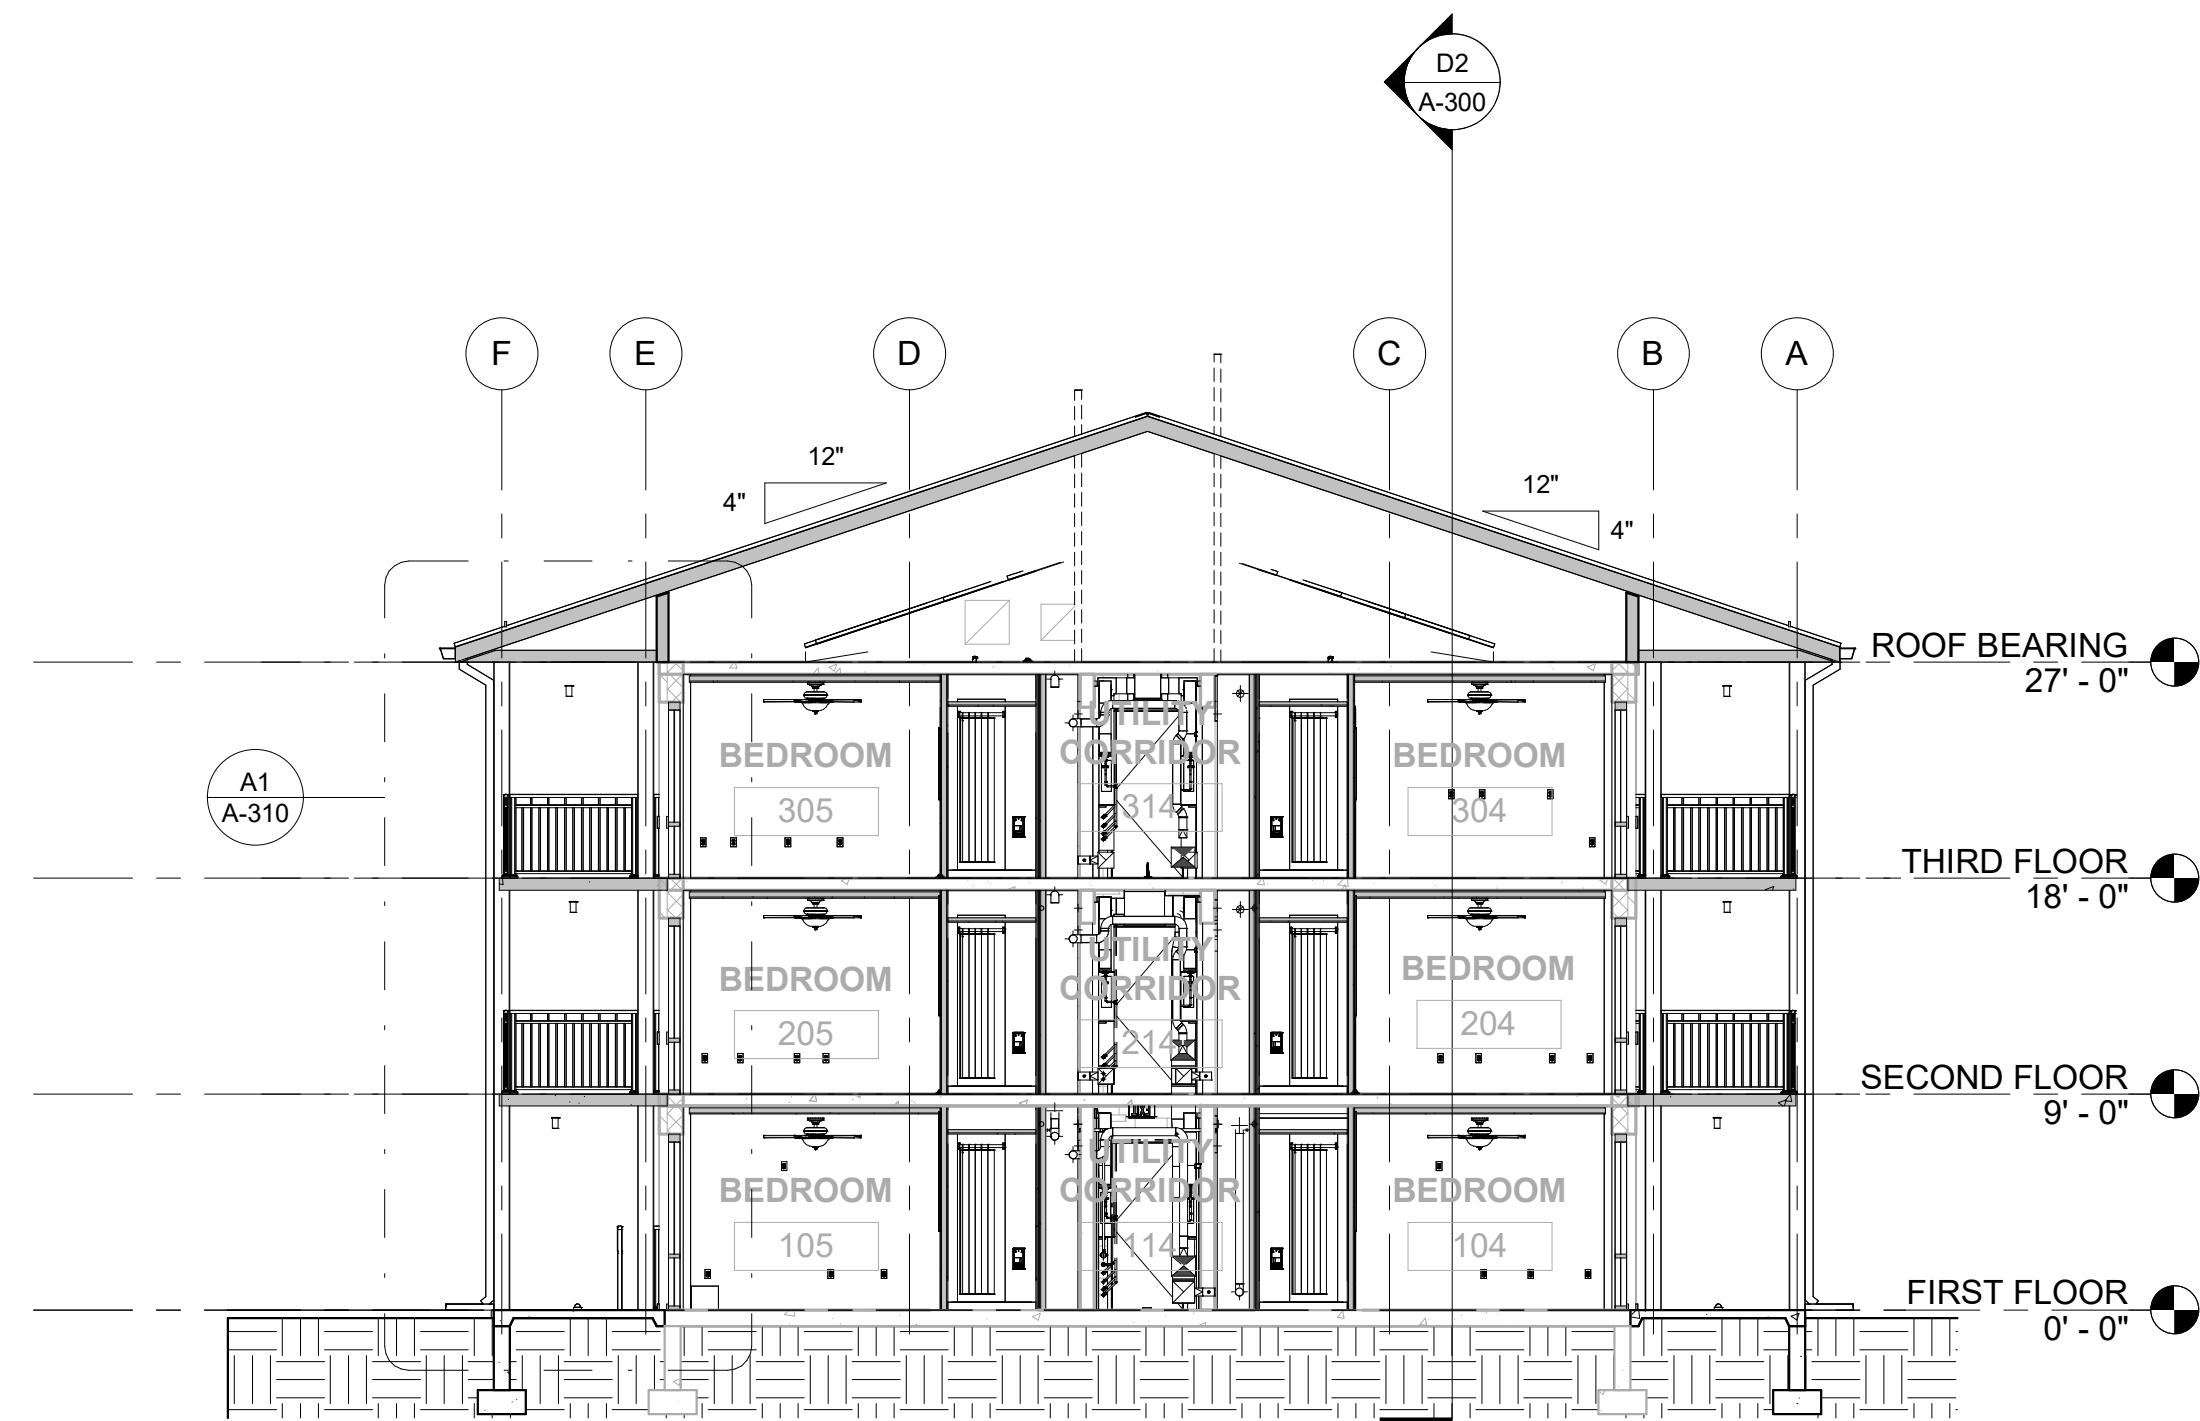


K11 BUILDING SECTION
SCALE: 1/8" = 1'-0"

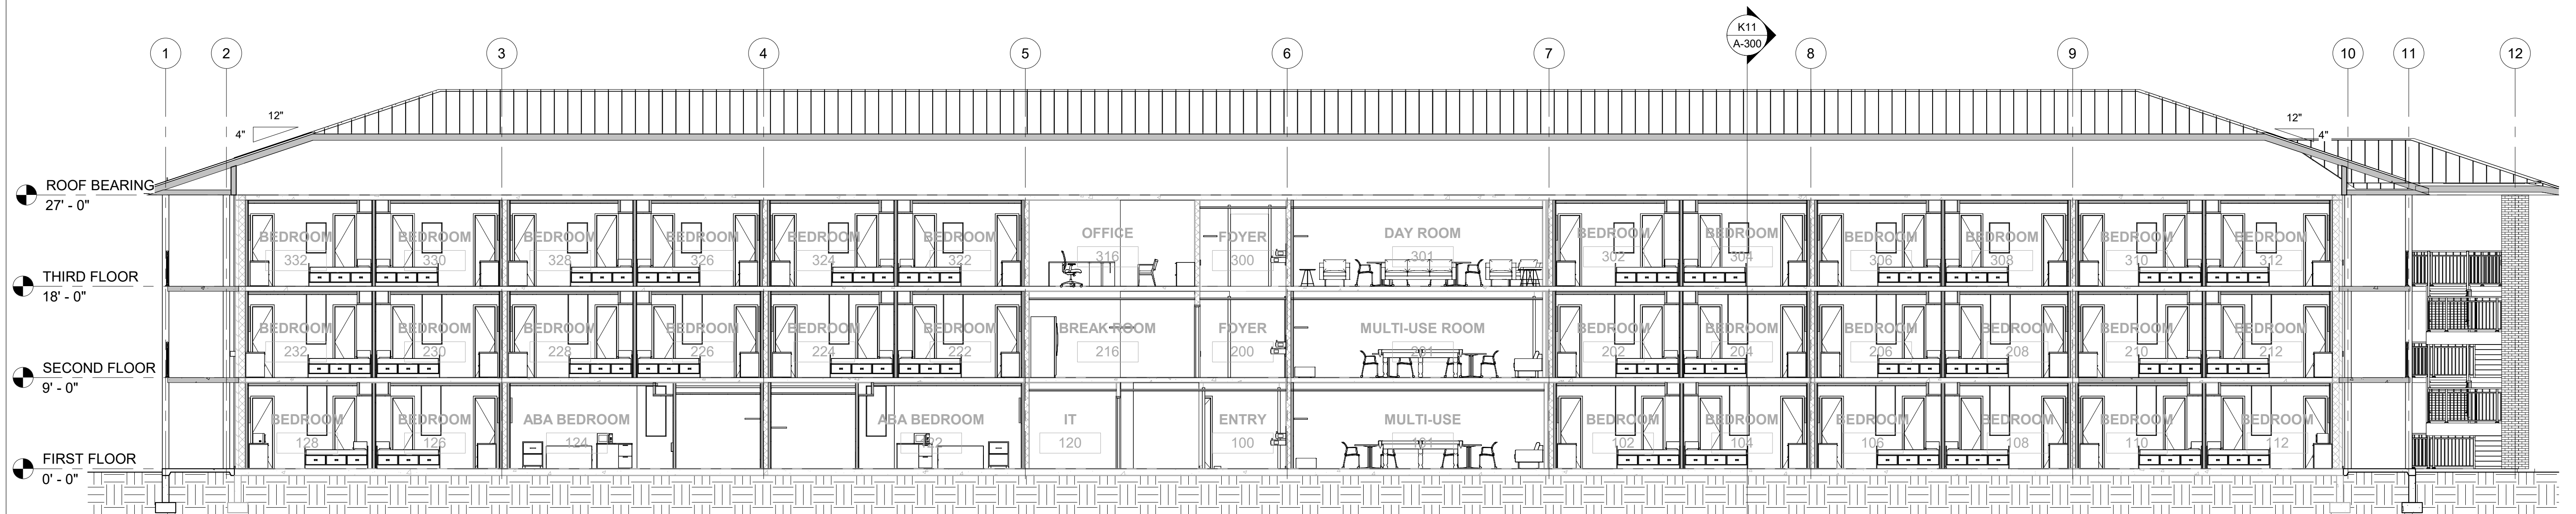


D2 BUILDING SECTION
SCALE: 1/8" = 1'-0"

SCALE

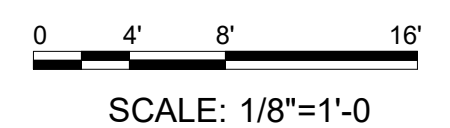

AIR MOBILITY COMMAND

LITTLE ROCK, ARKANSAS

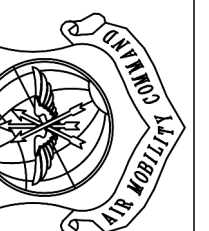

TE:	
JULY 2026	
SIGNED	
:	
AA	
AWN	
:	
AH	
BUILDING	
..	

OBJECT	
∴	

EET

A-300

EET

∴

1 OF XX

STATUS:65% PRELIMINARY DESIGN