




1 ENLARGED STAIR PLAN - FIRST FLOOR
SCALE: 1/4" = 1'-0"

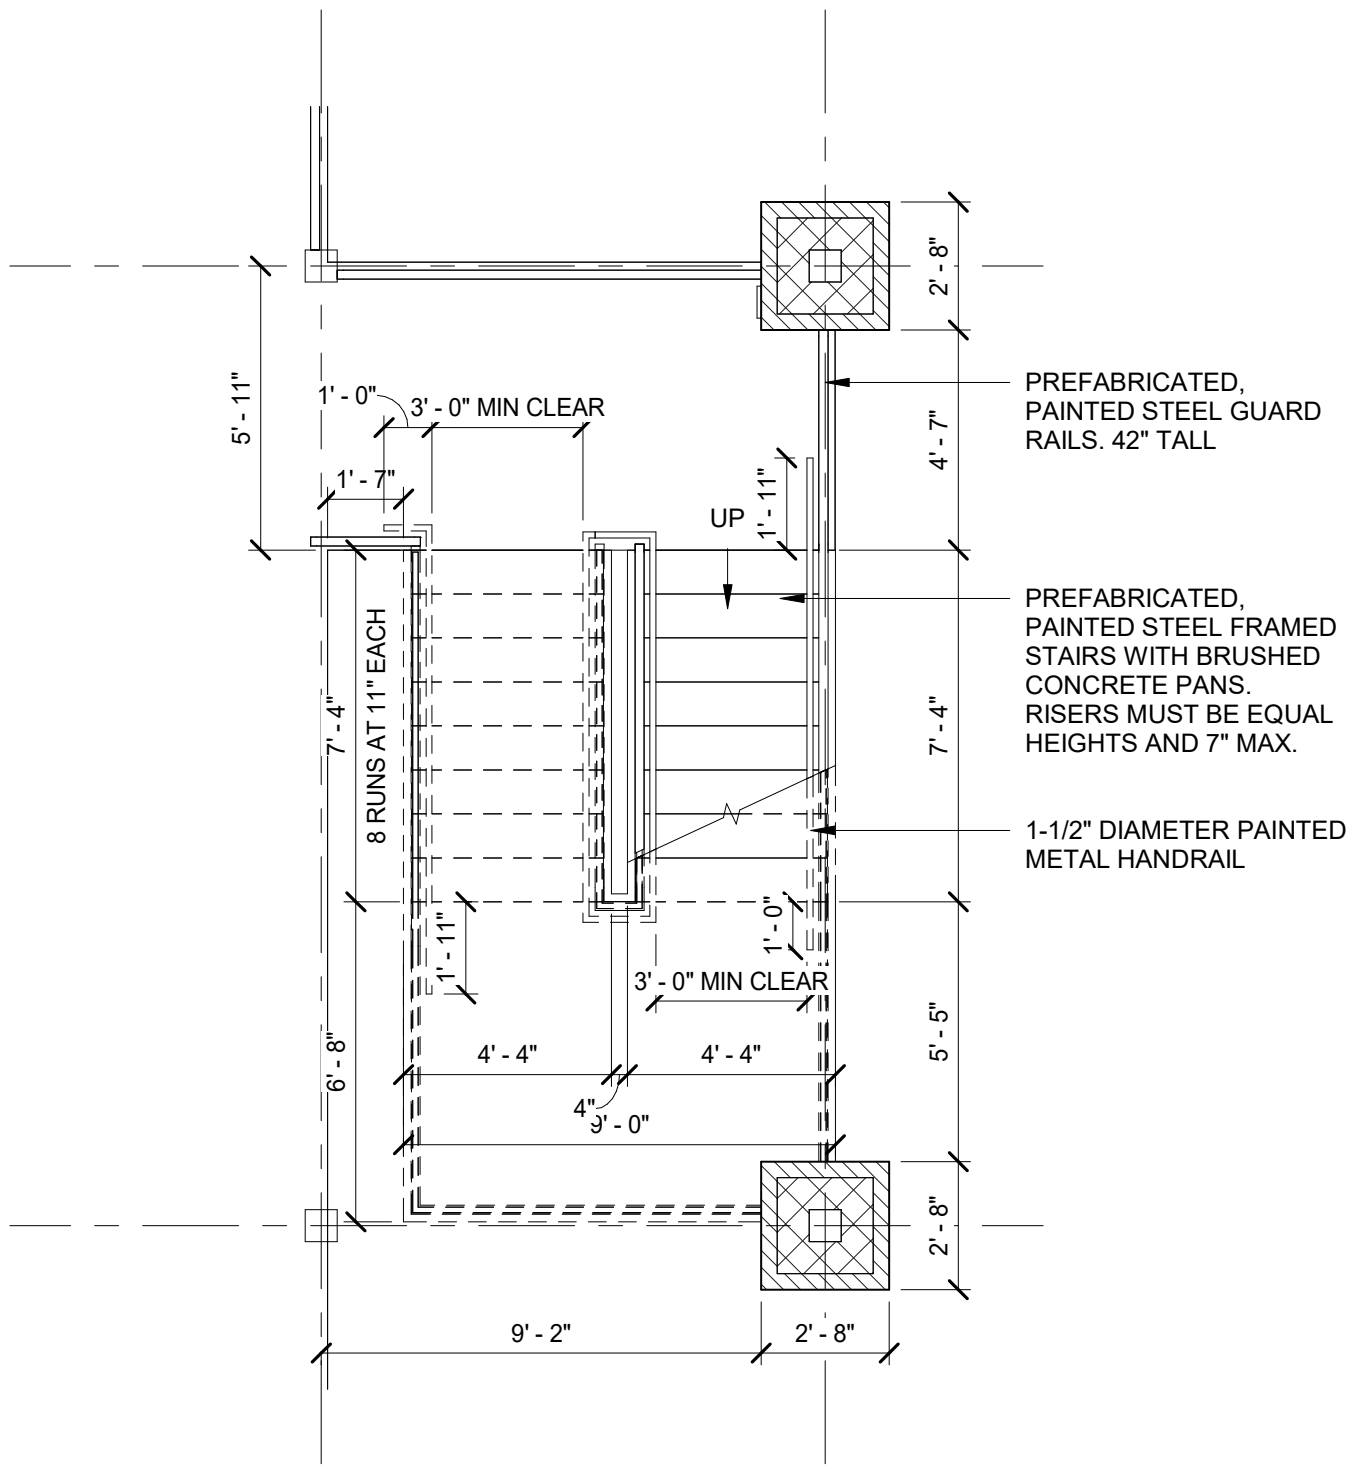

2 ENLARGED STAIR PLAN - SECOND FLOOR
SCALE: 1/4" = 1'-0"

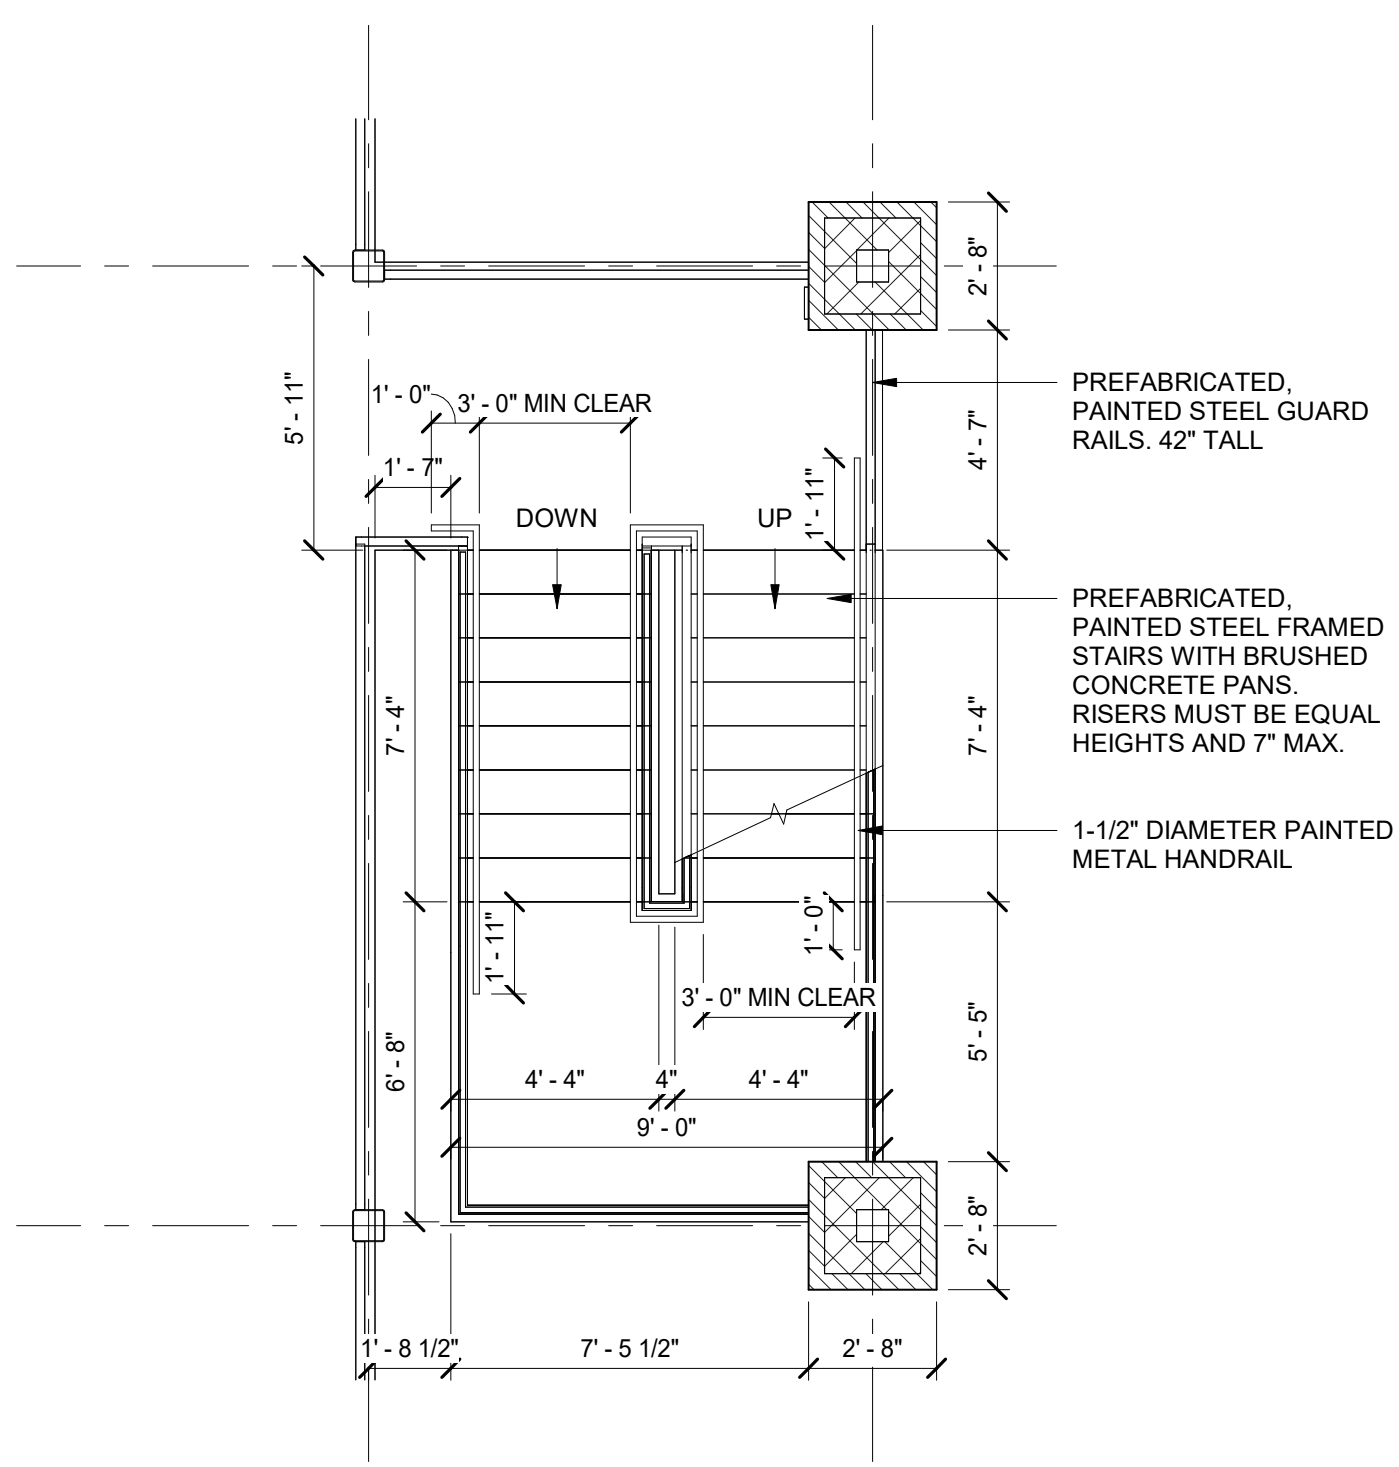

3 ENLARGED STAIR PLAN - THIRD FLOOR
SCALE: 1/4" = 1'-0"

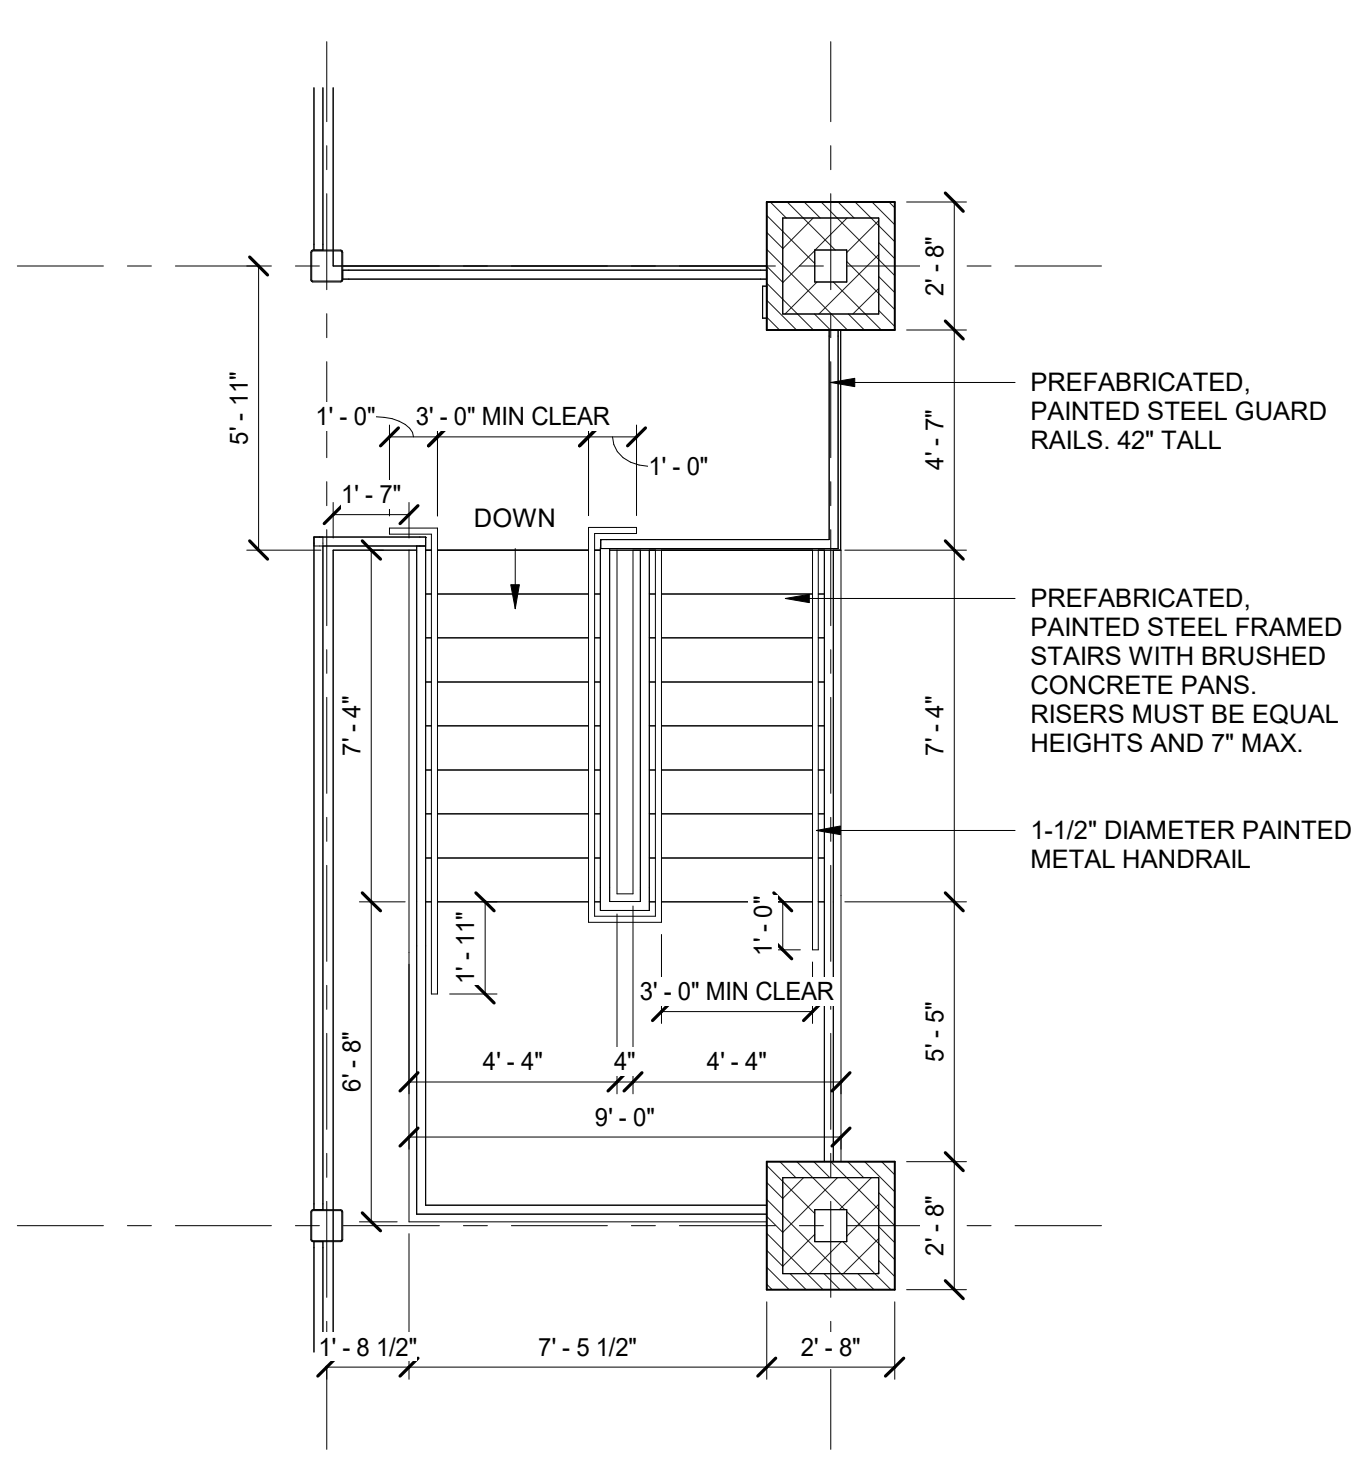

 AIR MOBILITY COMMAND 19TH CIVIL ENGINEER SQUADRON LITTLE ROCK, ARKANSAS	DATE: JULY 2026		ENLARGED STAIR DETAILS	APPROVED	REV #	DATE	DESCRIPTION	APP'D
	DESIGNED BY: Designer							
	DRAWN BY: Author							
	BUILDING NO.:							
PROJECT NO.:								
SHEET REF.:								
A-410								
SHEET NO.:								
1 OF XX								