GENERAL SHEET NOTES

1. SEE SHEET A-001 FOR ABBREVIATION, SYMBOL, AND NOTES

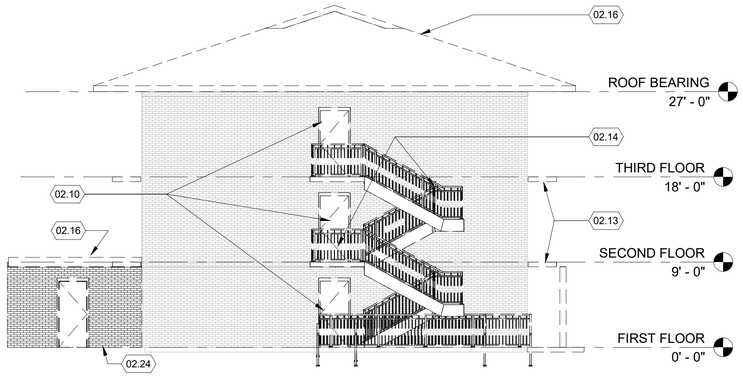

1 EXTERIOR BUILDING DEMOLITION ELEVATION - WEST

SCALE: 1/8" = 1'-0"

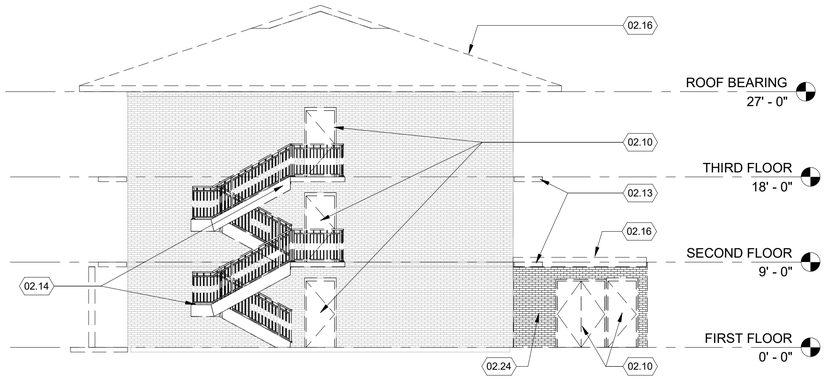

2 EXTERIOR BUILDING DEMOLITION ELEVATION - EAST

SCALE: 1/8" = 1'-0"

KEYED NOTES

02.01	REMOVE EXTERIOR WINDOW AND FRAME - WITH MASONRY WALL ABOVE AND BELOW FRAME
02.09	REMOVE EXISTING WINDOWS
02.10	REMOVE EXTERIOR DOOR AND FRAME
02.13	REMOVE EXISTING CONCRETE SLAB EXTENSION / SUN SHADE
02.14	REMOVE EXISTING EXTERIOR STAIR STRUCTURE
02.16	REMOVE EXISTING ROOFING SYSTEM AND STRUCTURE
02.21	REMOVE EXISTING RAILINGS
02.24	REMOVE EXISTING MECHANICAL ROOM STRUCTURE, EXTERIOR WALLS, AND FOUNDATIONS. DO NOT DISTURB BUILDING FOUNDATIONS THAT ARE TO REMAIN.

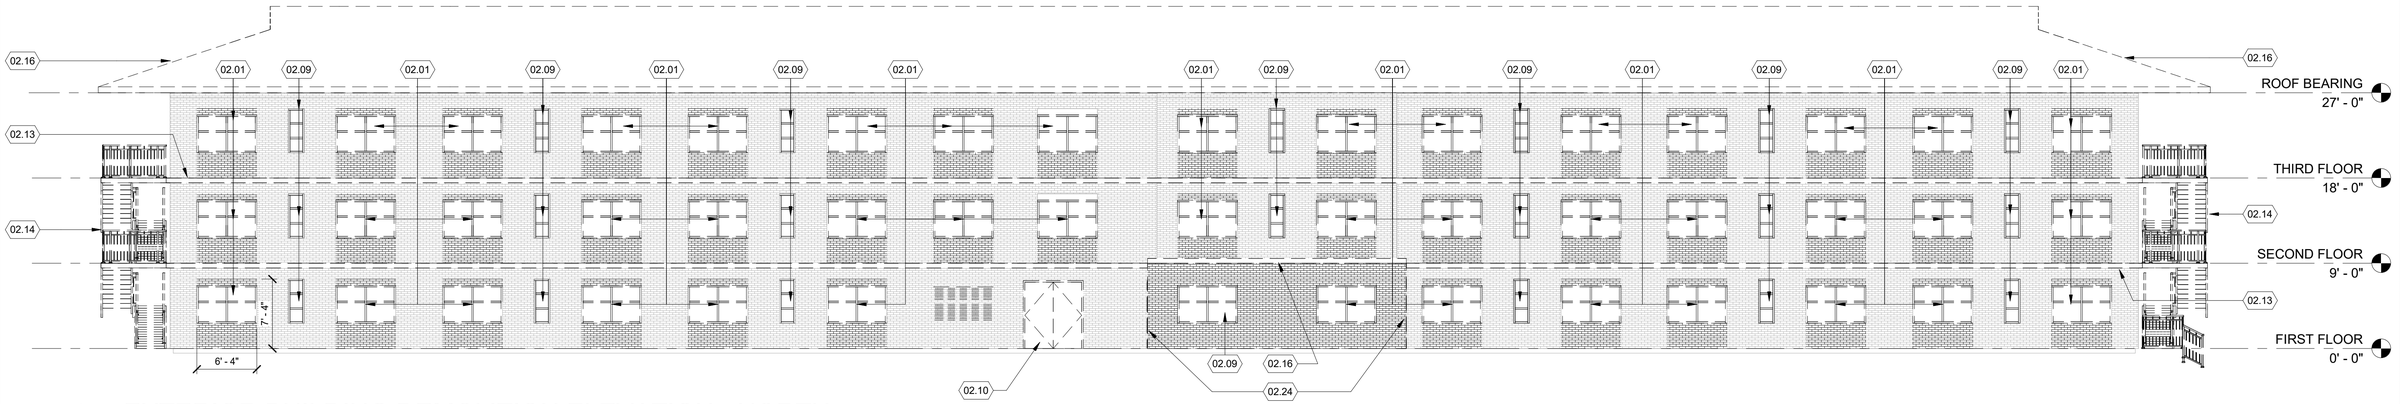

3 EXTERIOR BUILDING DEMOLITION ELEVATION - NORTH

SCALE: 1/8" = 1'-0"

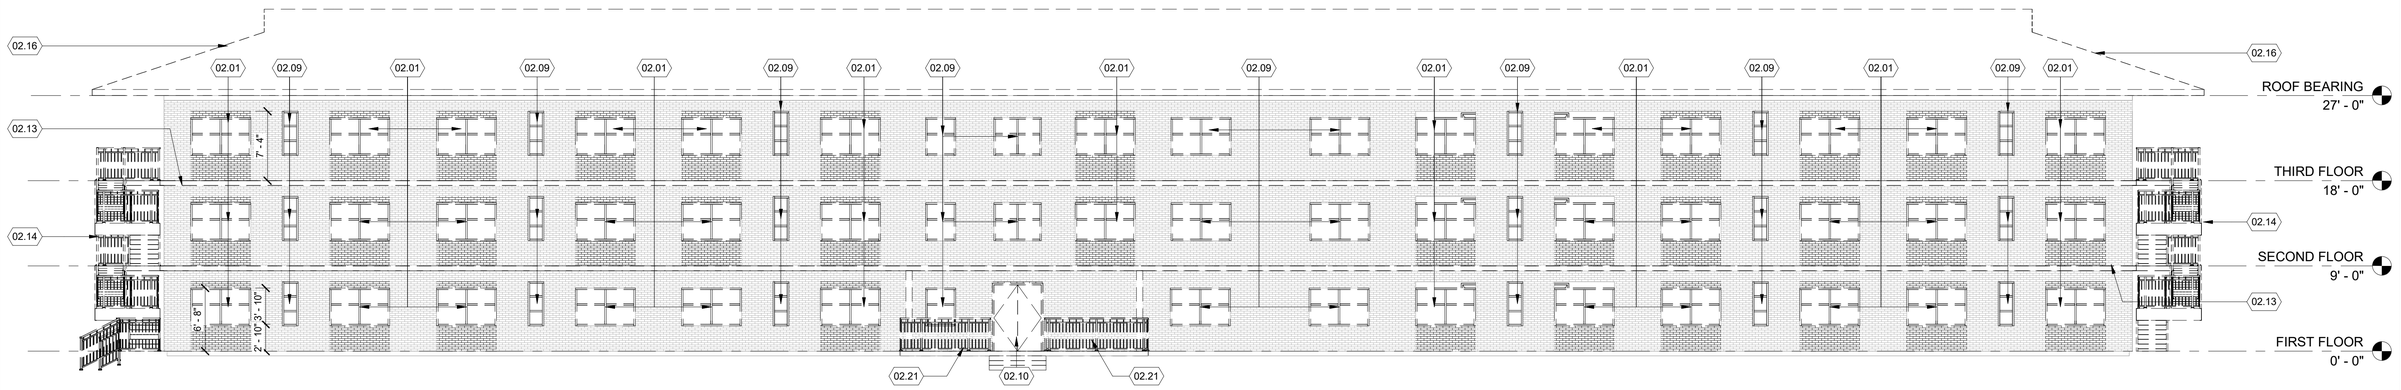

4 EXTERIOR BUILDING DEMOLITION ELEVATION - SOUTH

SCALE: 1/8" = 1'-0"

SCALE

0 4' 8' 16'

SCALE: 1/8"=1'-0

REV #	DATE	DESCRIPTION	APP'D

APPROVED
CHIEF ENGINEER
APPROVED
CIVIL ENGINEER

NKAK 22-1076
B718 DORM
LITTLE ROCK AFB

DETAILS (1)

EXTERIOR BUILDING DEMOLITION ELEVATIONS

AIR MOBILITY COMMAND

19TH CIVIL ENGINEER SQUADRON
LITTLE ROCK, ARKANSAS

DATE: JULY 2026
DESIGNED BY: GAA
DRAWN BY: TAH
BUILDING NO.:
PROJECT NO.:
SHEET REF.:

AD-200

SHEET NO.: 1 OF XX

STATUS:65% PRELIMINARY DESIGN