


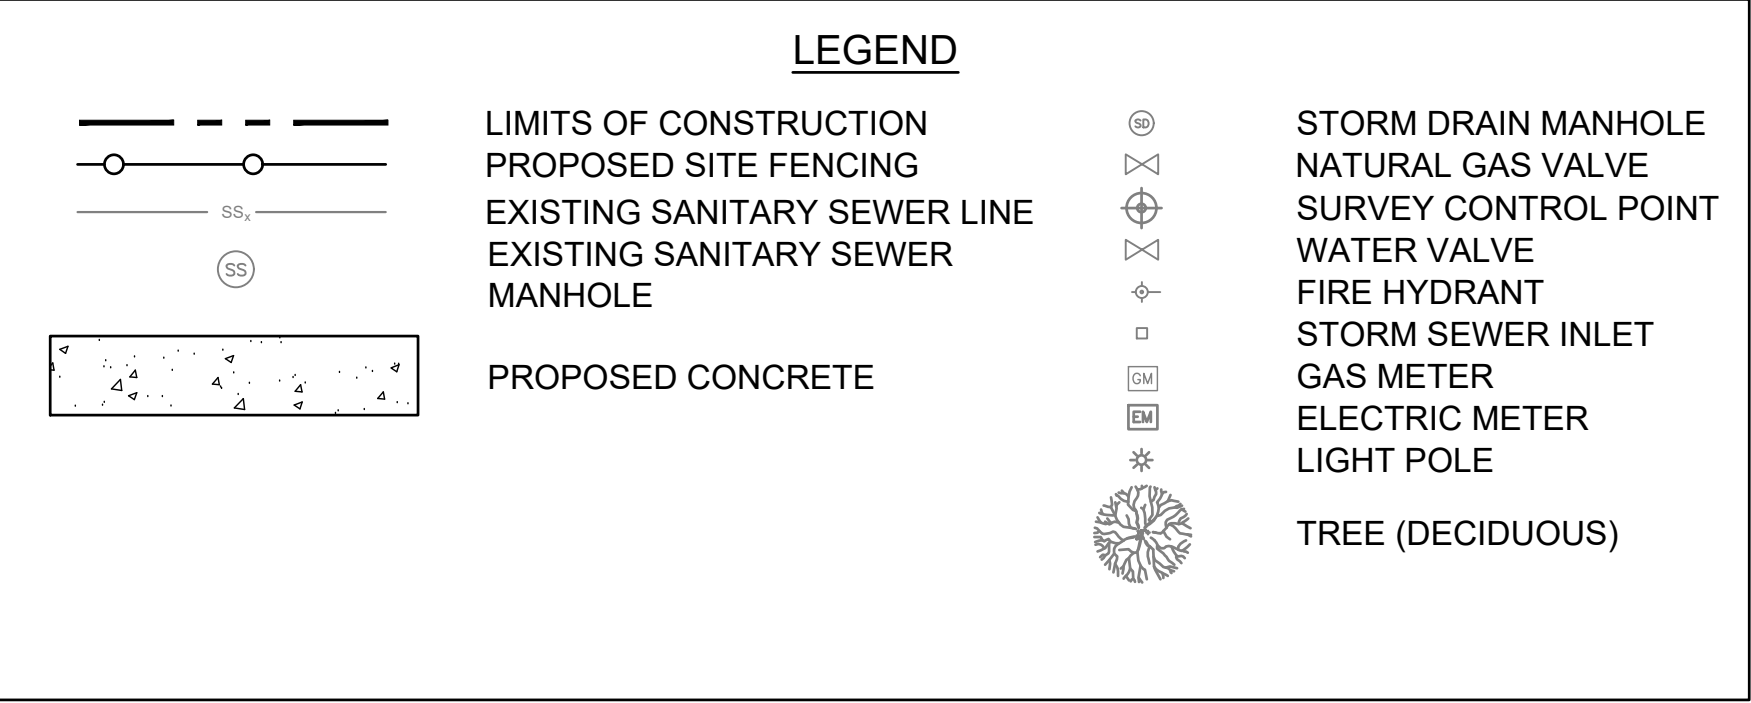

COORDINATES			
No.	DESCRIPTION	NORTHING	EASTING
160	LIMITS OF CONSTRUCTION	2,125,051.92	1,269,463.41
161	LIMITS OF CONSTRUCTION	2,125,041.58	1,269,457.41
162	LIMITS OF CONSTRUCTION	2,125,029.33	1,269,437.02
163	LIMITS OF CONSTRUCTION	2,124,971.83	1,269,406.16
164	LIMITS OF CONSTRUCTION	2,125,012.98	1,269,329.17
165	LIMITS OF CONSTRUCTION	2,125,222.31	1,269,449.89
166	LIMITS OF CONSTRUCTION	2,125,162.06	1,269,553.07
167	LIMITS OF CONSTRUCTION	2,125,167.44	1,269,589.97
168	LIMITS OF CONSTRUCTION	2,125,099.24	1,269,707.00
169	LIMITS OF CONSTRUCTION	2,124,914.13	1,269,603.43
170	LIMITS OF CONSTRUCTION	2,124,934.59	1,269,579.96
171	LIMITS OF CONSTRUCTION	2,125,037.36	1,269,488.02

APPD	DESCRIPTION	DATE	REV #
	NKAK 22-1076 B718 DORM LITTLE ROCK AFB	APPROVED	
	CHEF ENGINEER		
	APPROVED		
	CIVIL ENGINEER		

AIR MOBILITY COMMAND

19TH CIVIL ENGINEER SQUADRON
LITTLE ROCK, ARKANSAS

DATE: SEPT, 2026
 DESIGNED BY: TCG
 DRAWN BY: JDP
 BUILDING NO.: 26000756
 PROJECT NO.:
 SHEET REF.:

C-131

SHEET NO.: 3 OF XX