

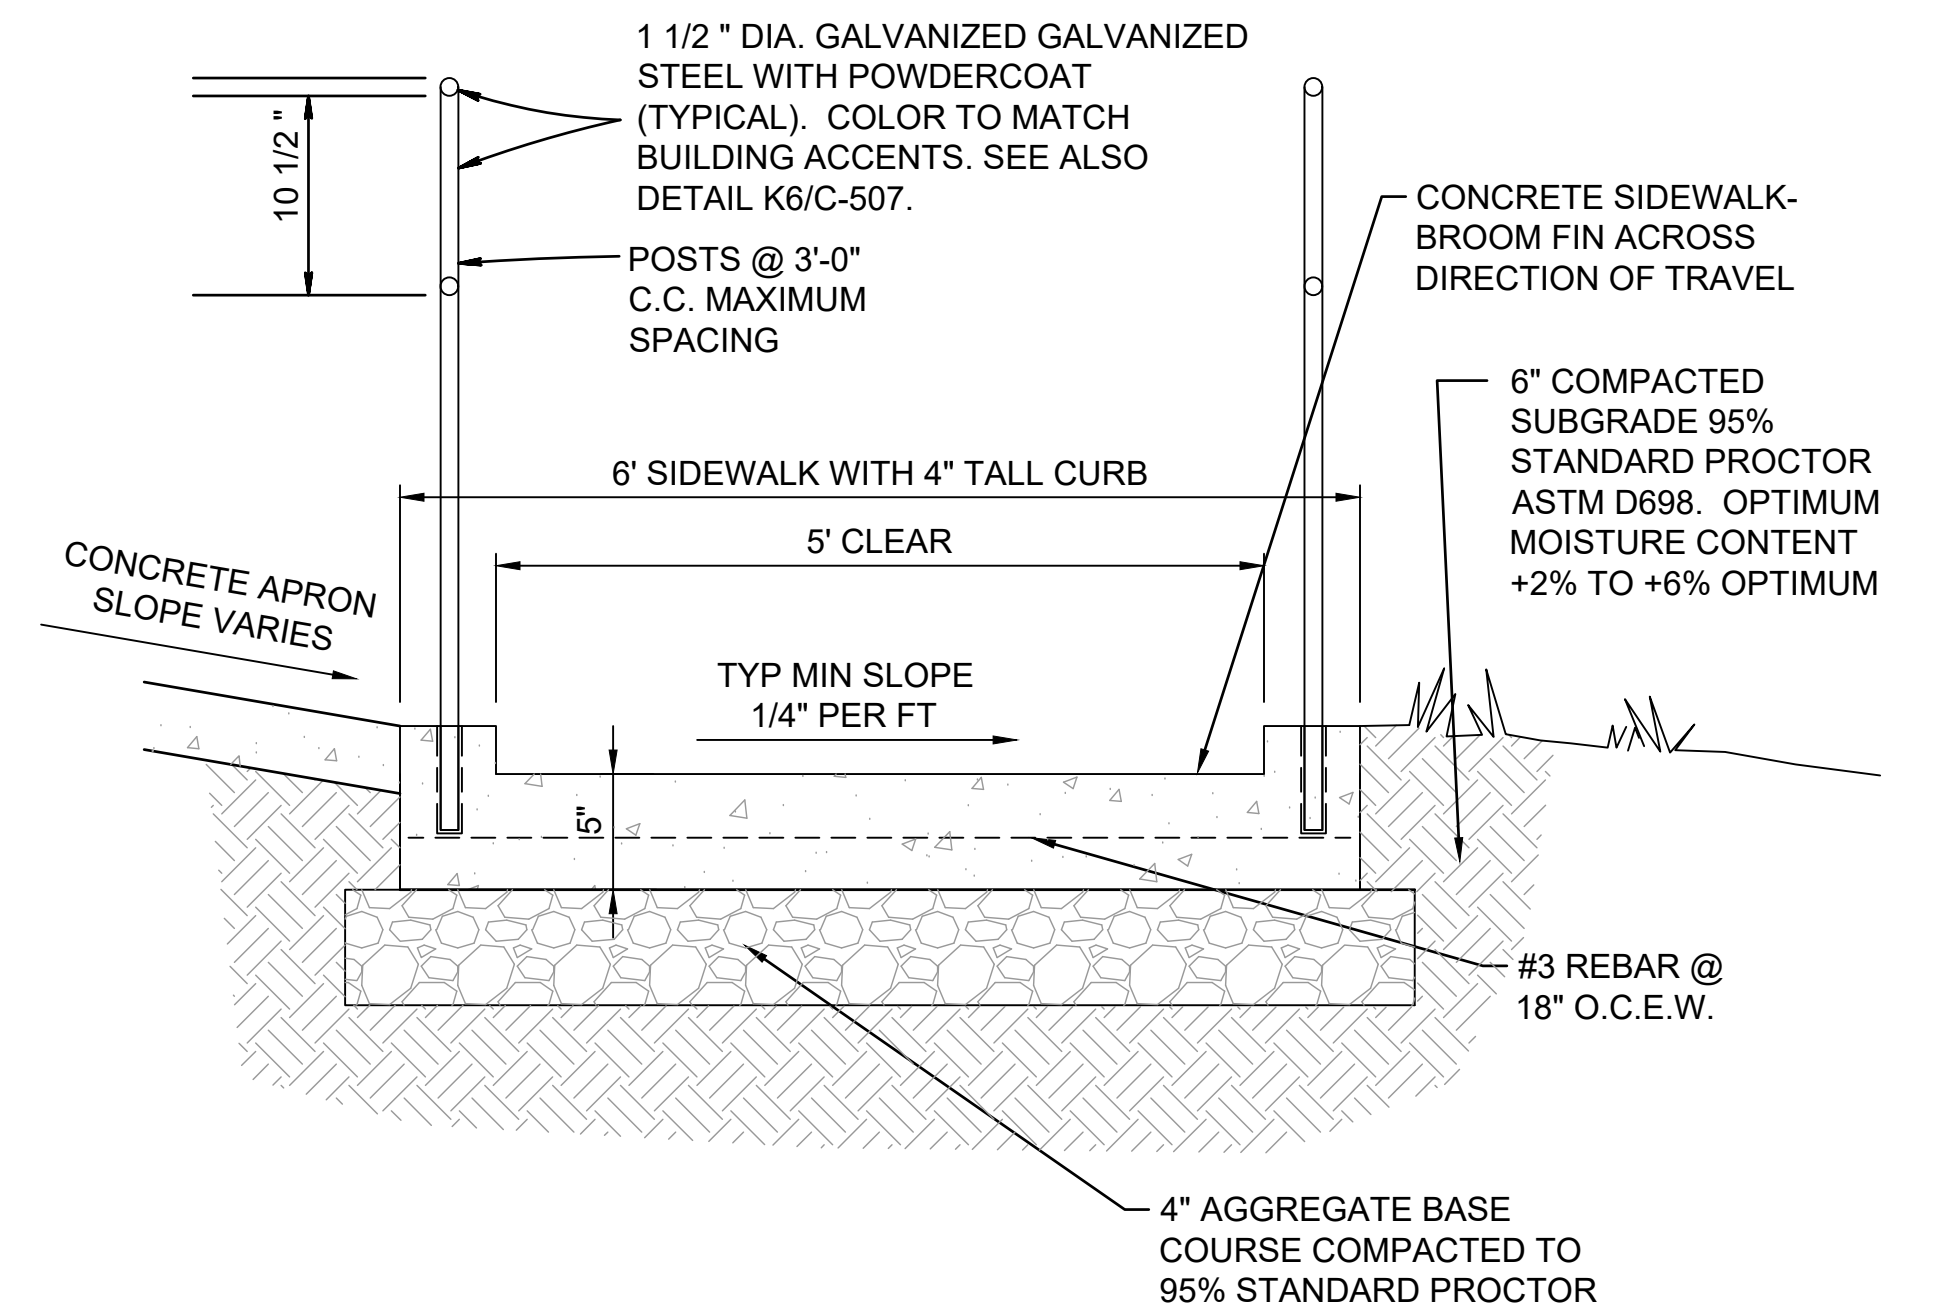
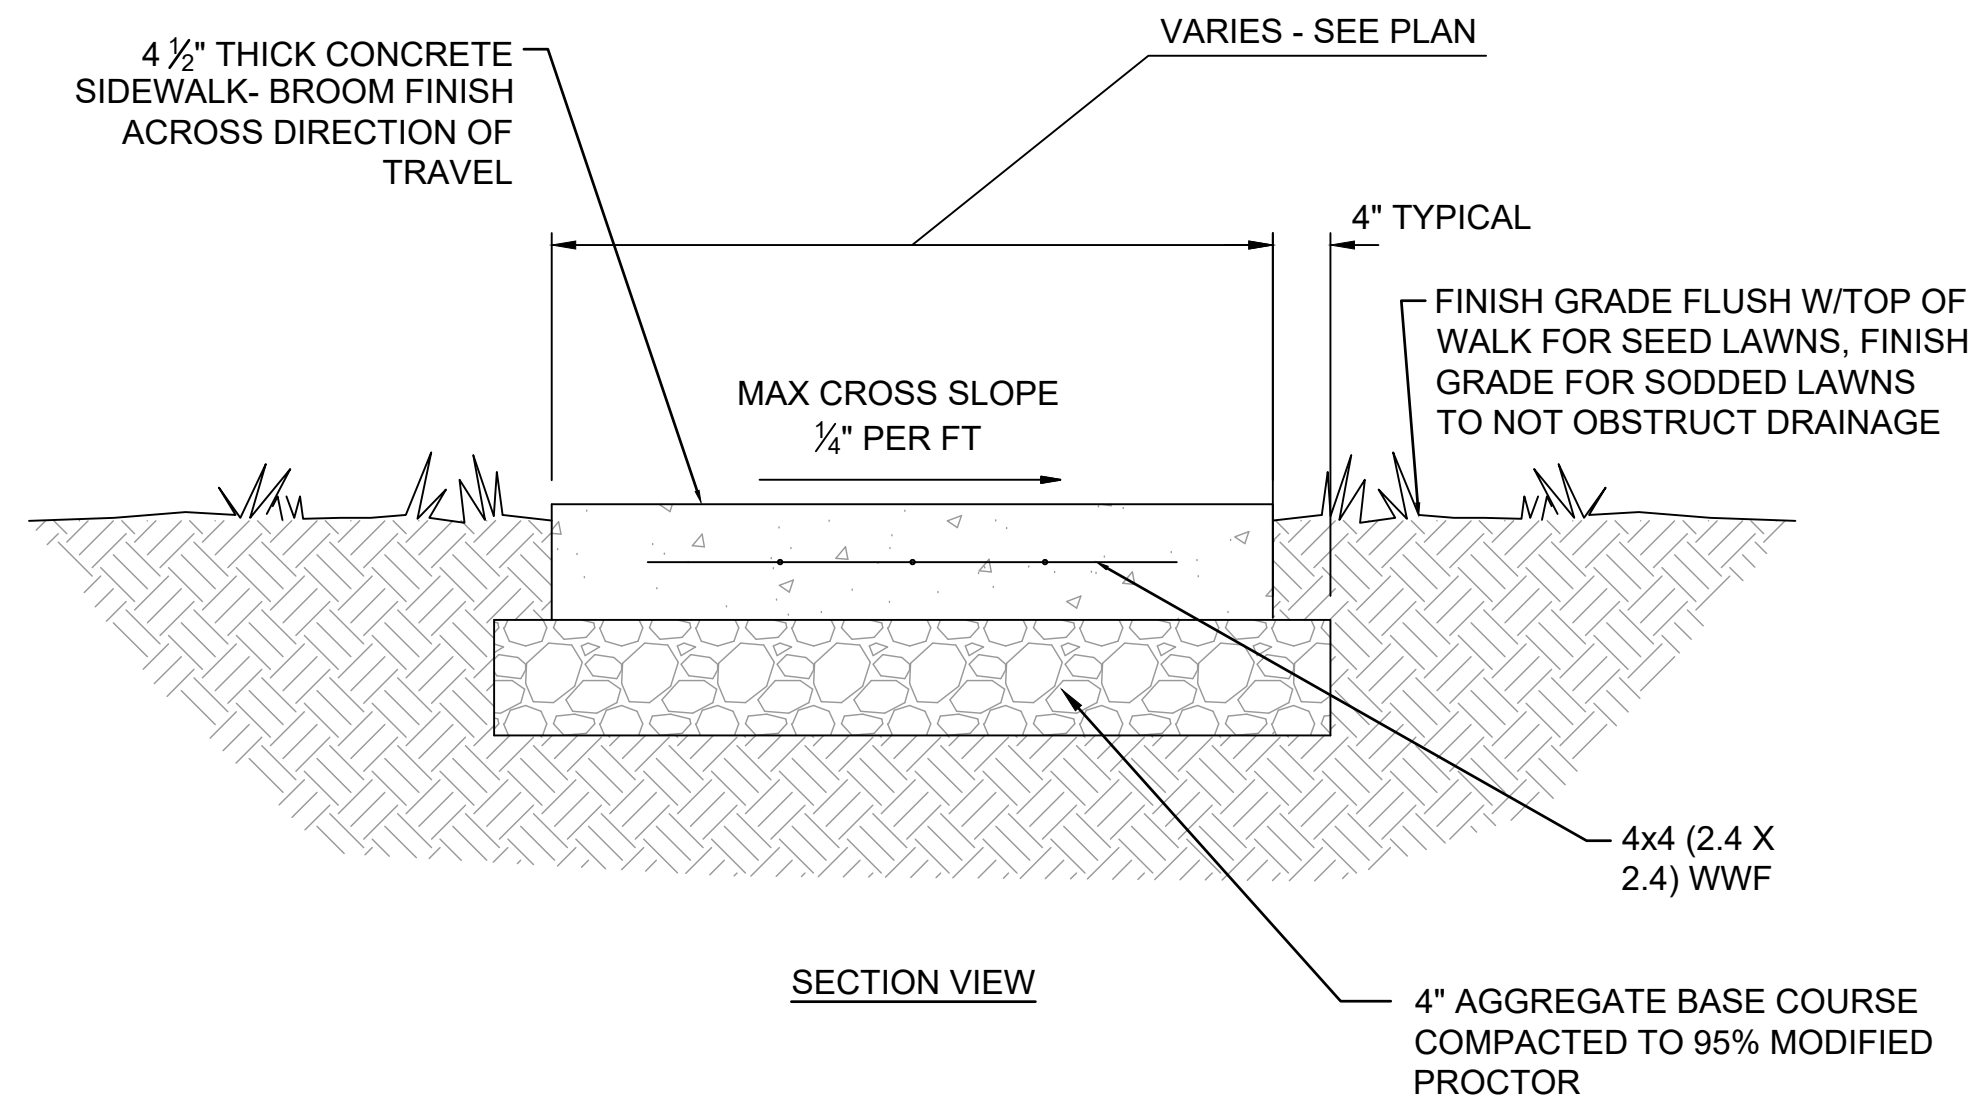
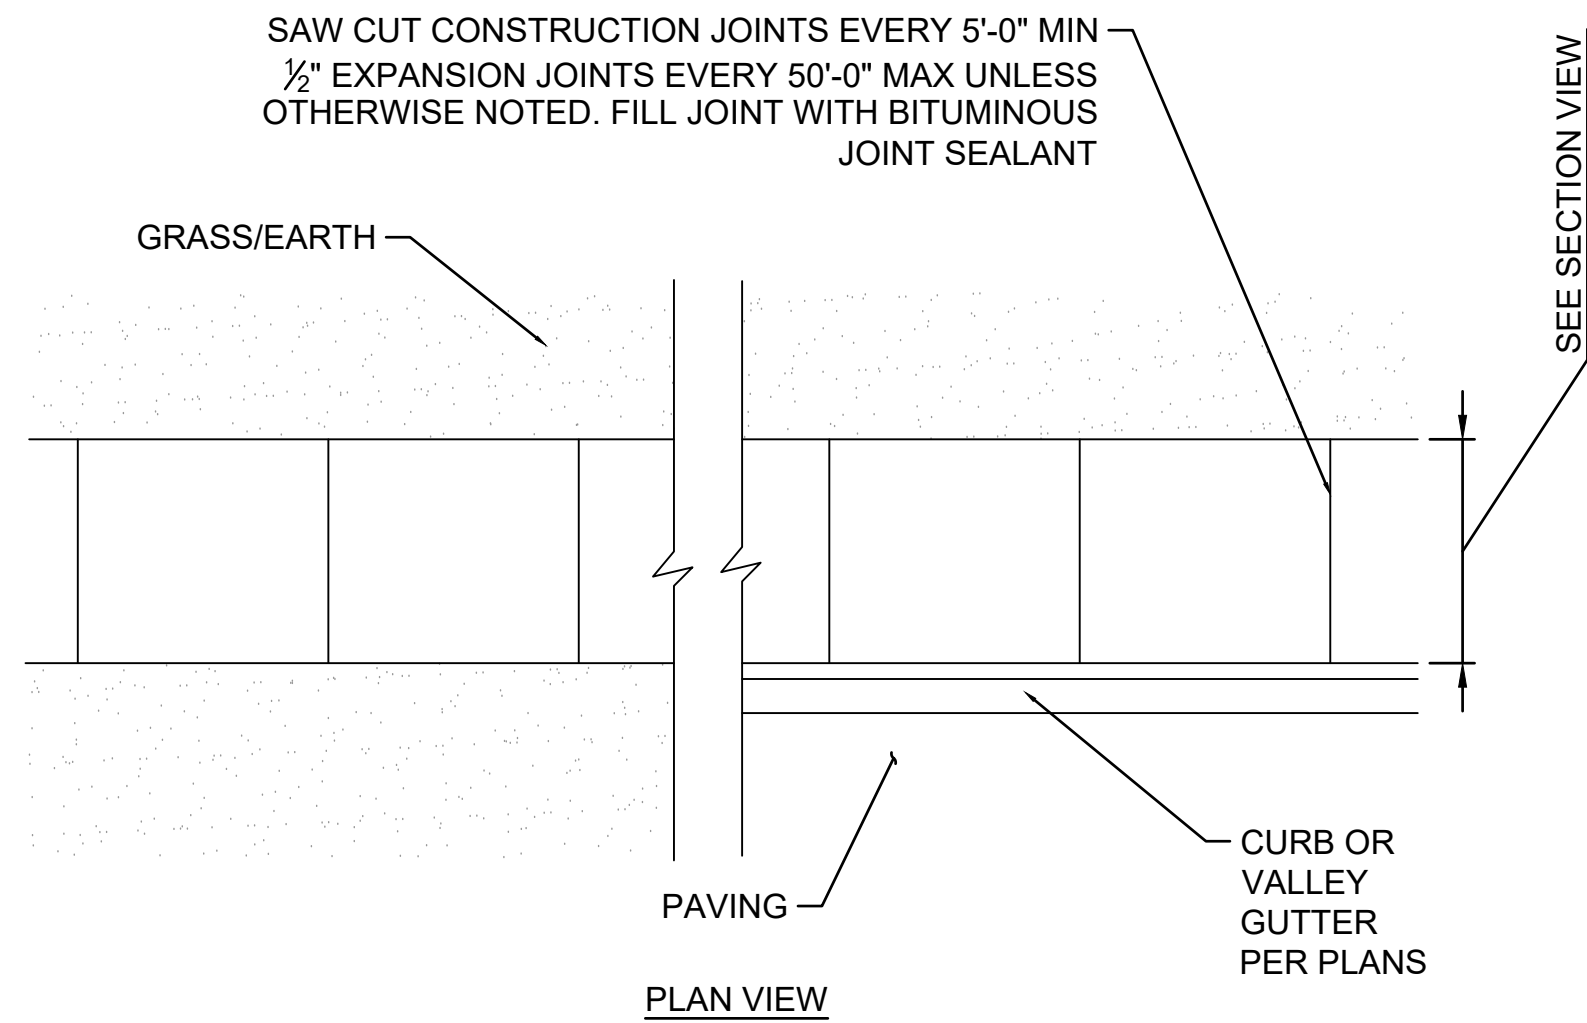
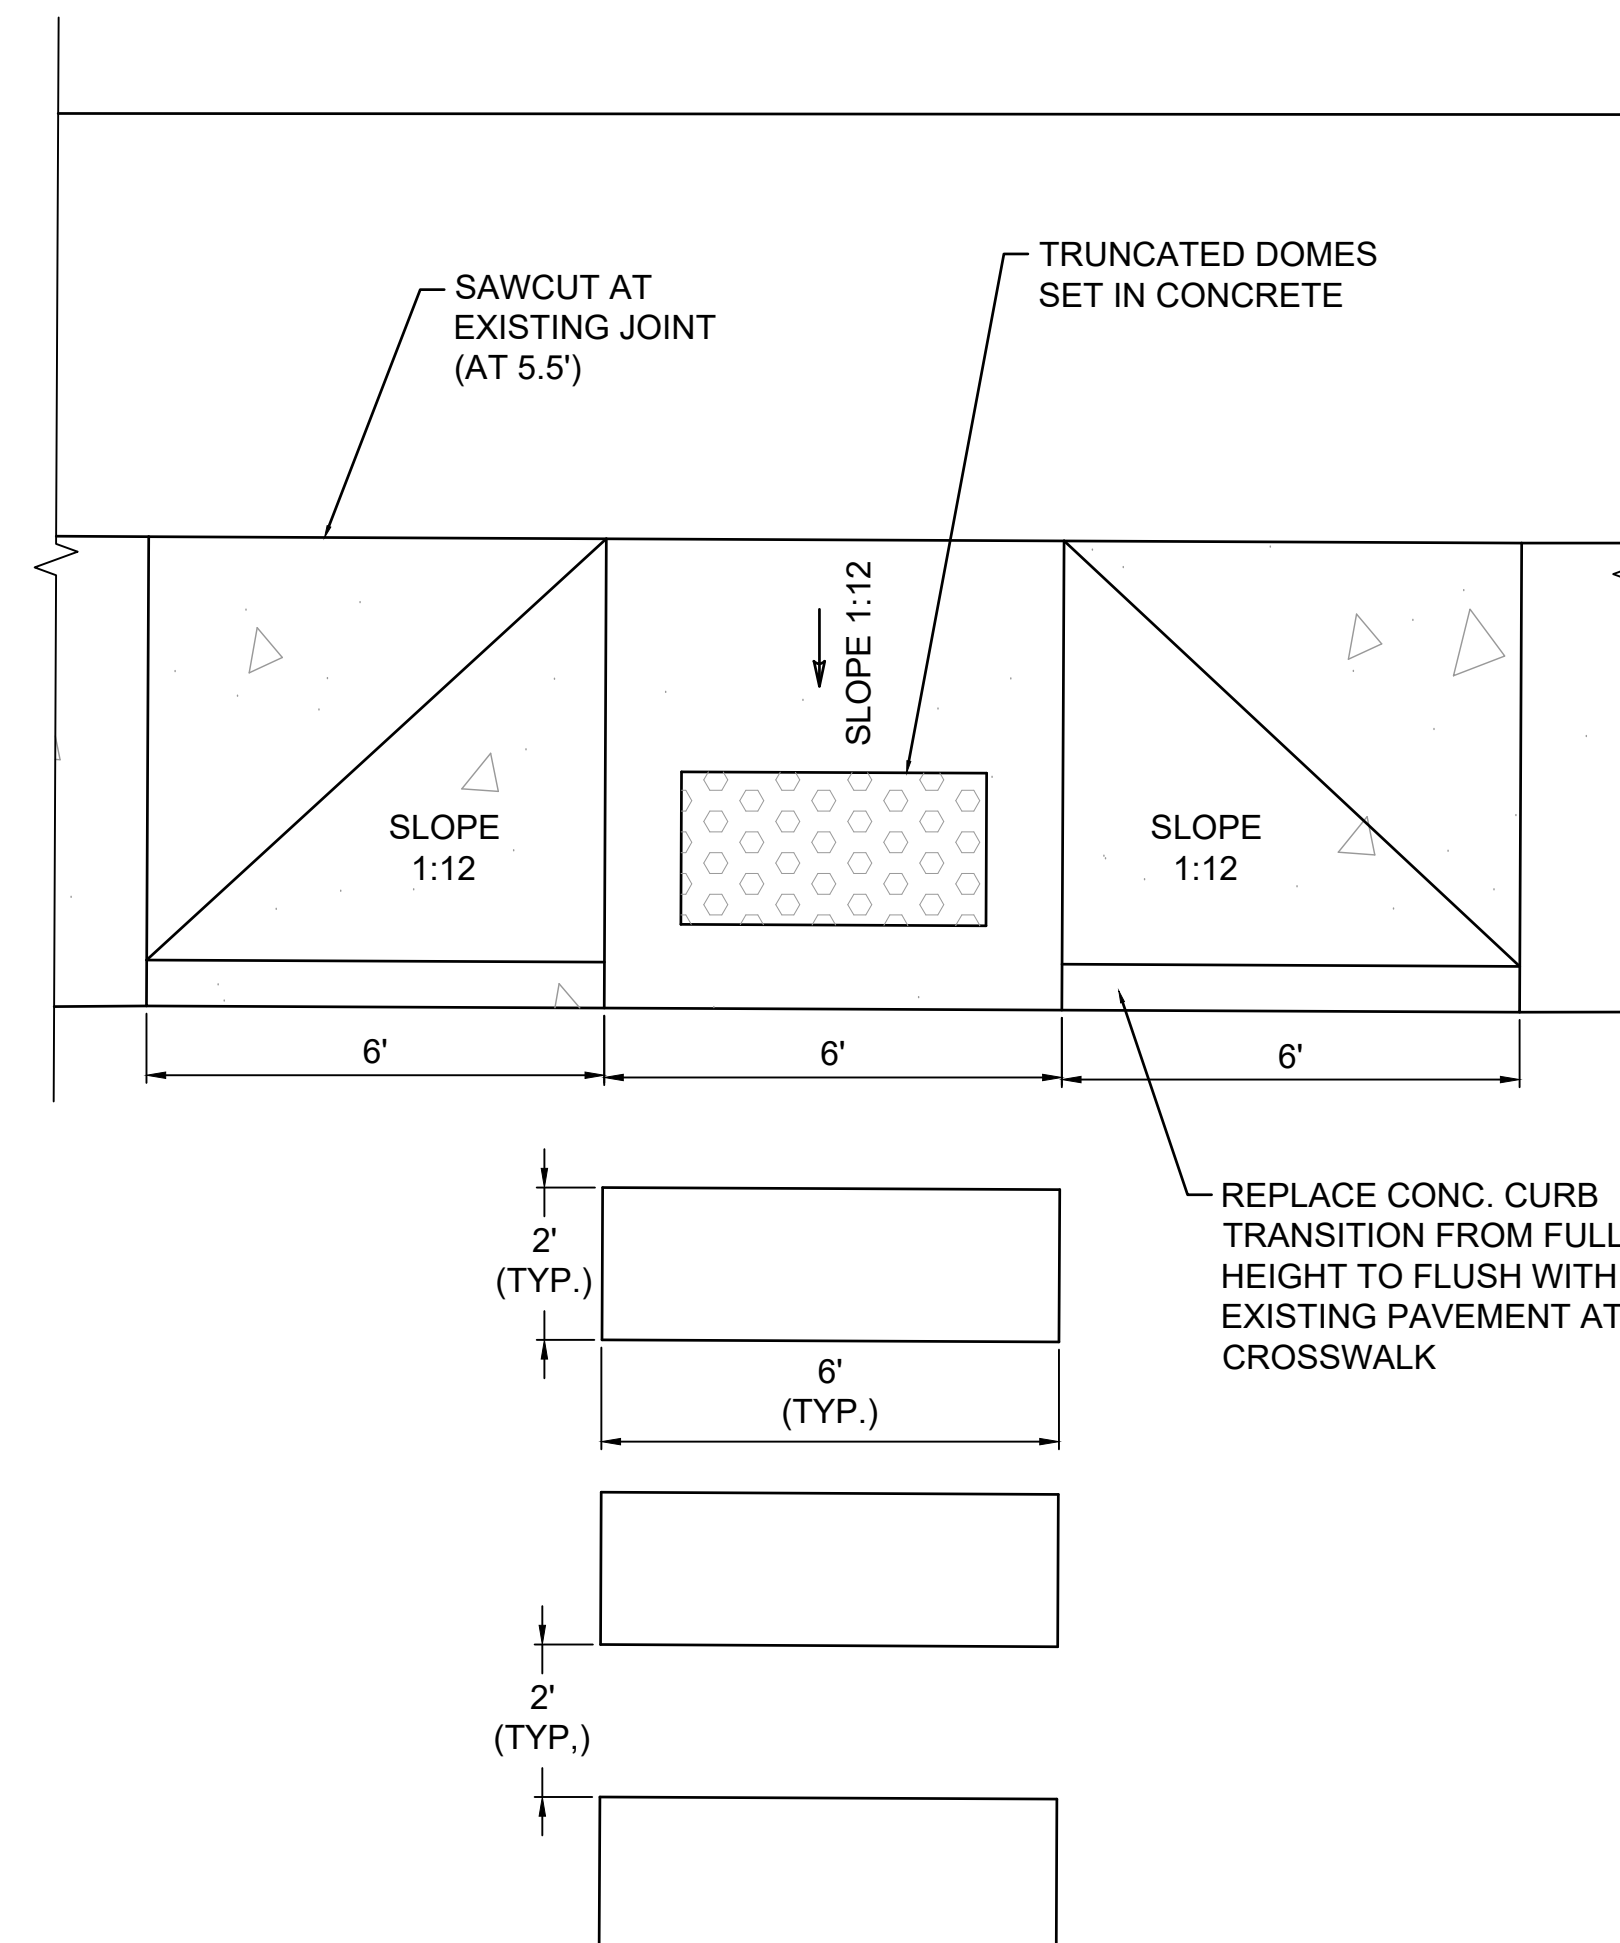


GENERAL CONCRETE NOTE: CONCRETE MIXES FOR LRAFB PROJECTS SHALL UTILIZE CLASS F FLY ASH FOR ALL SITE CONCRETE (RAMPS, SIDEWALKS, ETC.).

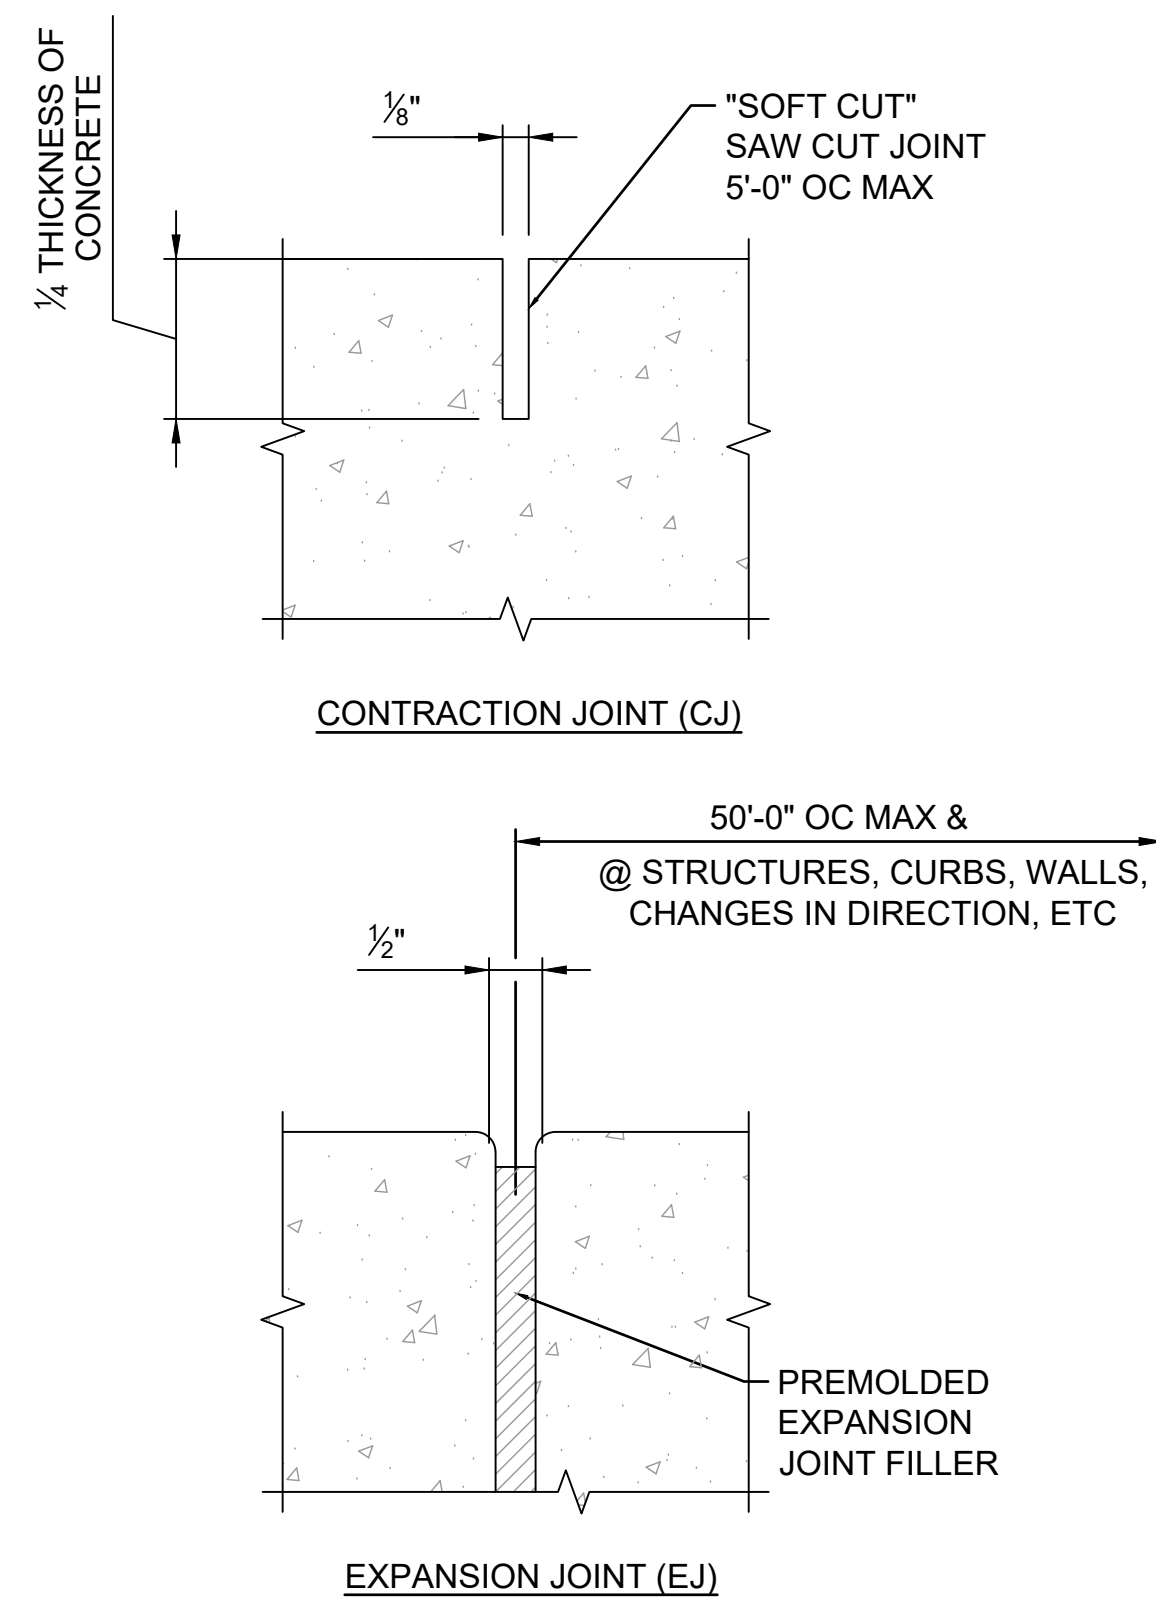

2 ACCESSIBLE RAMP DETAIL

SCALE: NONE

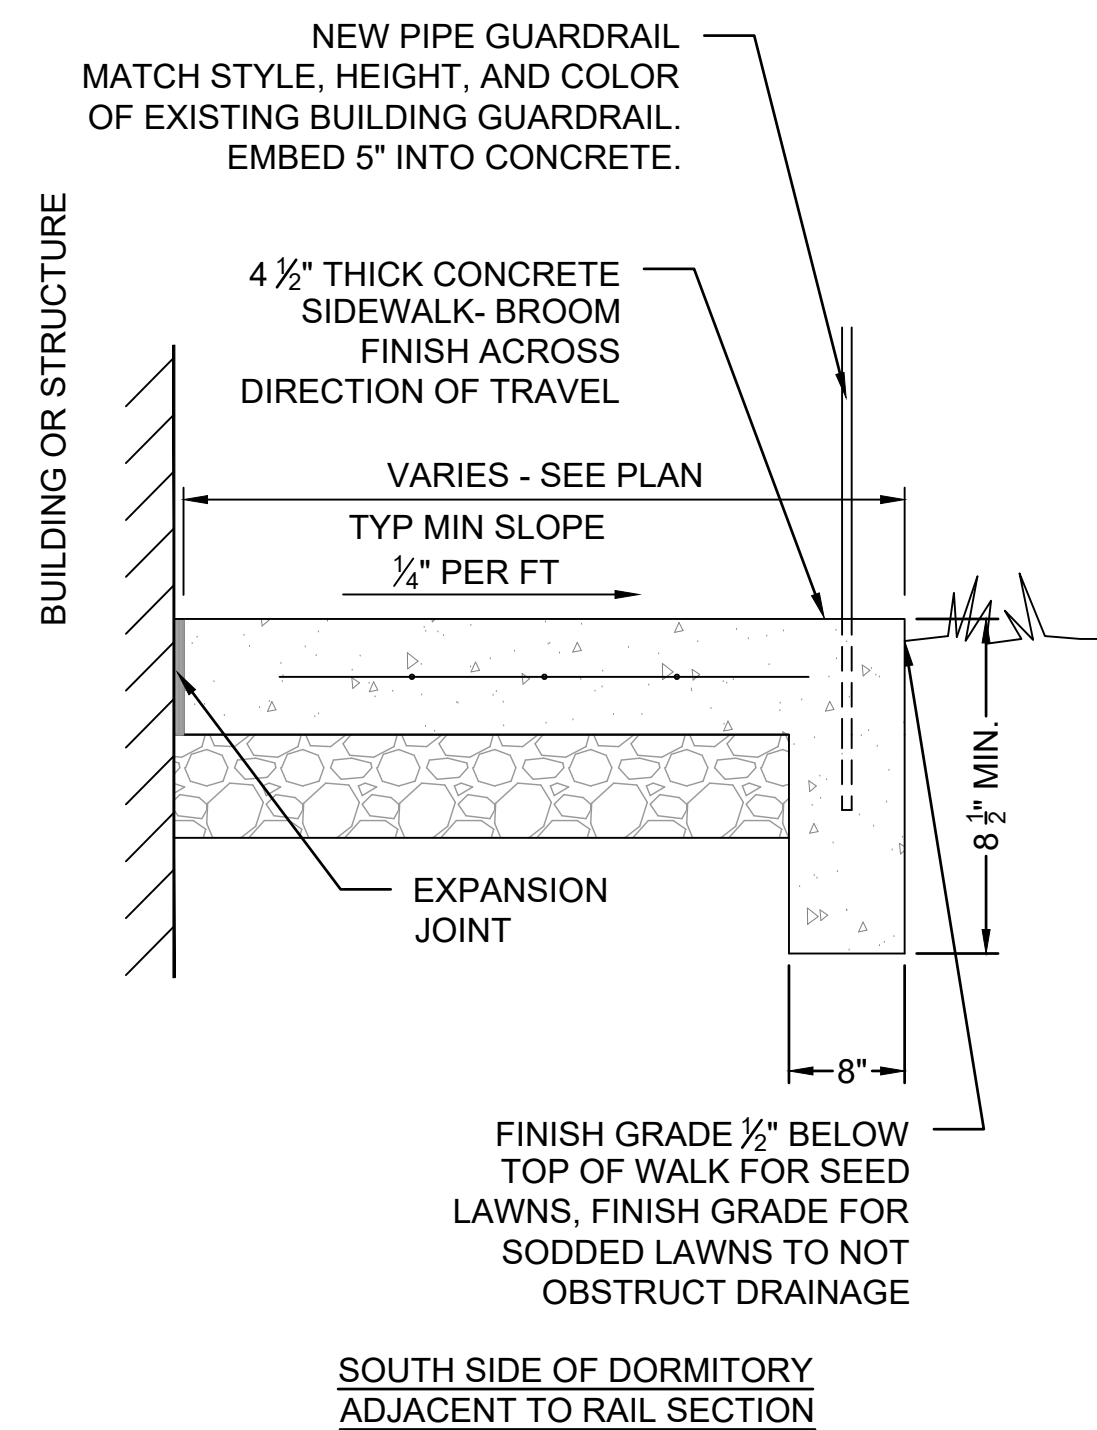

5 RAMP ON TARGET
SCALE: NONE

DATE	REV #	DATE	DESCRIPTION	APP'D
 AIR MOBILITY COMMAND 19TH CIVIL ENGINEER SQUADRON LITTLE ROCK, ARKANSAS	NKAK 22-1076 B748 DORM LITTLE ROCK AFB	APPROVED _____ CHIEF ENGINEER _____ APPROVED _____ CIVIL ENGINEER _____		
CIVIL DETAILS 1				
DATE: SEPT. 2026 DESIGNED BY: TCC DRAWN BY: JDP BUILDING NO.: 2600756 PROJECT NO.: SHEET NO.: REF.:				
C-501 SHEET NO.: 3 OF XX				