



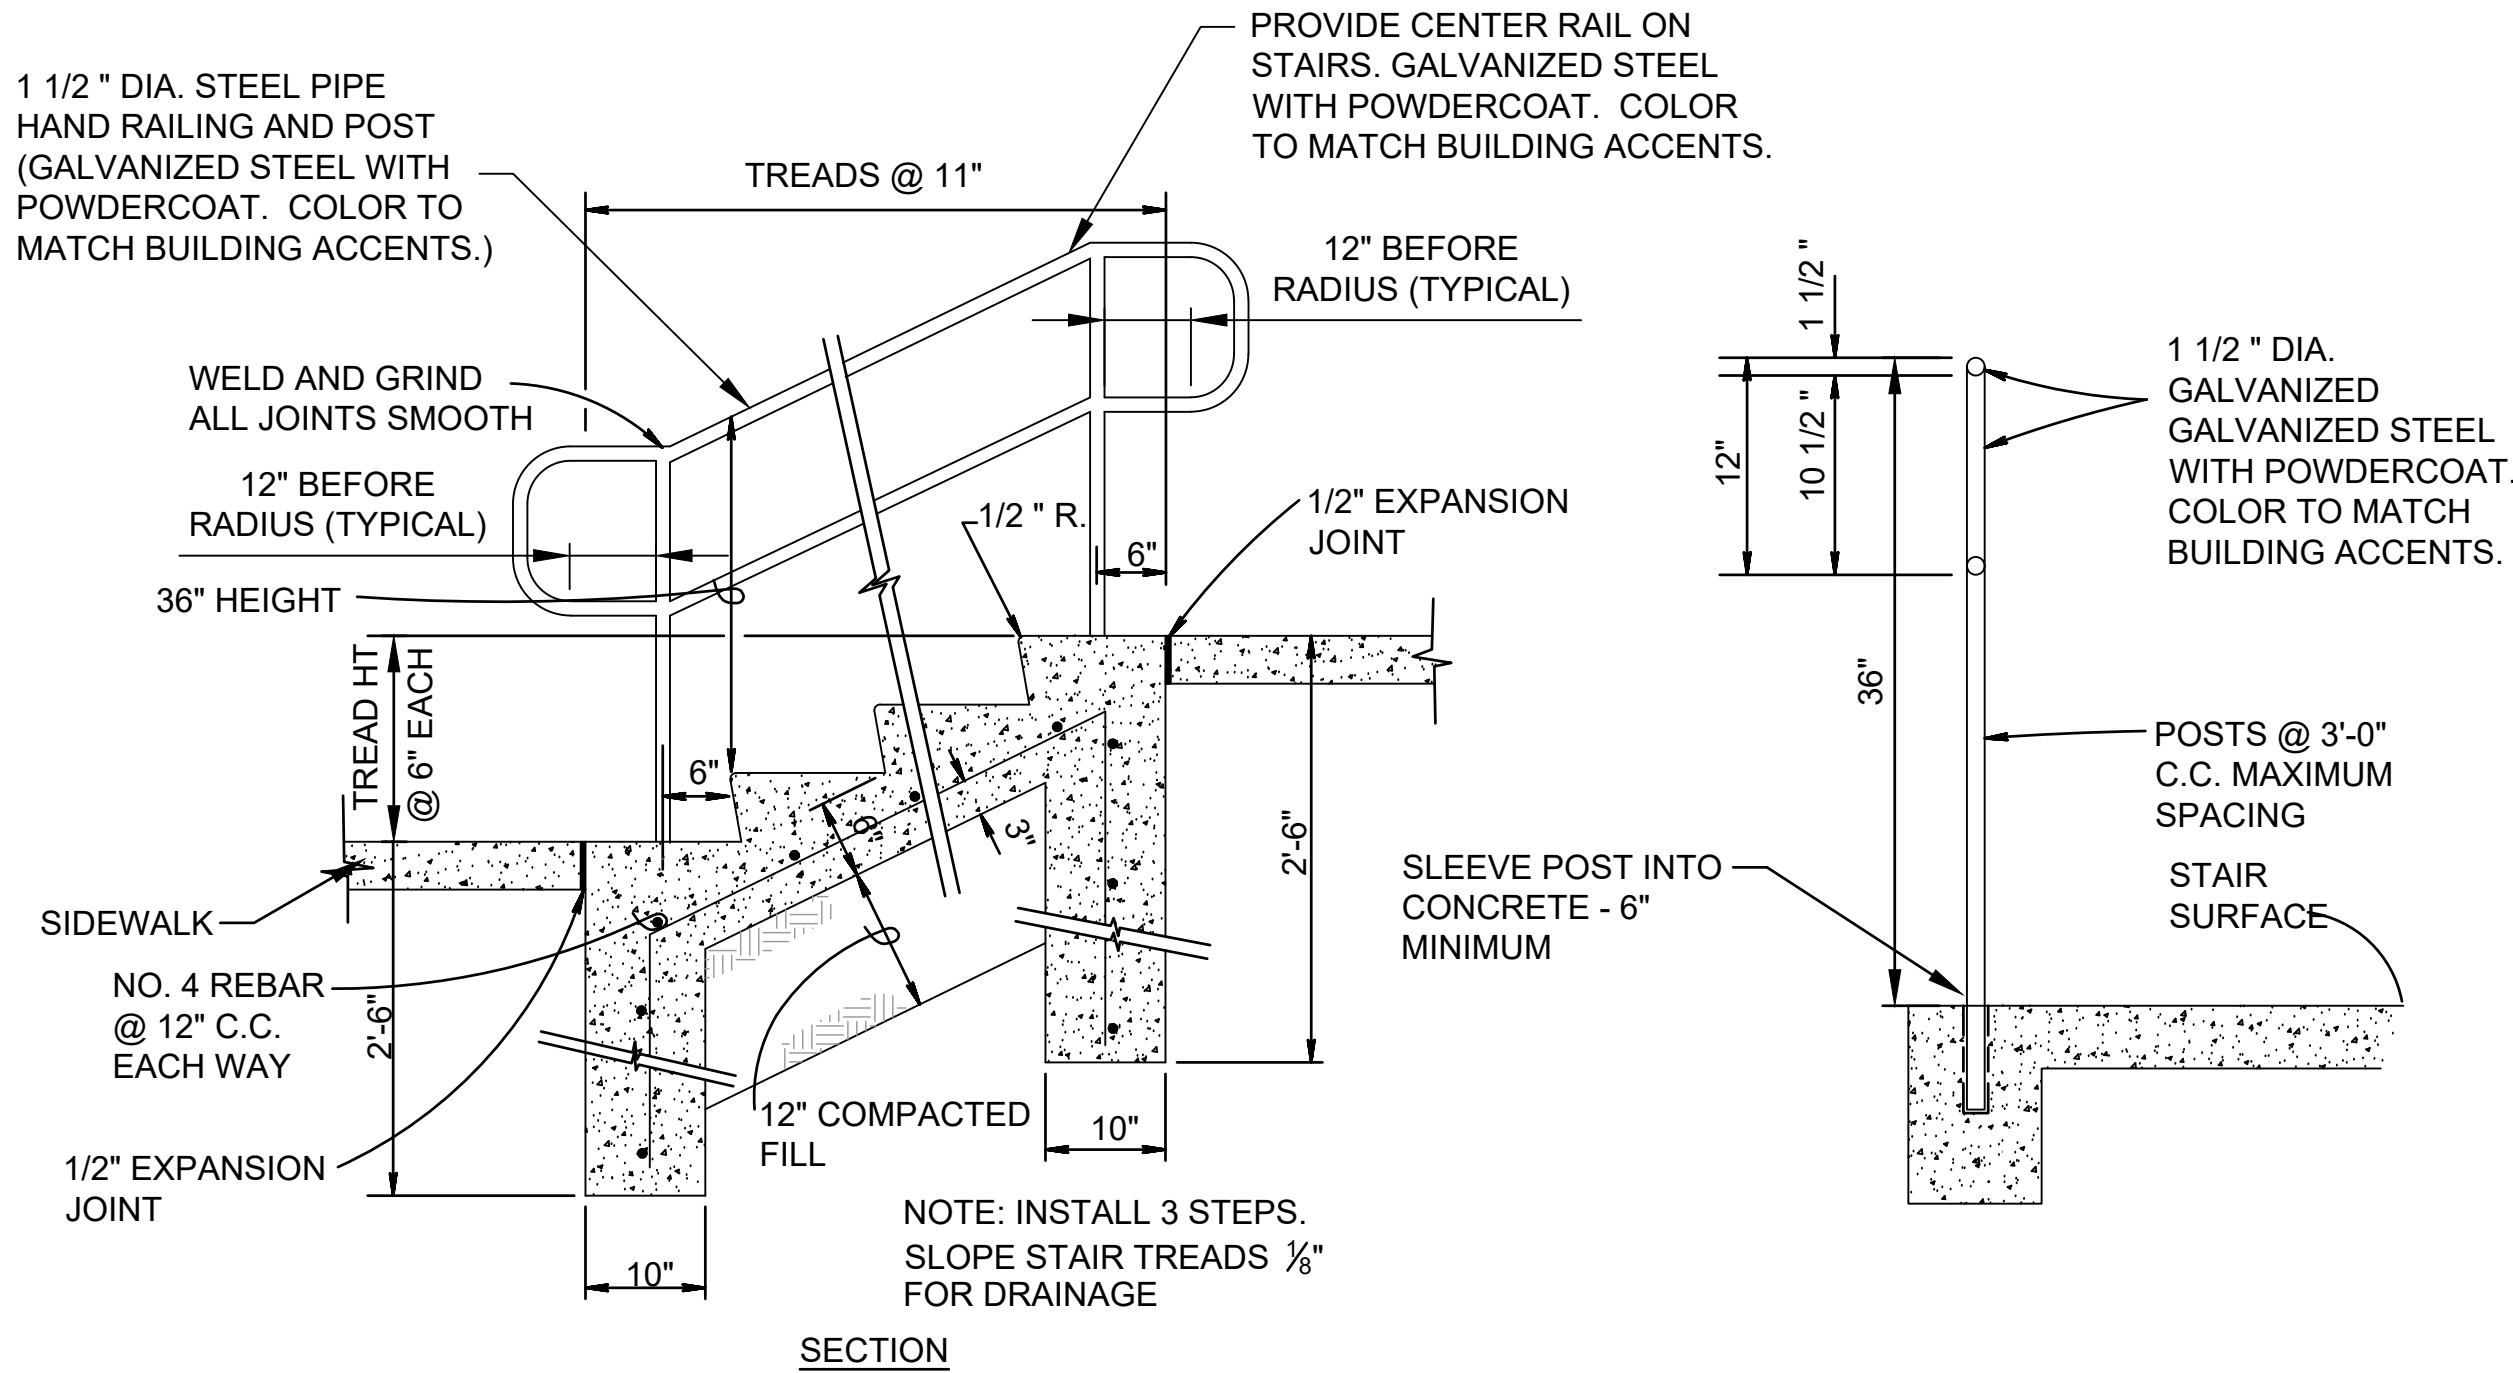

1 CONCRETE STAIRS WITH HANDRAILS
SCALE: NONE

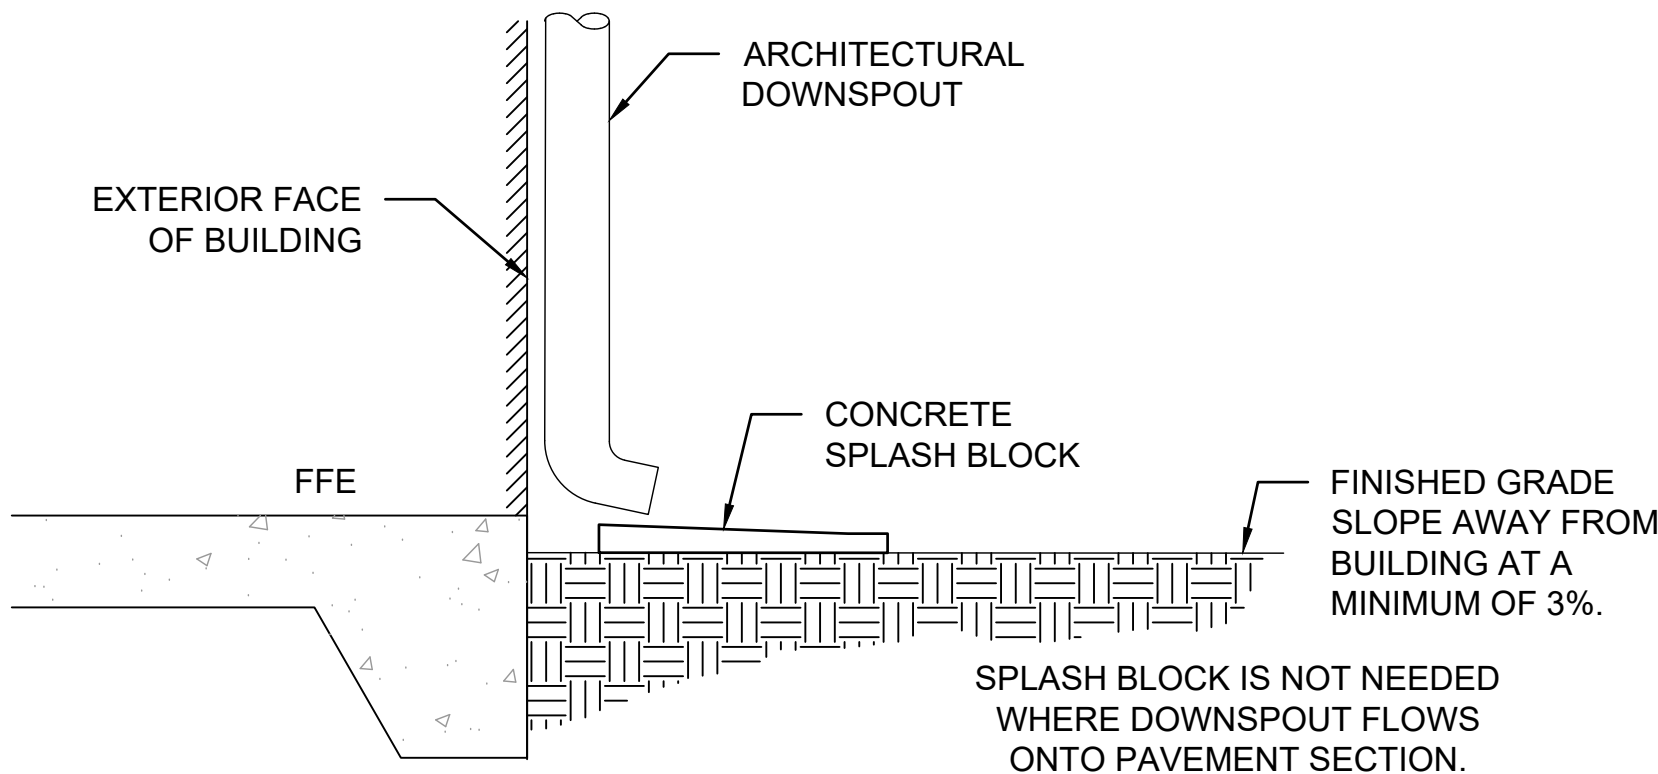

3 TYPICAL DOWNSPOUT WITH SPLASH BLOCK DETAIL
SCALE: NONE

2 TYPICAL SECTION CONCRETE RETAINING WALL
SCALE: NONE

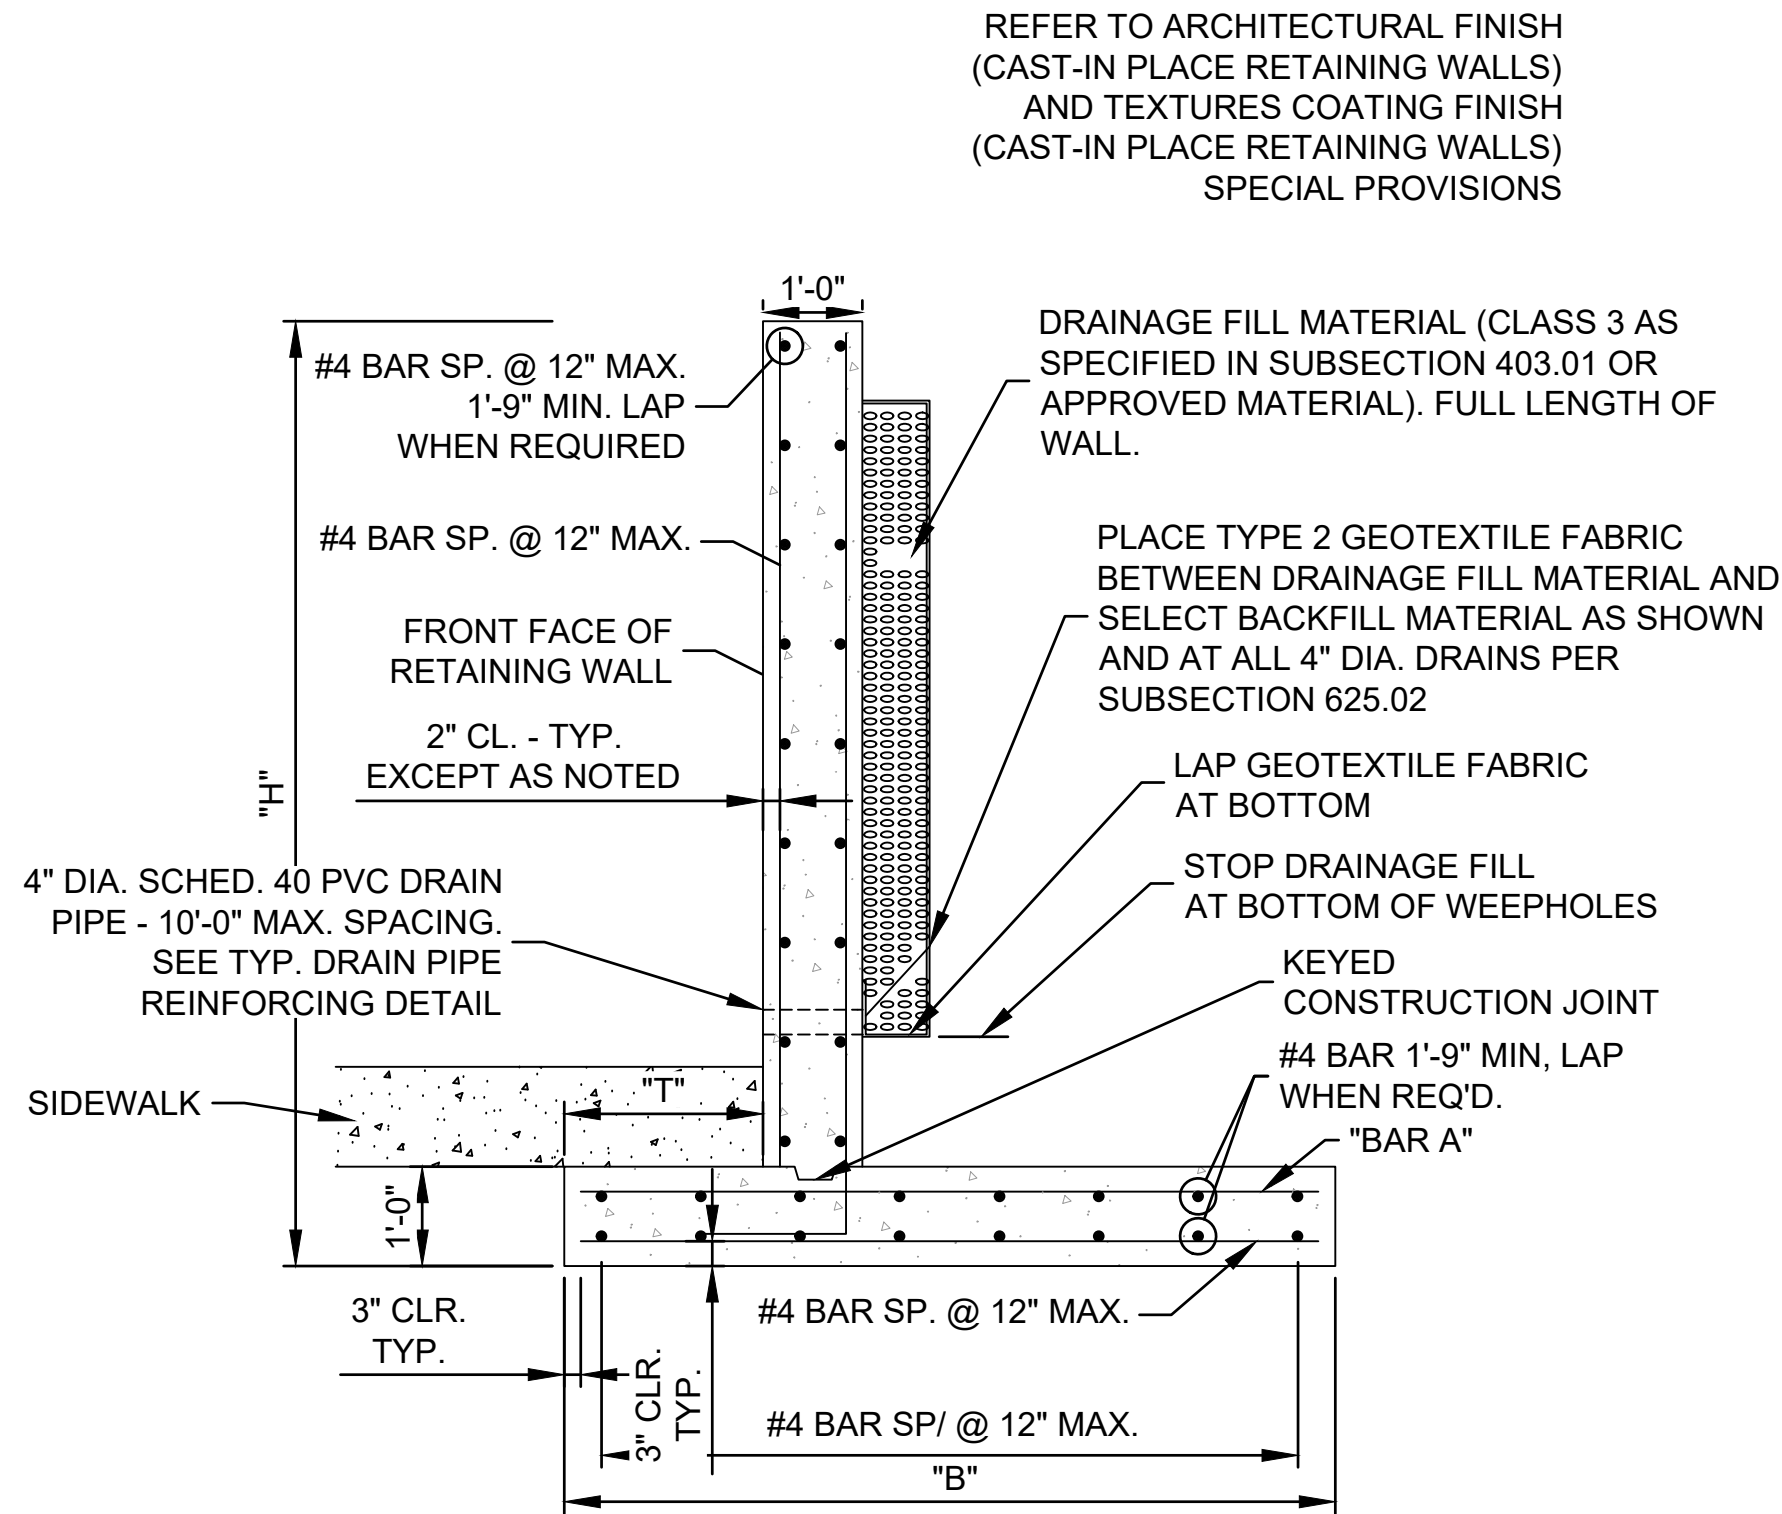


TABLE OF RETAINING WALL VARIABLES (SLOPED BACKFILL) (1V : 2H MAX.)

"H"	"T"	"B"	"S"	BAR A" SIZE @ SPACING
3'-0"	9"	2'-6"	12"	#4 @ 12"
4'-0"	9"	3'-6"	12"	#4 @ 12"
5'-0"	9"	4'-6"	12"	#4 @ 12"
6'-0"	9"	5'-6"	12"	#4 @ 6"
7'-0"	9"	6'-6"	12"	#5 @ 6 1/2"
8'-0"	1'-6"	8'-0"	7 1/2"	#6 @ 6"
9'-0"	1'-11"	9'-6"	5"	#8 @ 6"

TABLE OF RETAINING WALL VARIABLES (LEVEL BACKFILL)

"H"	"T"	"B"	"S"	BAR A" SIZE @ SPACING
3'-0"	9"	2'-6"	12"	#4 @ 12"
4'-0"	9"	3'-6"	12"	#4 @ 12"
5'-0"	9"	4'-0"	12"	#4 @ 12"
6'-0"	9"	4'-6"	12"	#4 @ 12"
7'-0"	9"	5'-6"	12"	#4 @ 10"
8'-0"	9"	6'-0"	12"	#5 @ 10"
9'-0"	1'-0"	7'-0"	12"	#5 @ 6 1/2"