


INSTALL RETAINING WALL
SEE DETAIL 2/C-502

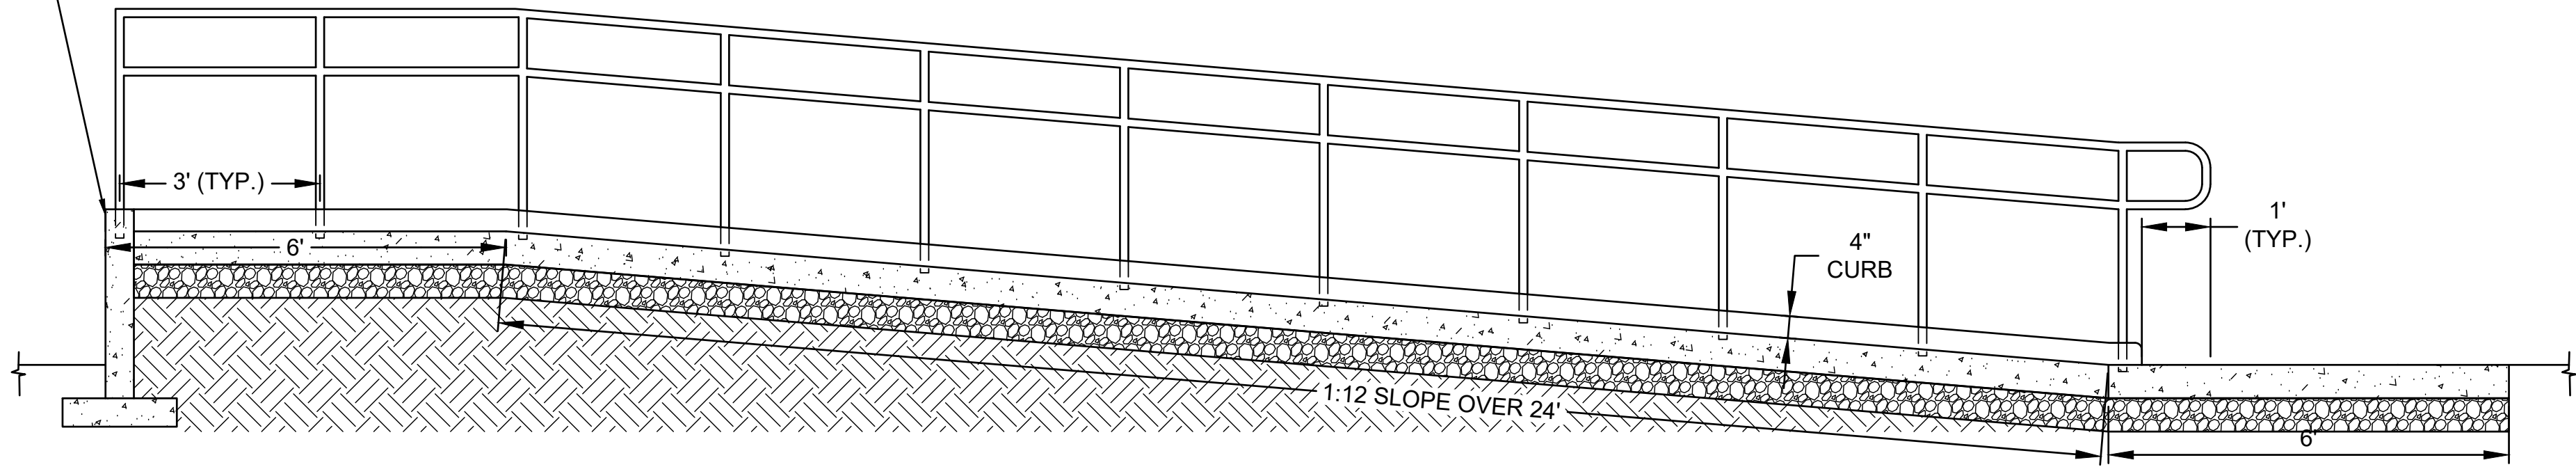

1


ENTRANCE ACCESSIBLE RAMP PROFILE
SCALE: 1" = 5'

COORDINATES			
No.	DESCRIPTION	NORTHING	EASTING
101	ACCESSIBLE RAMP	2,125,064.54	1,269,446.45
102	ACCESSIBLE RAMP	2,125,069.86	1,269,449.54
103	ACCESSIBLE RAMP	2,125,060.83	1,269,465.11
104	ACCESSIBLE RAMP	2,125,055.54	1,269,462.04
105	CONC. SIDEWALK	2,125,119.14	1,269,402.51
106	CONC. SIDEWALK	2,125,165.60	1,269,429.48
107	CONC. SIDEWALK	2,125,054.63	1,269,620.63
108	CONC. SIDEWALK	2,125,008.56	1,269,593.75
109	CONC. SIDEWALK	2,125,062.26	1,269,473.93
110	CONC. SIDEWALK	2,125,073.91	1,269,480.73
111	CONC. SIDEWALK	2,125,067.00	1,269,493.28
112	CONC. SIDEWALK	2,125,055.06	1,269,486.34
113	CONC. SIDEWALK	2,125,040.20	1,269,511.90
114	CONC. SIDEWALK	2,125,037.23	1,269,516.98
115	CONC. SIDEWALK	2,125,047.03	1,269,522.67
116	ACCESSIBLE RAMP	2,125,050.04	1,269,517.48
117	ACCESSIBLE RAMP	2,125,062.31	1,269,496.73
118	ACCESSIBLE RAMP	2,125,064.34	1,269,497.85
119	ACCESSIBLE RAMP	2,125,067.00	1,269,493.28
120	ACCESSIBLE RAMP	2,125,060.50	1,269,489.52
121	ACCESSIBLE RAMP	2,125,045.70	1,269,514.96
125	CONC. SIDEWALK	2,125,053.01	1,269,629.40
126	CONC. SIDEWALK	2,125,050.42	1,269,627.90
127	CONC. STAIRS	2,125,053.88	1,269,621.93
128	CONC. STAIRS	2,125,049.55	1,269,619.42
129	CONC. STAIRS	2,125,050.31	1,269,618.11
130	CONC. SIDEWALK	2,125,041.67	1,269,632.92
131	CONC. SIDEWALK	2,125,008.80	1,269,613.73
132	CONC. SIDEWALK	2,125,012.95	1,269,606.52
133	CONC. SIDEWALK	2,125,145.91	1,269,568.49
134	CONC. SIDEWALK	2,125,148.39	1,269,564.16
135	CONC. SIDEWALK	2,125,143.22	1,269,561.19

COORDINATES			
No.	DESCRIPTION	NORTHING	EASTING
136	CONC. SIDEWALK	2,125,140.73	1,269,565.53
137	CONC. SIDEWALK	2,125,159.38	1,269,533.08
138	CONC. SIDEWALK	2,125,006.06	1,269,602.55
141	CONC. SIDEWALK	2,125,126.36	1,269,497.08
142	CONC. SIDEWALK	2,125,140.19	1,269,505.11
145	STAIRWELL	2,125,155.66	1,269,468.10
146	STAIRWELL	2,125,146.33	1,269,462.68
147	STAIRWELL	2,125,035.07	1,269,609.22
148	STAIRWELL	2,125,029.63	1,269,618.54
151	NOT USED	2,125,066.58	1,269,488.01
152	NOT USED	2,125,069.09	1,269,489.69
153	NOT USED	2,125,072.12	1,269,484.45
154	NOT USED	2,125,069.42	1,269,483.10
155	CONC. STAIRS	2,125,165.86	1,269,429.04
156	CONC. STAIRS	2,125,161.54	1,269,426.52
157	CONC. SIDEWALK	2,125,165.64	1,269,419.52
158	CONC. SIDEWALK	2,125,169.95	1,269,422.05
160	LIMITS OF CONSTRUCTION	2,125,051.92	1,269,463.41
161	LIMITS OF CONSTRUCTION	2,125,041.58	1,269,457.41
162	LIMITS OF CONSTRUCTION	2,125,029.33	1,269,437.02
163	LIMITS OF CONSTRUCTION	2,124,971.83	1,269,406.16
164	LIMITS OF CONSTRUCTION	2,125,012.98	1,269,329.17
165	LIMITS OF CONSTRUCTION	2,125,222.31	1,269,449.89
166	LIMITS OF CONSTRUCTION	2,125,162.06	1,269,553.07
167	LIMITS OF CONSTRUCTION	2,125,167.44	1,269,589.97
168	LIMITS OF CONSTRUCTION	2,125,099.24	1,269,707.00
169	LIMITS OF CONSTRUCTION	2,124,914.13	1,269,603.43
170	LIMITS OF CONSTRUCTION	2,124,934.59	1,269,579.96
171	LIMITS OF CONSTRUCTION	2,125,037.36	1,269,488.02

2

SITE NODES
SCALE: NONE

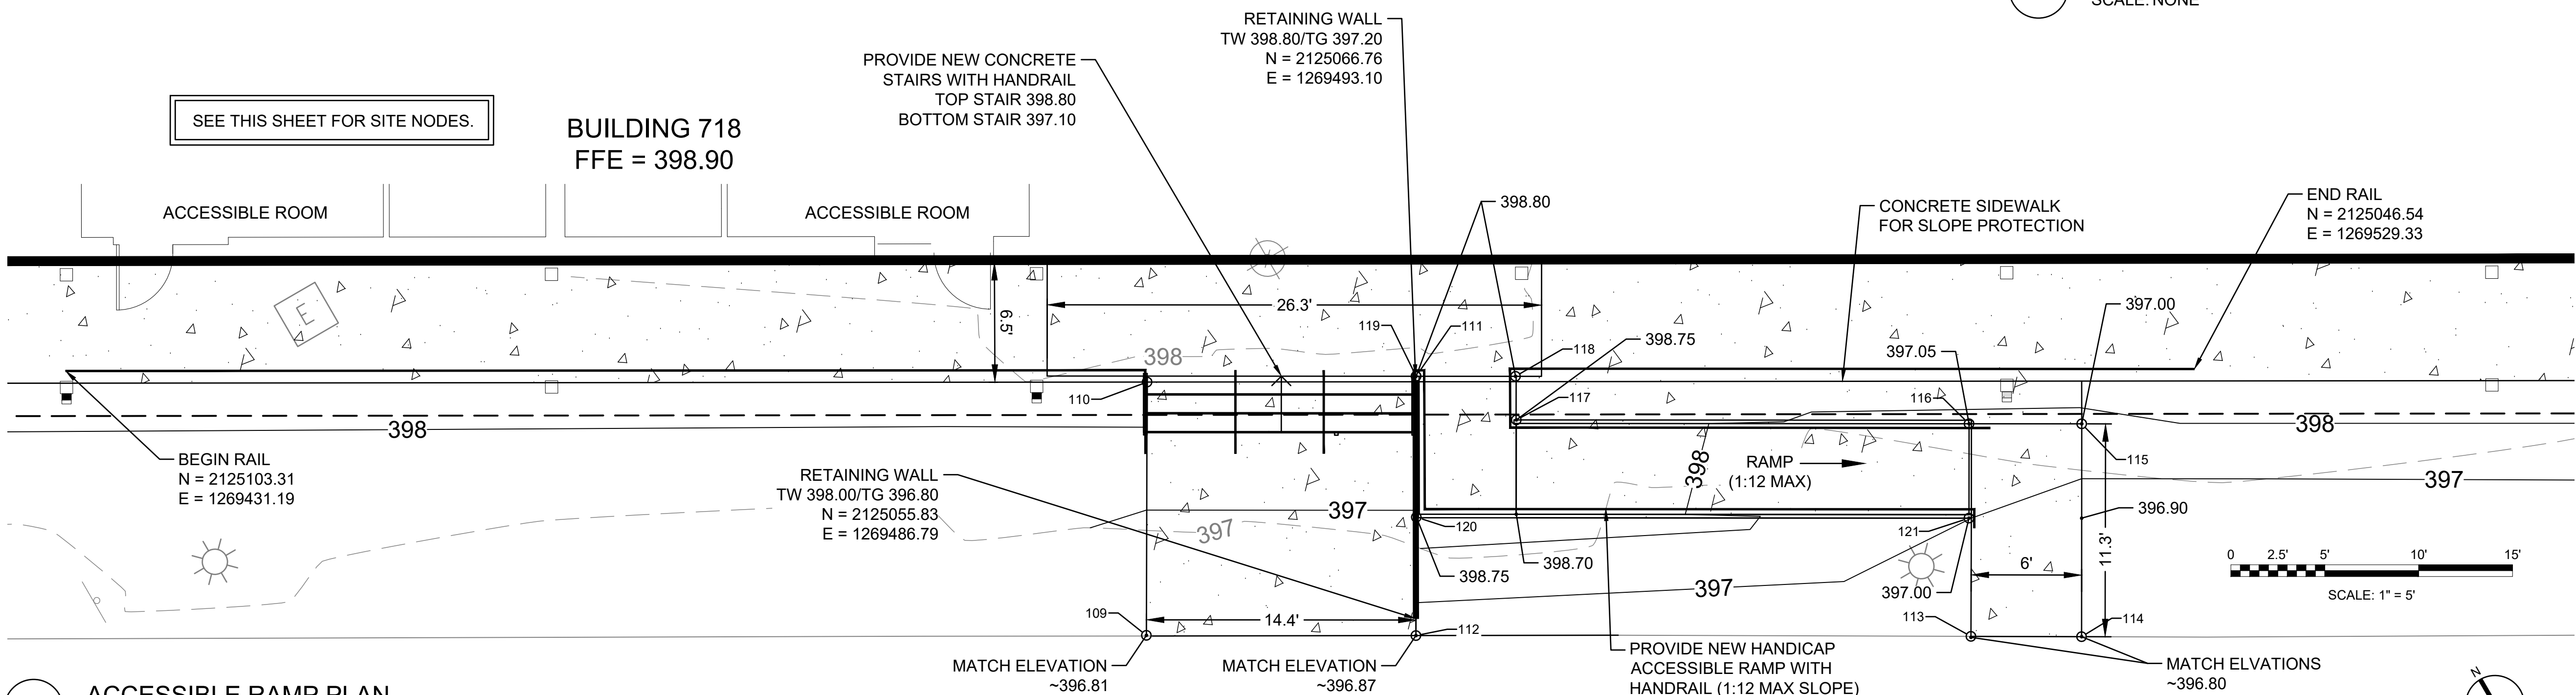

3

ACCESSIBLE RAMP PLAN
SCALE: 1" = 5'