


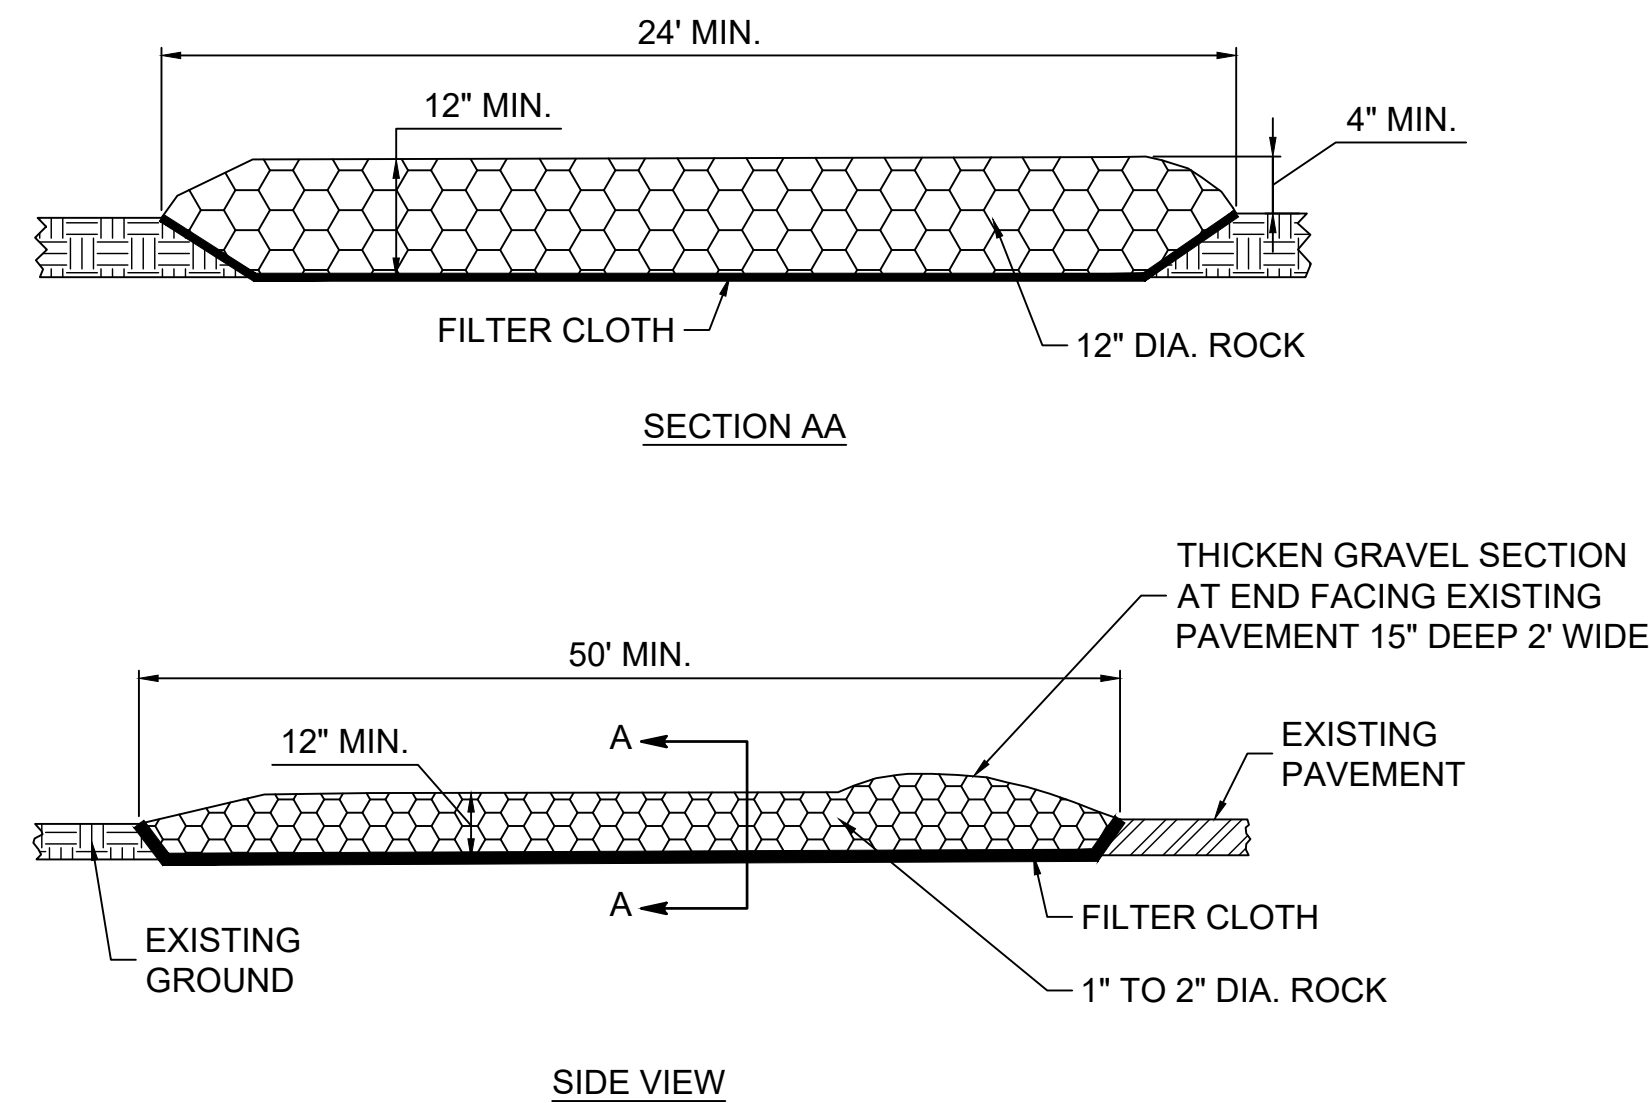

- 1

SCALE: NONE




2

SCALE: NONE

-
- Diagram illustrating the trench and wood post assembly. The trench is labeled "4" x 4" TRENCH". The wood post is labeled "2" SQ. WOOD POST (TYP)".

-

-

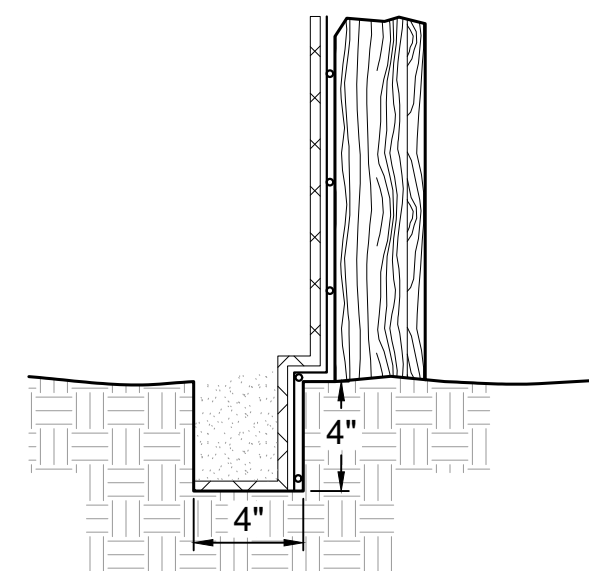

NOTE:
POINTS "A" SHOULD BE HIGHER THAN POINT "B". PROPER
PLACEMENT OF A FILTER BARRIER IN A DRAINAGE WAY

3

SCALE: NONE

1. TOTAL CONSTRUCTION AREA IS ESTIMATED TO BE 1.3 ACRES. THE TOTAL AREA OF DISTURBED EARTHWORK IS ESTIMATED TO BE 0.9 ACRES.
2. GRADING FOR THIS PHASE WILL BE PERFORMED IN ONE CONTINUOUS OPERATION.
3. ALL RUNOFF IN THIS AREA IS CONVEYED VIA SURFACE RUNOFF. THIS SITE HAS NO COLLECTION POINT (AREA INLET, CURB INLET, ETC.).
4. EROSION AND SEDIMENT CONTROL MEASURES SHALL BE INSTALLED BY THE CONTRACTOR UPON DISTURBANCE OF THE LAND. THESE MATTERS WILL SATISFY THE REQUIREMENTS OF THE LITTLE ROCK AIR FORCE BASE AND THE ARKANSAS DEPARTMENT OF ENVIRONMENTAL QUALITY (ADEQ) AND SHALL INCLUDE AT A MINIMUM:
 - A. ON DISTURBED SLOPES LEFT OPEN AND UNMAINTAINED FOR A PERIOD OF MORE THAN TWO (2) WEEKS, COVER WITH HAY (TACKED, ANCHORED, OR TIES) AT THE RATE OF 1.5 TONS PER ACRE.
 - B. IN THE OCCASION THAT WIND EROSION BECOMES EVIDENT, THE CONTRACTOR SHALL SPRINKLE THE CONSTRUCTION SITE WITH WATER TO CONTROL DUST.
 - C. CONTRACTOR SHALL KEEP VEHICLE TRACKING OF SEDIMENT TO A MINIMUM AND SHALL CLEAR HAUL ROUTES IF TRACKING BECOMES EXCESSIVE AS DETERMINED BY THE LOCAL GOVERNMENT OR PROJECT REPRESENTATIVE.
5. PERMANENT VEGETATION COVER WILL BE INSTALLED BY THE CONTRACTOR. COVER WILL BE:
 - A. ON ALL UNPAVED DISTURBED AREAS, SOD WITH BERMUDA GRASS. FERTILIZE AND MULCH AFTER SEEDING.
 - B. CONSTRUCTION MEASURES FOR SEDIMENT AND EROSION CONTROL WILL BE MAINTAINED UNTIL PERMANENT COVER IS ESTABLISHED.
6. OWNER: LITTLE ROCK AIR FORCE BASE
7. ANTICIPATED PROJECT SCHEDULE IS FOR CONSTRUCTION TO BEGIN AFTER RECEIPT OF REGULATORY APPROVALS. INSTALLATION OF PERMANENT VEGETATION COVER WILL BEGIN IMMEDIATELY UPON COMPLETION OF CONSTRUCTION ACTIVITIES.

4

SCALE: NONE



SCALE: NONE