GENERAL SHEET NOTES

KEYED NOTES

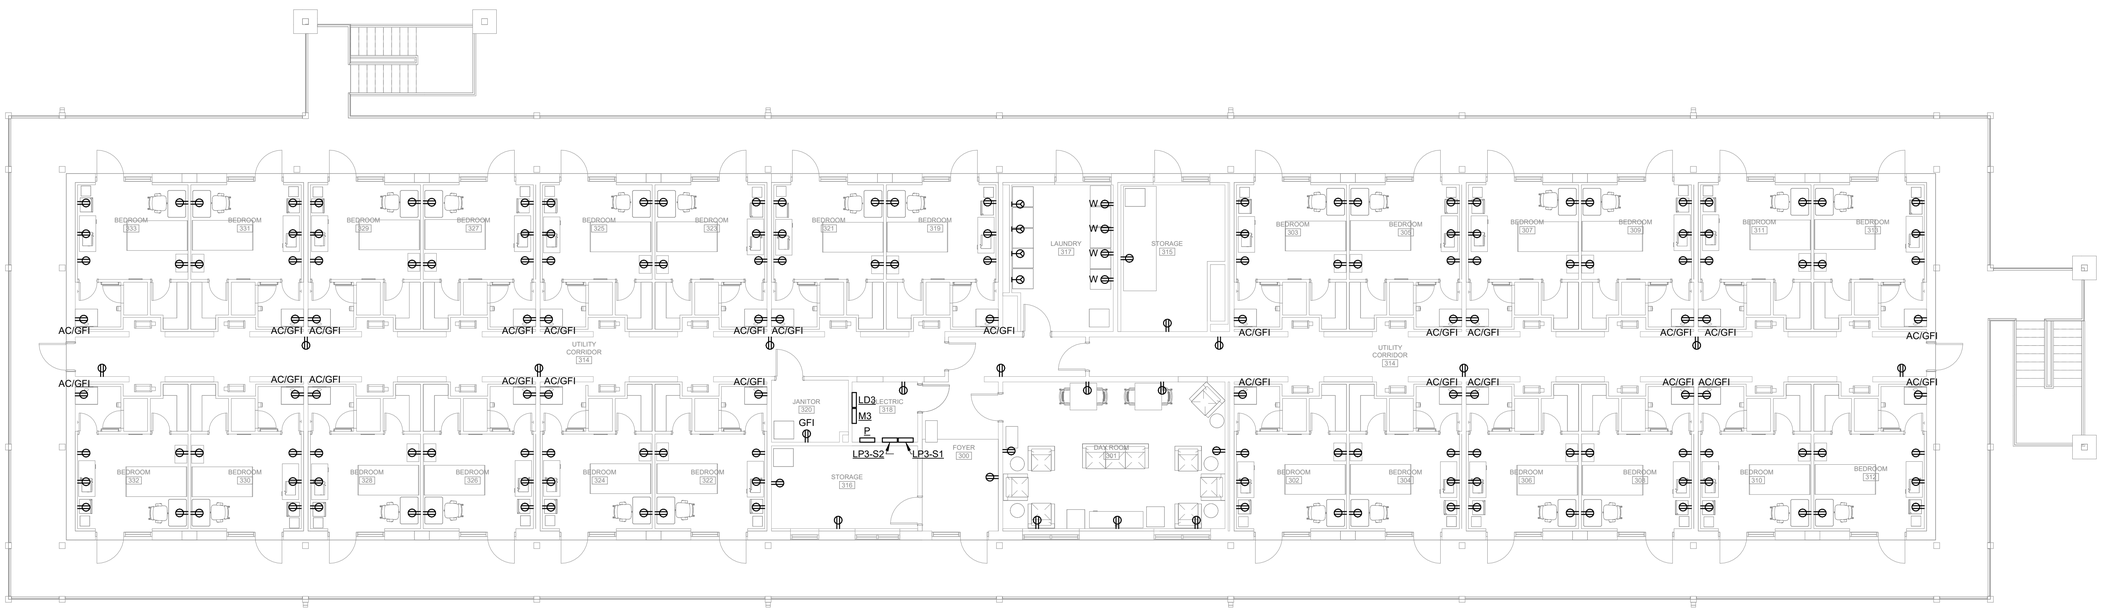

D1 LEVEL 3 POWER PLAN

SCALE: 1/8" = 1'-0"

SCALE

0 4' 8' 16'

SCALE: 1/8"=1'-0

LITTLE ROCK A.F.B. ARKANSAS

MARK	DESCRIPTION	DATE

File Path: Autodesk Docs://806-2600756P - LRAFB B718 Dorm/806-2600756 - LRAFB B718 Dorm - MEPF_R25.rvt

Plot Date: 7/20/2026 3:56:31 PM

DESIGNED BY: JLS
DRAWN BY: MJC
CHECKED BY: NTV
SUBMITTED BY:
SIZE: ARCH D
ISSUE DATE: JULY 2026
SOLICITATION NO.: NKAK221076
CONTRACT NO.:

NORTH LITTLE ROCK AIR FORCE BASE

GIDEON USA

LITTLE ROCK AFB, JACKSONVILLE, AR
LRAFB B718 DORM

LEVEL 3 POWER PLAN

SHEET ID

E103