
KEYED NOTES


FX1 PROVIDE DRY SPRINKLER SYSTEM IN STAIRWELL.

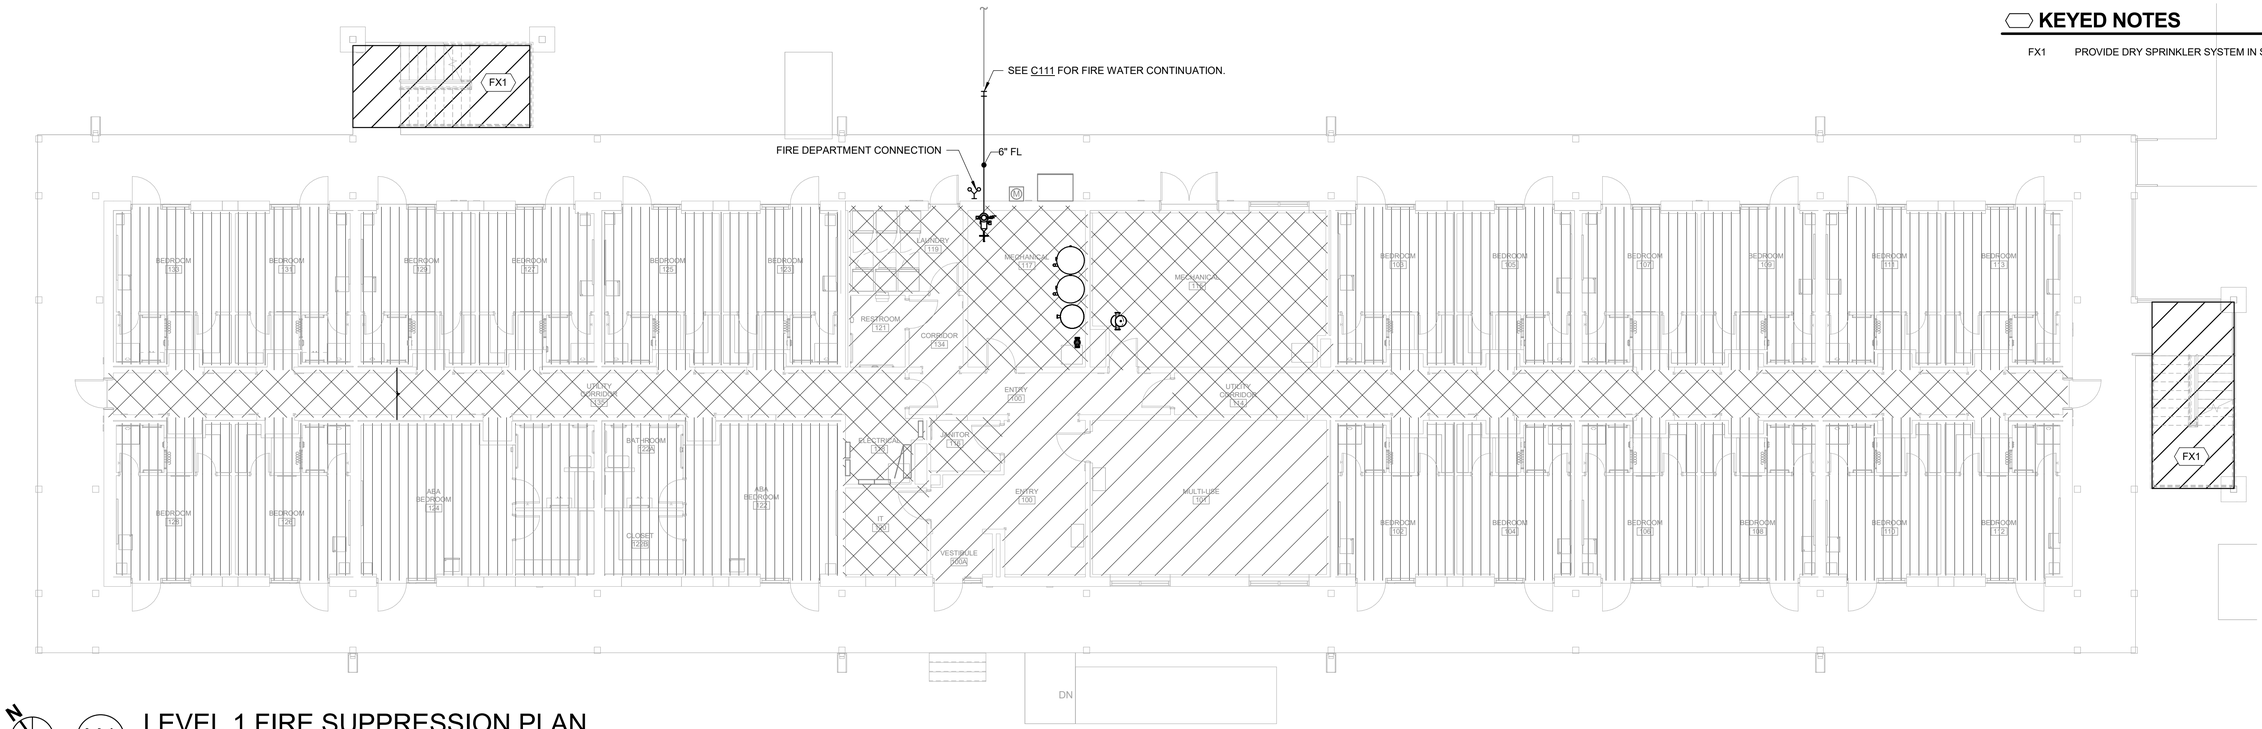

N

H1 LEVEL 1 FIRE SUPPRESSION PLAN

SCALE: 1/8" = 1'-0"

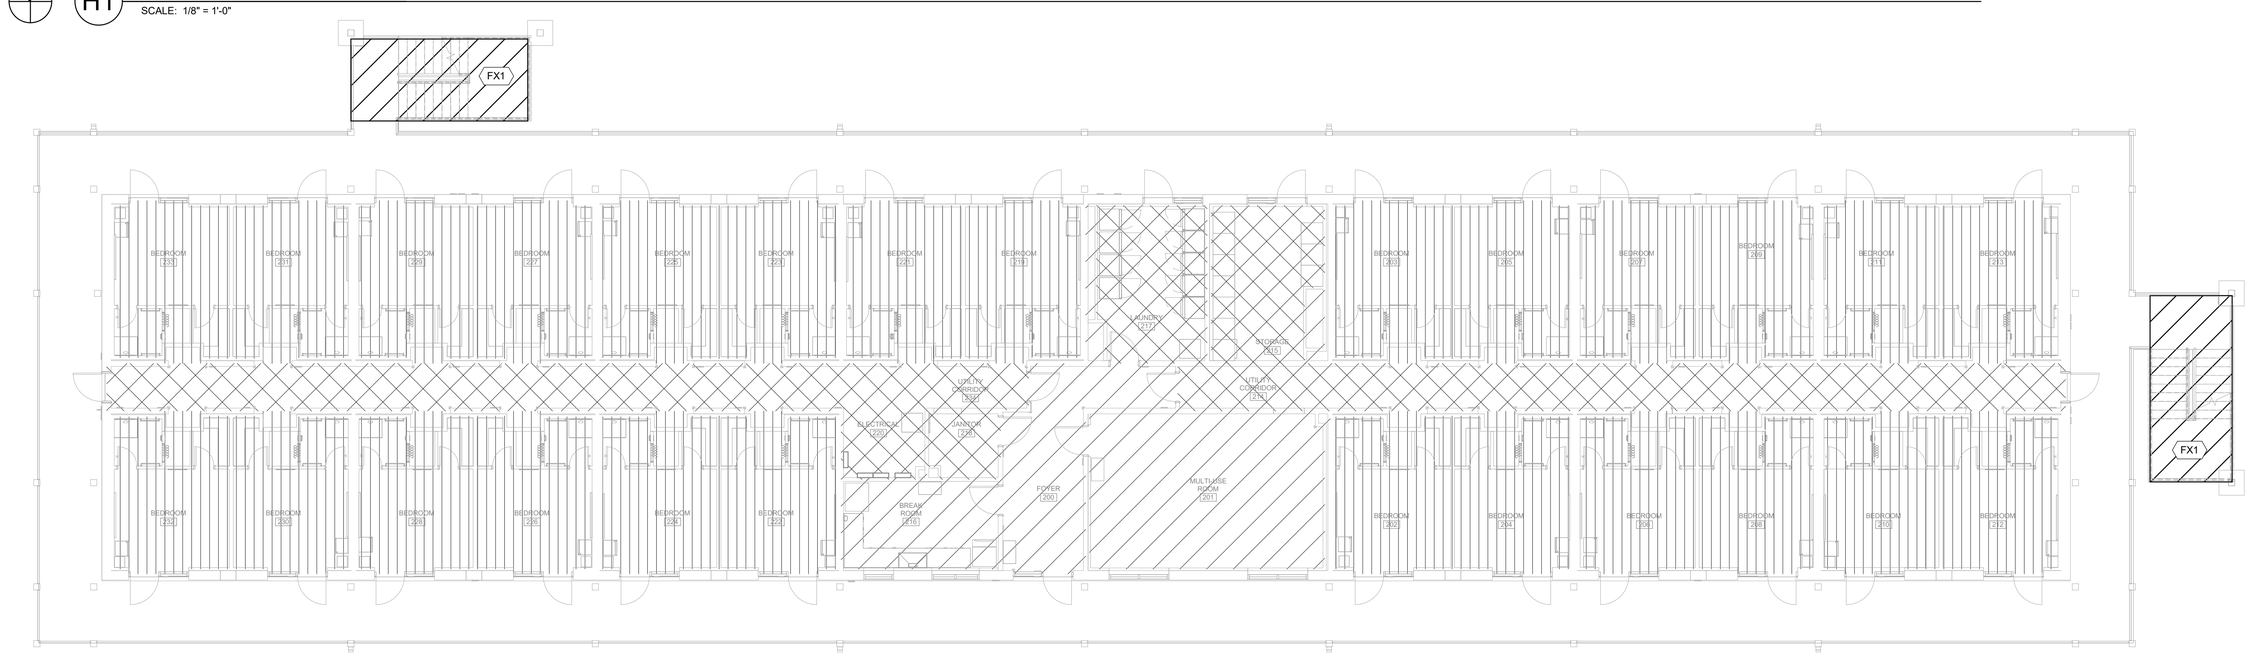

N

A1 LEVEL 2 FIRE SUPPRESSION PLAN

SCALE: 1/8" = 1'-0"

SCALE

0 4' 8' 16'

SCALE: 1/8"=1'-0

REV #	DATE	DESCRIPTION	APP'D

APPROVED
CHIEF ENGINEER
APPROVED
CIVIL ENGINEER

NKAK 22-1076
B718 DORM
LITTLE ROCK AFB

DETAILS (1)

LEVEL 1 AND LEVEL 2
FIRE SUPPRESSION PLAN

AIR MOBILITY COMMAND

19TH CIVIL ENGINEER SQUADRON
LITTLE ROCK, ARKANSAS

DATE:
JULY 2026
DESIGNED BY:
JBK
DRAWN BY:
GAM
BUILDING NO.:
PROJECT NO.:
SHEET REF.:
FX201
SHEET NO.:
1 OF XX

STATUS:65% ISSUED FOR CONSTRUCTION